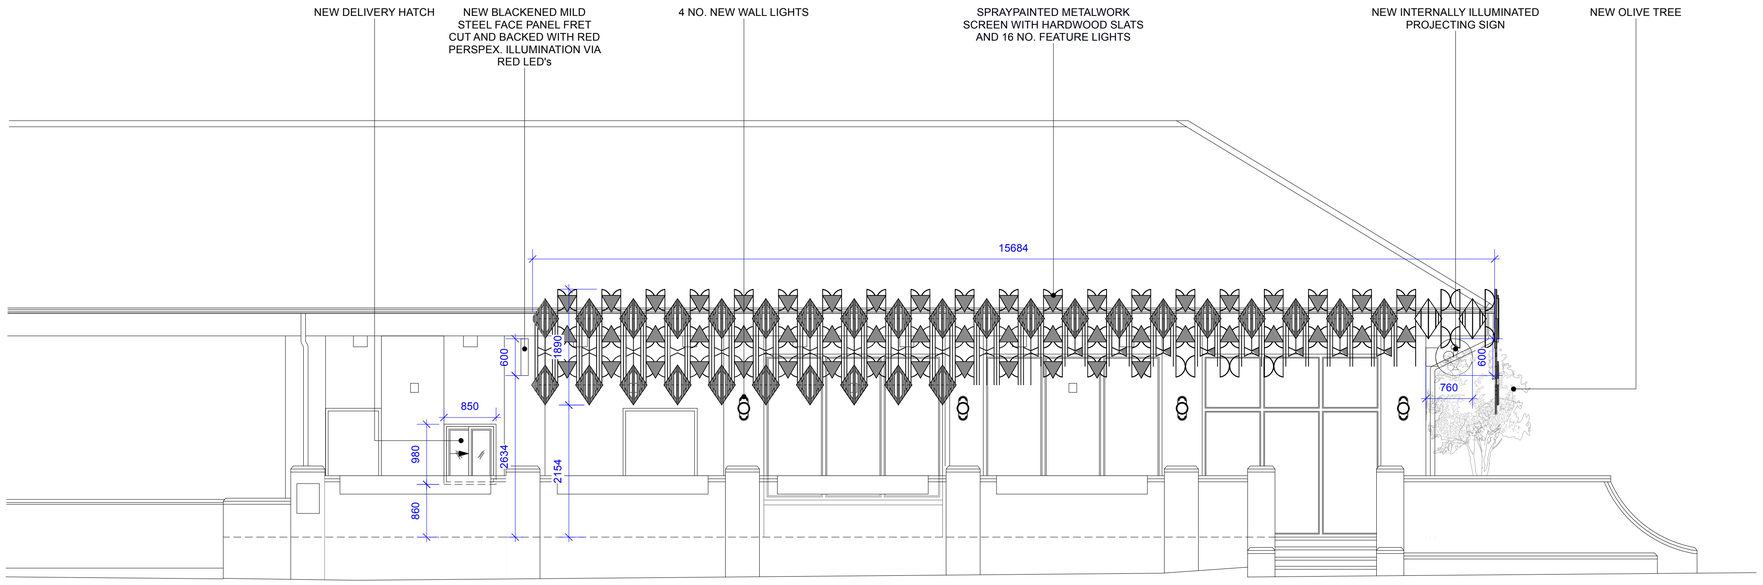

1 PROPOSED SHOPFRONT ELEVATION A

Scale: 1:50

0 1 2 3 4 5 m

GENERAL NOTES

DO NOT SCALE FROM DRAWINGS. ALL DIMENSIONS TO BE CHECKED ON SITE. REPORT OMISSIONS AND DISCREPANCIES TO THE ARCHITECT IMMEDIATELY.

REVISION DATES MARKED ON THE DRAWING ARE STATED IN THE FOLLOWING ORDER: YEAR, MONTH, DAY (YY.MM.DD).

© MORENO MASEY LTD

FINISHES

ALL DRAWINGS TO BE READ IN CONJUNCTION WITH ARCHITECT'S FINISHES SCHEDULES 26001 (99)900.

WALL AND CEILING FINISHES TO ACHIEVE CLASS 0 BS476-6 & BS 476-7 (EUROCLASS EN 13501-1 PERFORMANCE B-s3,d2) IN FIRE ESCAPE AND CIRCULATION ROUTES AND CLASS 1 BS476-7 (EUROCLASS EN 13501-1 PERFORMANCE C-s3,d2) ELSEWHERE TO MEET THE REQUIREMENTS SET OUT IN APPROVED DOCUMENT B VOLUME 2: BUILDINGS OTHER THAN DWELLING HOUSES.

ALL REQUESTED SAMPLES TO BE PROVIDED TO THE ARCHITECT AND AGREED BEFORE PLACING ORDERS.

HATCHES

THE HATCHES SHOWN ON THIS DRAWING ARE USED FOR THE PURPOSE OF INDICATING AREAS AND QUANTITIES ONLY.

THE HATCHES ARE NOT DISPLAYING THE ACTUAL PATTERN, SETTING OUT, SIZING, COLOUR OR APPEARANCE OF THE ACTUAL MATERIALS.

SURVEY

THESE DRAWINGS ARE BASED ON EXISTING DRAWINGS PROVIDED VIA THE CLIENT FROM LANDLORD

IT IS ESSENTIAL THAT ALL DIMENSIONS ARE CHECKED ON SITE AND OMISSIONS AND DISCREPANCIES ARE TO BE REPORTED TO THE ARCHITECT IMMEDIATELY FOR CLARIFICATION.

DATE	ISSUE	NOTES	BY
26 07 08	A	FOR PLANNING	

FOR PLANNING

MorenoMasey
Working From Southwark
32 Blackfriars Road, London SE1 8PB UK
+44 20 3142 6554
morenomasey.com

PROJECT
NANDO'S PRESTWICH
Valley Park Rd, Prestwich,
Manchester M25 3TG

CLIENT
NANDO'S CHICKENLAND

DRAWING TITLE
PROPOSED SHOPFRONT ELEVATION A

DATE	DRAWN	PAPER SIZE
26 07 08	IB	A1
SCALE: AS NOTED	REVIEW: RMR	
PROJECT NO. 26001	(PACKAGE) SHEET NO. (01)100	ISSUE A