
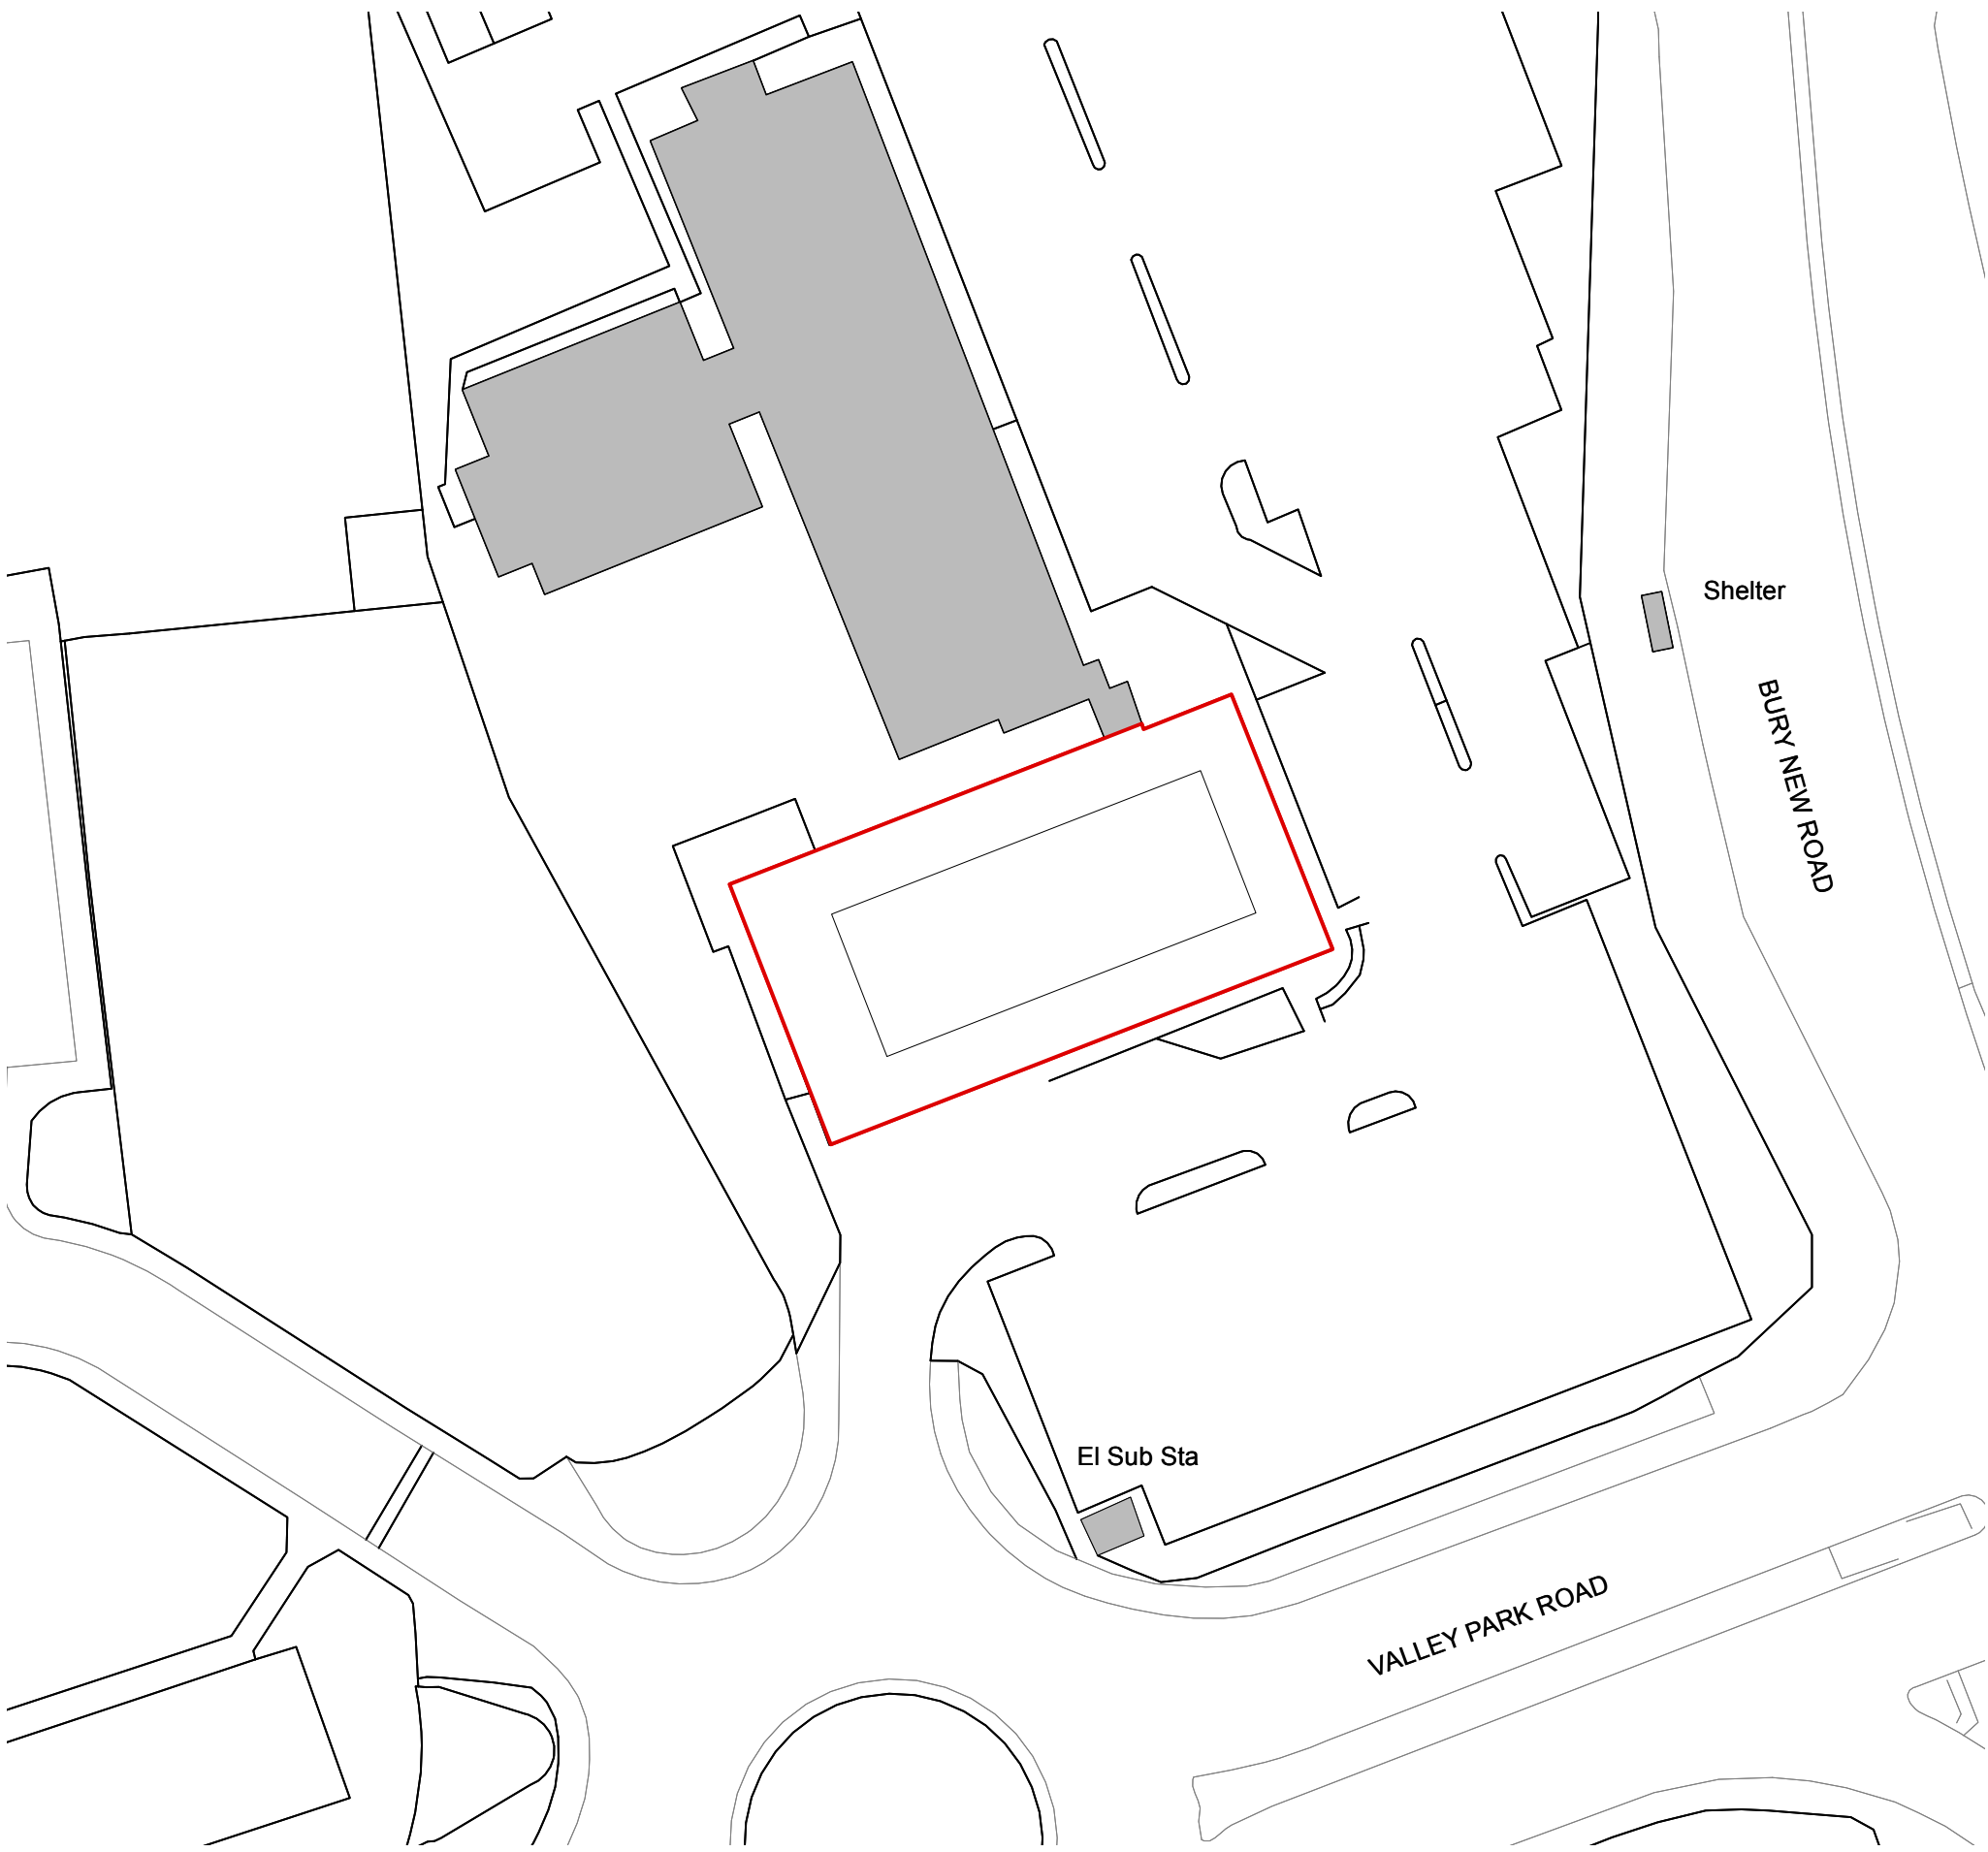


1

SITE BLOCK PLAN
SCALE: 1:500 @ A3

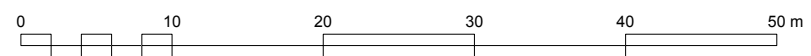

GENERAL NOTES

DO NOT SCALE FROM DRAWINGS. ALL DIMENSIONS TO BE CHECKED ON SITE. REPORT OMISSIONS AND DISCREPANCIES TO THE ARCHITECT IMMEDIATELY.

REVISION DATES MARKED ON THE DRAWING ARE STATED IN THE FOLLOWING ORDER: YEAR, MONTH, DAY (YY.MM.DD).

© MORENO MASEY LTD

HATCHES

THE HATCHES SHOWN ON THIS DRAWING ARE USED FOR THE PURPOSE OF INDICATING AREAS AND QUANTITIES ONLY.

THE HATCHES ARE NOT DISPLAYING THE ACTUAL PATTERN, SETTING OUT, SIZING, COLOUR OR APPEARANCE OF THE ACTUAL MATERIALS.

SURVEY

THESE DRAWINGS ARE BASED ON EXISTING DRAWINGS PROVIDED BY UK MAP CENTRE

IT IS ESSENTIAL THAT ALL DIMENSIONS ARE CHECKED ON SITE AND OMISSIONS AND DISCREPANCIES ARE TO BE REPORTED TO THE ARCHITECT IMMEDIATELY FOR CLARIFICATION.

26 08 25	B	ISSUED FOR PLANNING	RT
26 07 10	A	ISSUED FOR PLANNING	RT

DATE	ISSUE	NOTES	BY
------	-------	-------	----

FOR PLANNING

MorenoMasey

Working From Southwark
32 Blackfriars Road, London SE1 8PB UK
+44 20 3142 6554
morenomasey.com

PROJECT
NANDO'S PRESTWICH
Valley Park Rd, Prestwich,
Manchester M25 3TG

CLIENT
NANDO'S CHICKENLAND

DRAWING TITLE
SITE BLOCK PLAN

DATE 26 07 10	DRAWN RT	PAPER SIZE A3
SCALE 1:500	REVIEW	
PROJECT NO. 26001	(PACKAGE) SHEET NO. (00)099	ISSUE B