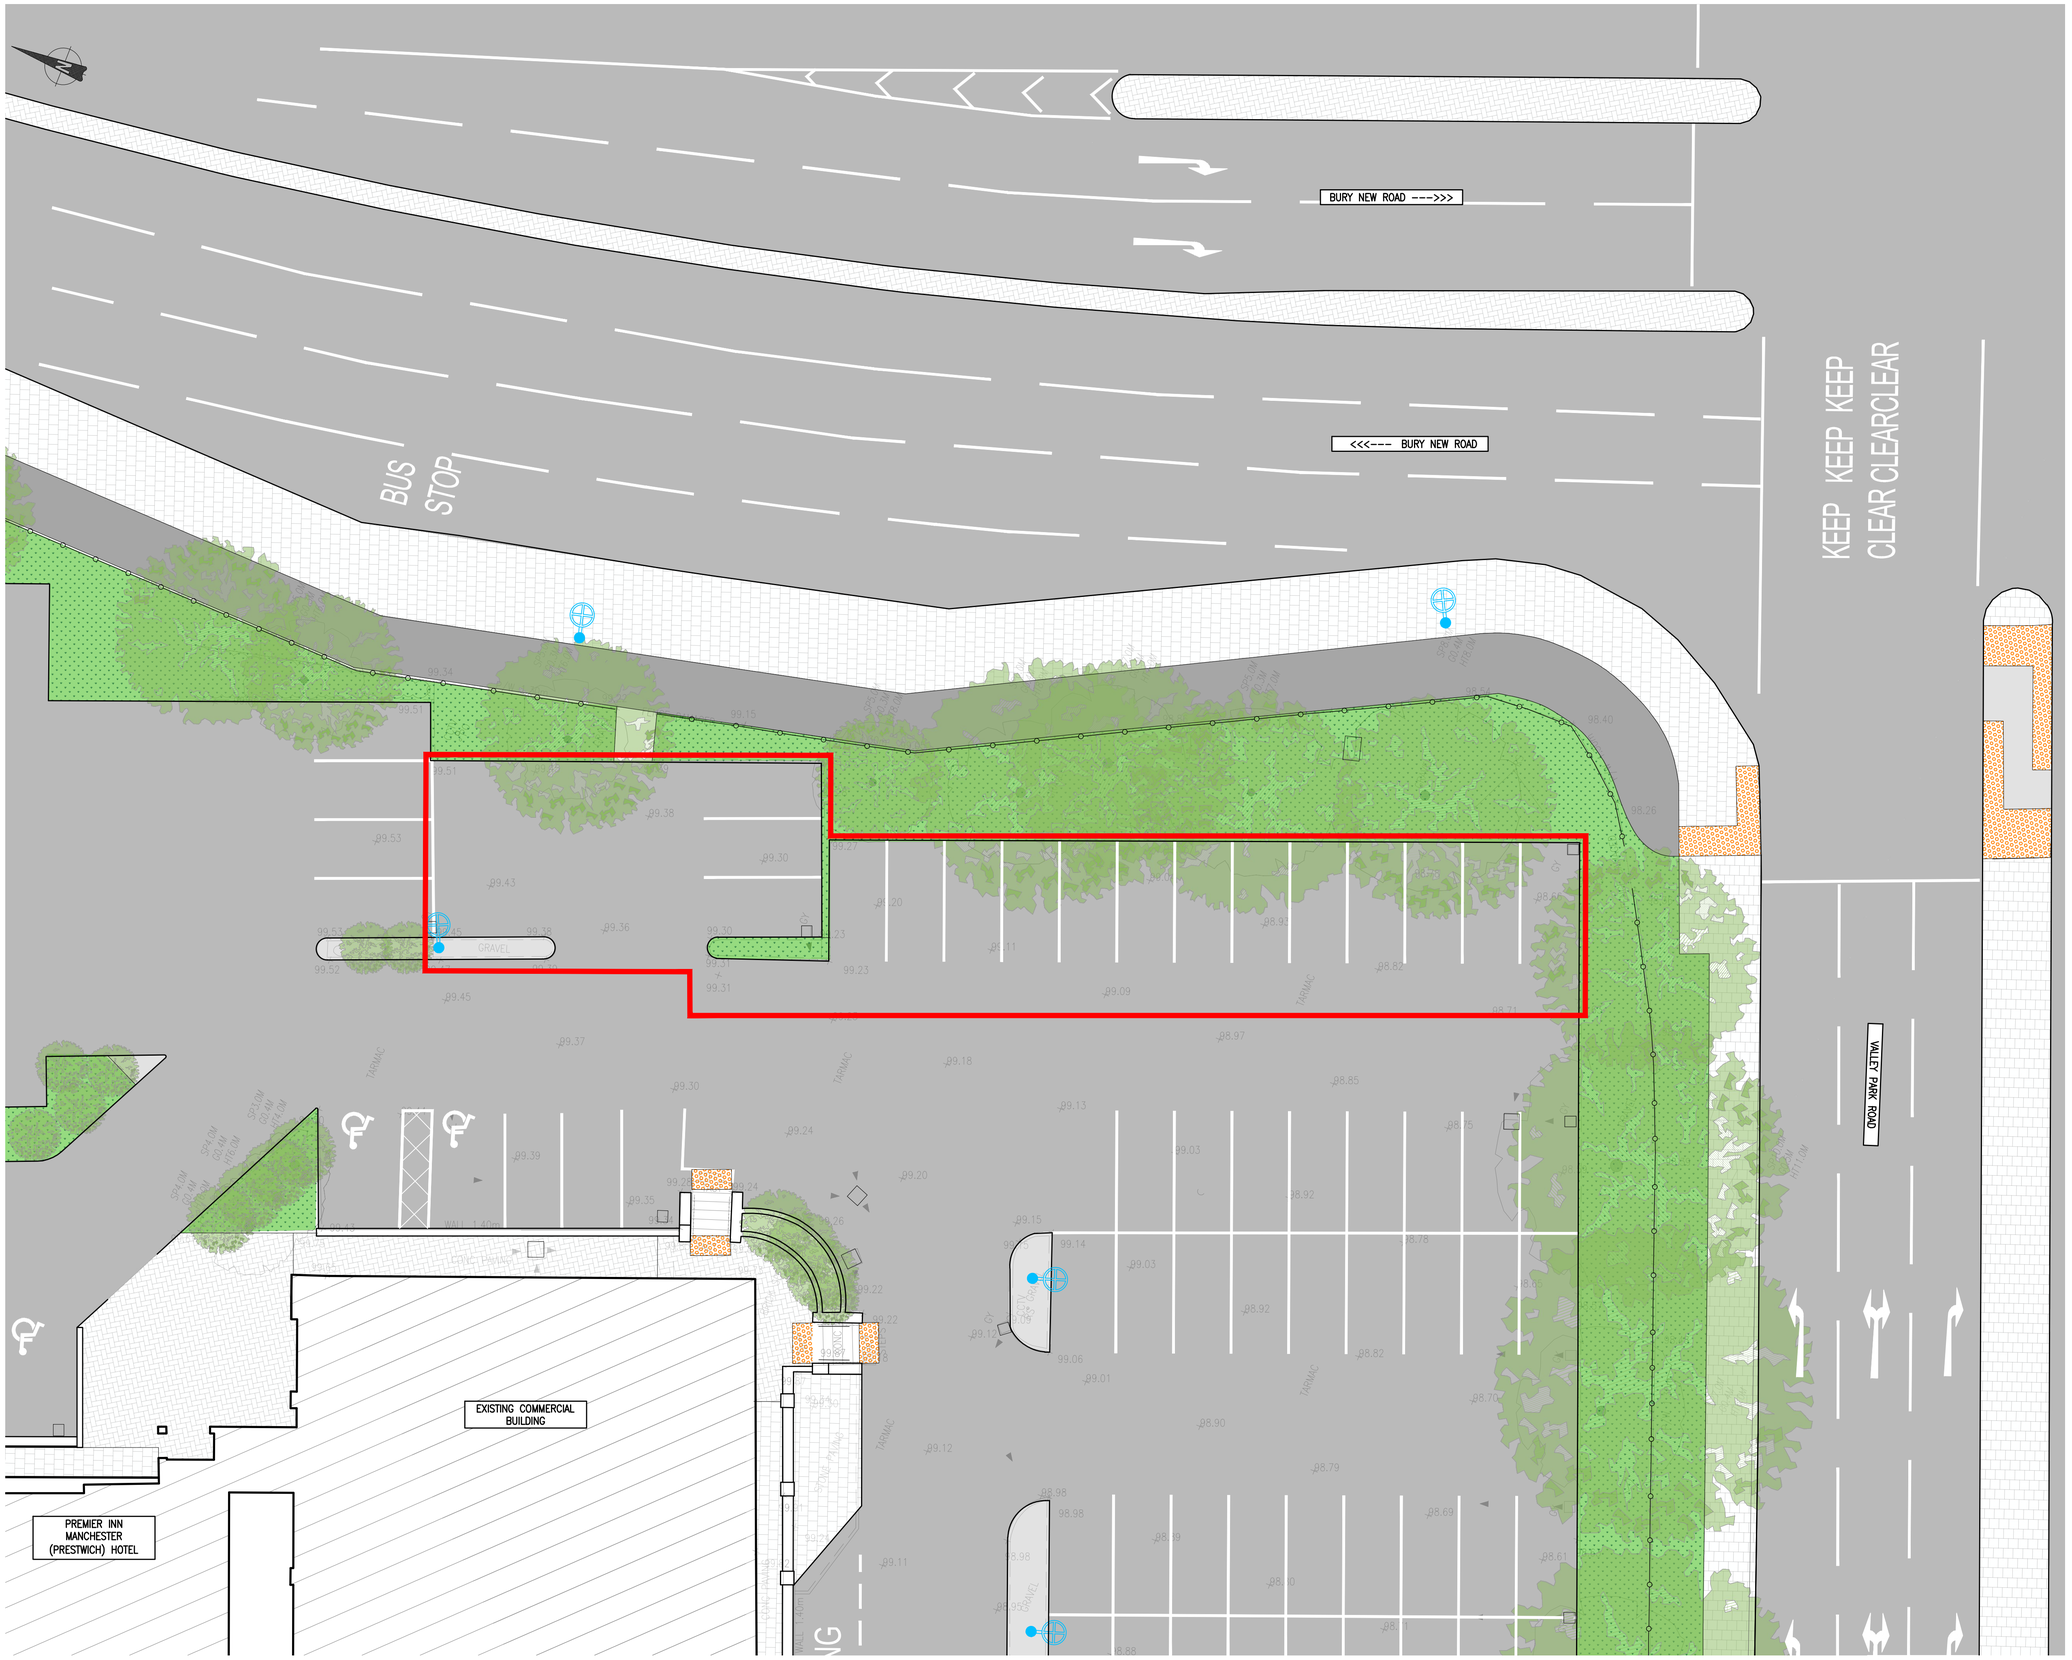

NOTES:
THIS DRAWING IN WHOLE OR IN PART SHALL NOT BE COPIED WITHOUT THE PRIOR PERMISSION OF McARDLE DOYLE LTD.

ALL WORKS TO COMPLY WITH THE CURRENT BUILDING REGULATIONS.

DO NOT SCALE.

LEGEND

PROPOSED SITE BOUNDARY

EXISTING LIGHT COLUMN

0 1.25 2.5 3.75 5 7.5 10 12.5m
1:125

Rev.	Description	By	Date
-	ISSUED FOR PLANNING	CF	10.07.26

McArdle Doyle
Chartered Engineers
Architectural Services
& Project Managers

Second Floor
Exchange Building
The Long Walk
Dundalk, Co. Louth

mail@mcardledoyle.ie
+353(0) 42 942 9052

PROJECT:
IONITY FAST CHARGING HUB, PRESTWICH, MANCHESTER, UNITED KINGDOM

CLIENT:
IONITY

DRAWING TITLE:
EXISTING SITE LAYOUT

Date	Drawn	Checked	Approved
10/07/26	CF	JR	JF

Scale at A1	Drawing Number	Status	Rev.
1:125	P2367.52.C02	PL	-