


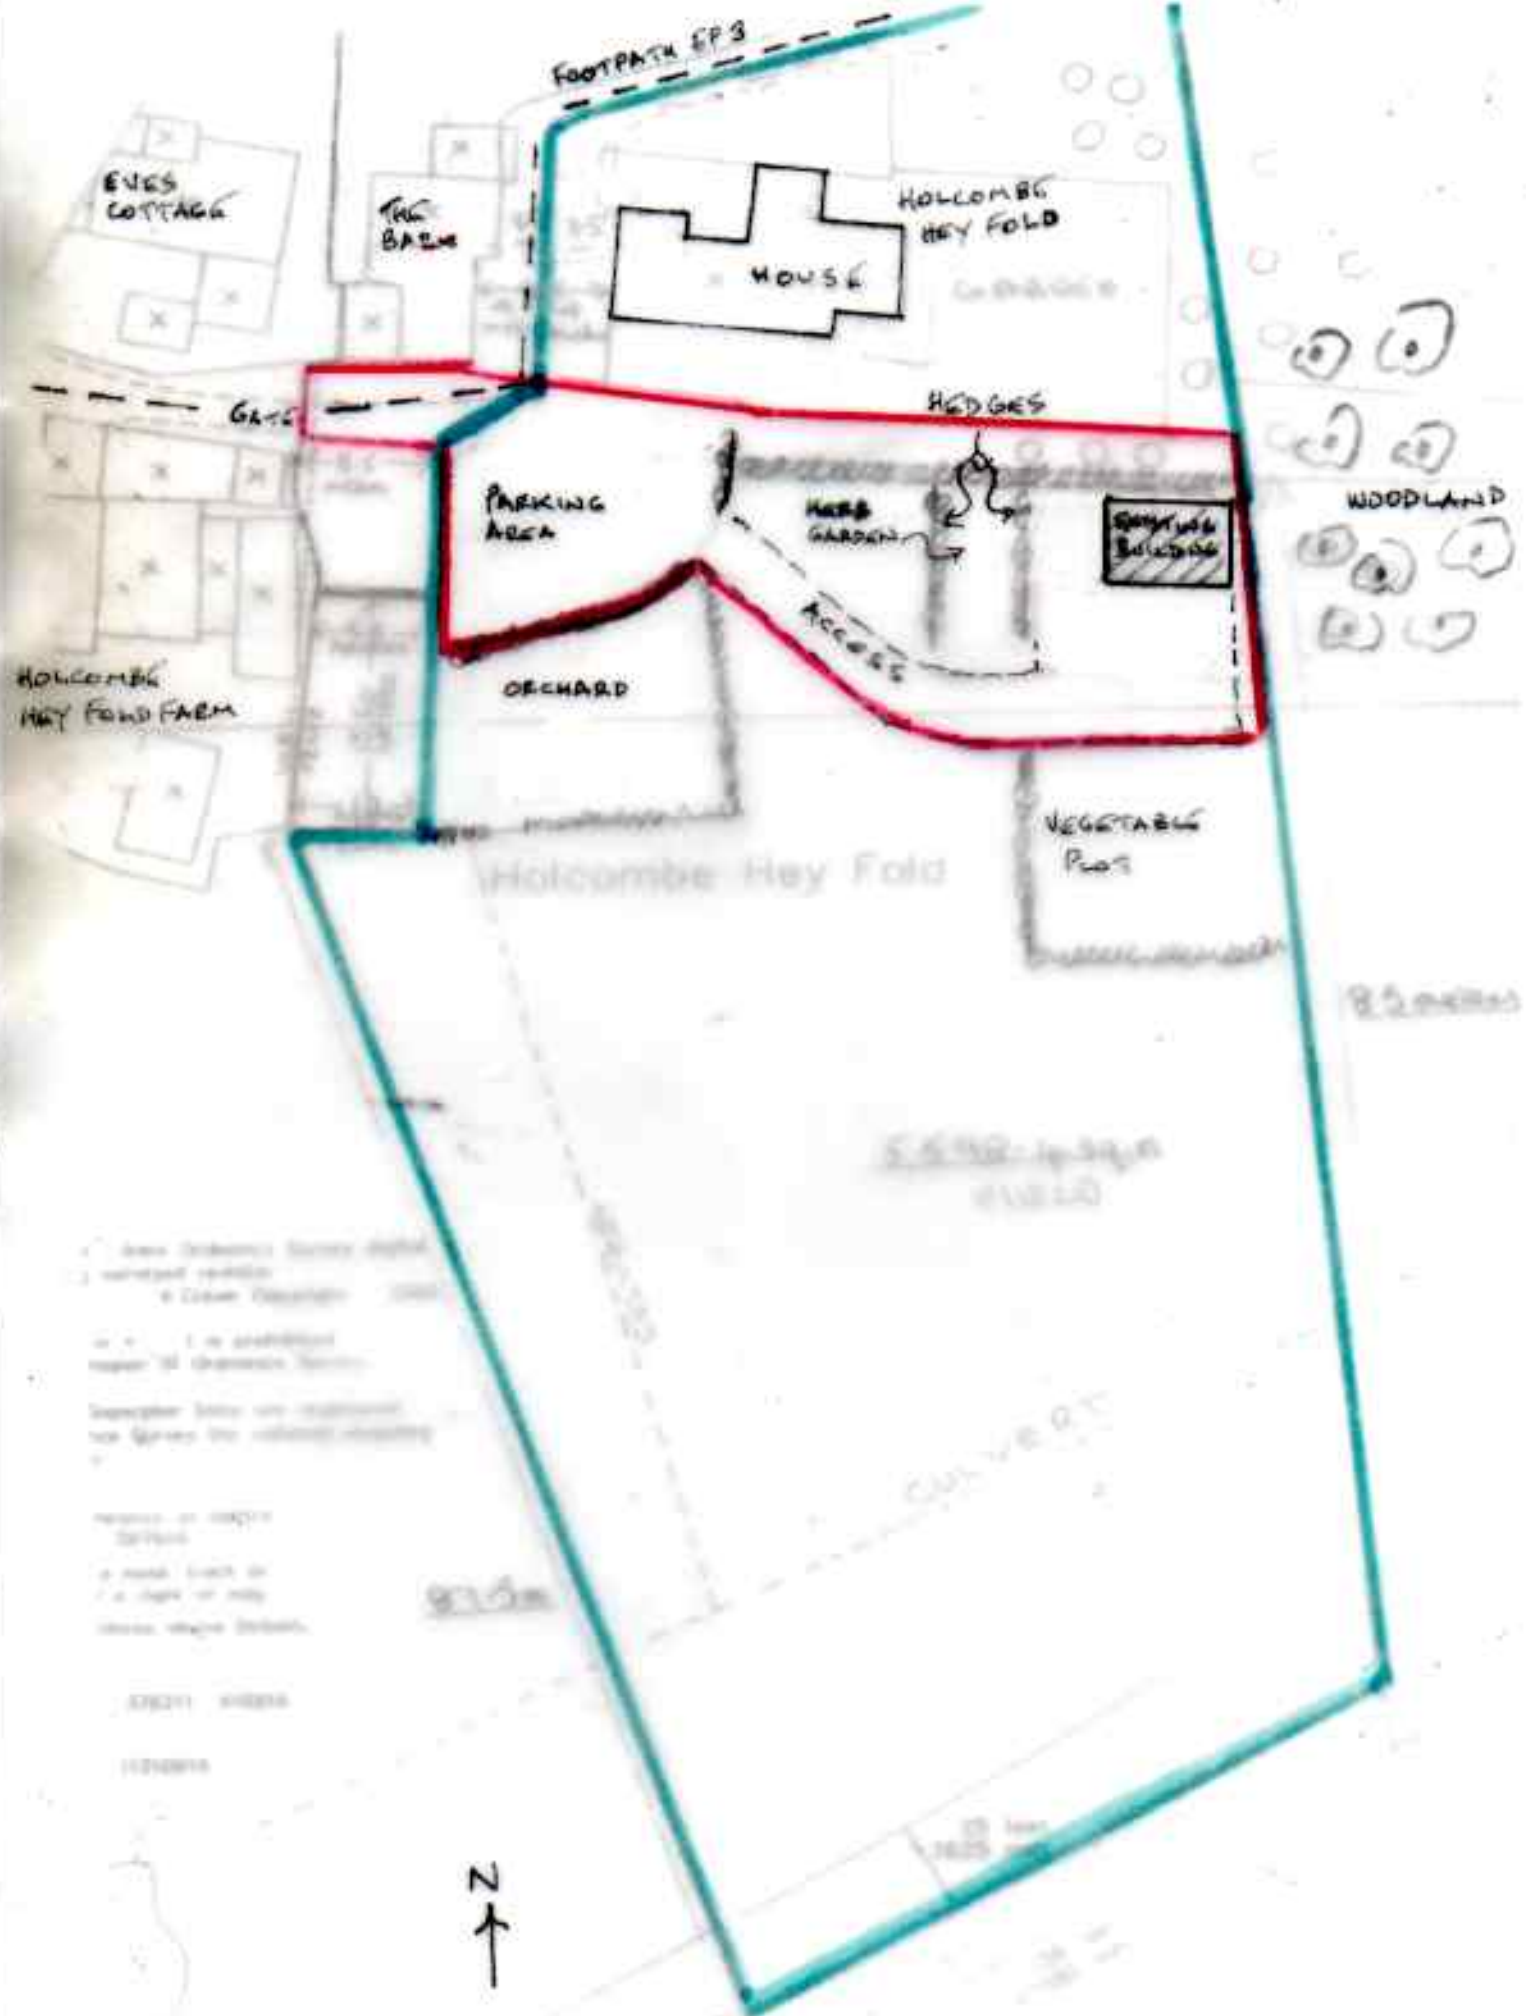

EXISTING SITE PLAN (1:500)

28/03/2013