



kieranhibbsarchitecture
27 Pioneer Road
Macclesfield
SK11 7ZB




kieranhibbs@gmail.com
Mobile: 07584049322

revision	description	date
----------	-------------	------


Jan 2022	1:50@A1 1:100@A3	KH410-001 drawing number klh drawn by
	date scale	

19 Longsight Road
Ramsbottom
BL0 9SL
project


Existing Plans

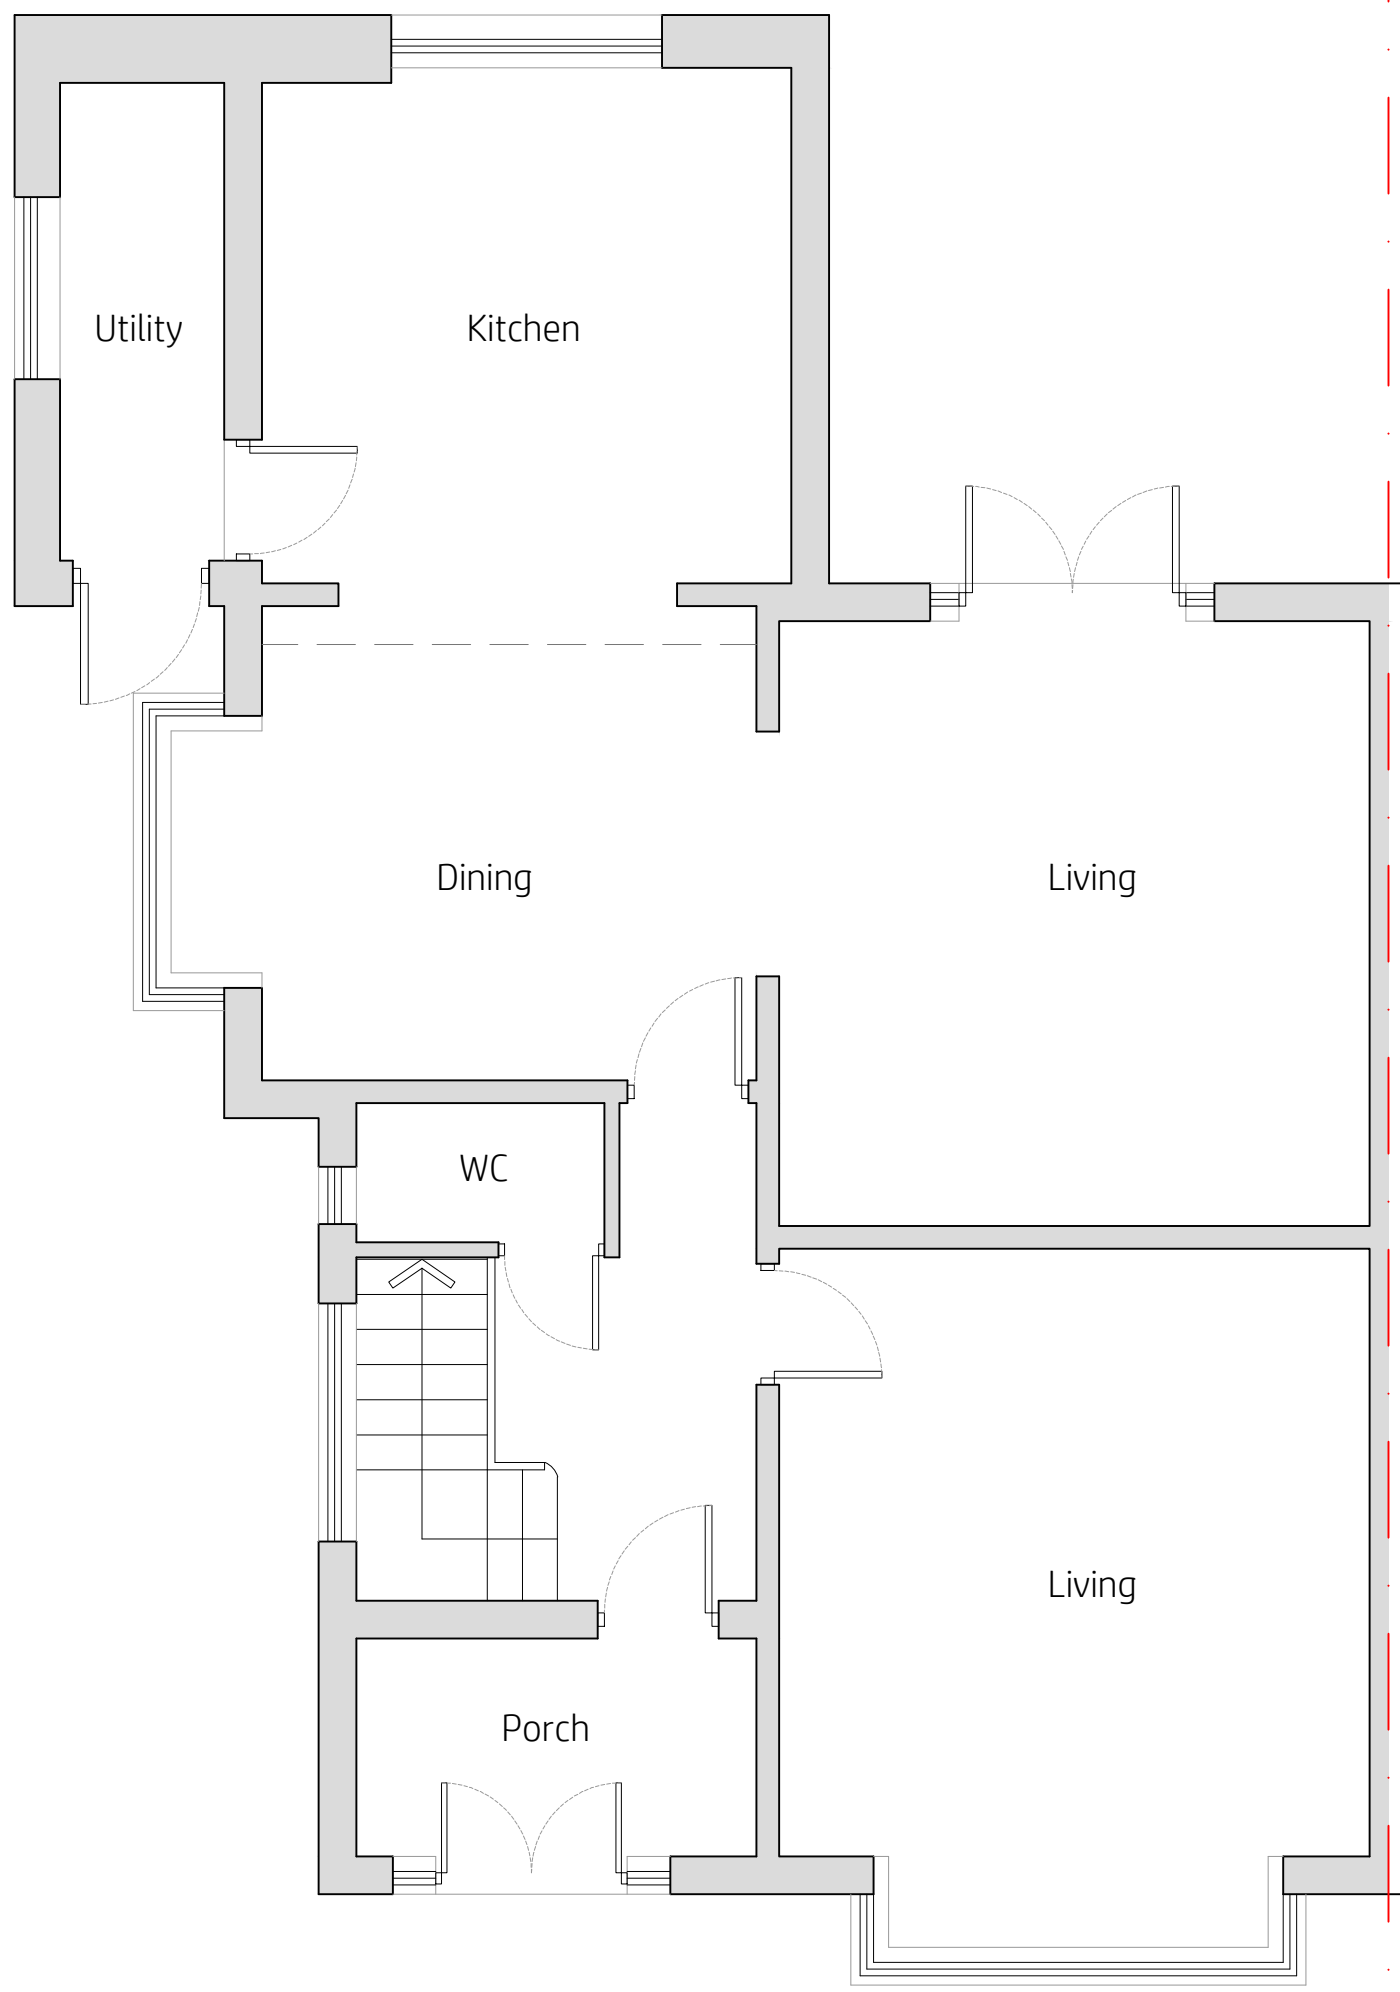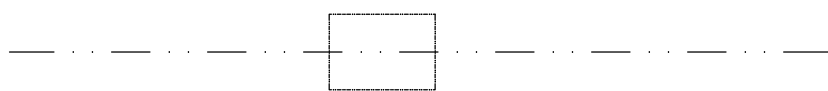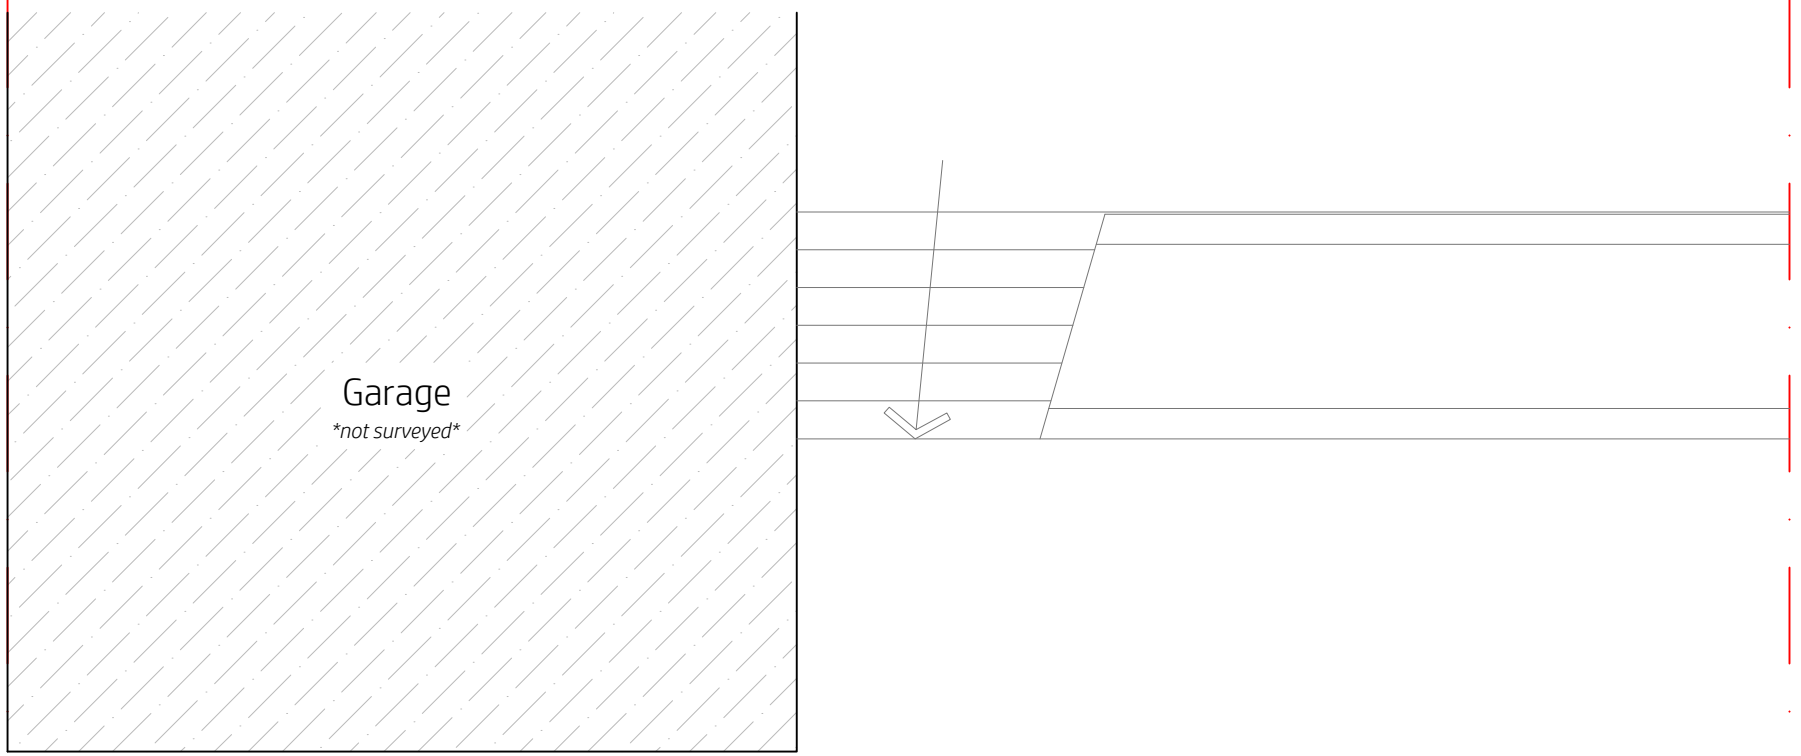

Existing Ground Floor

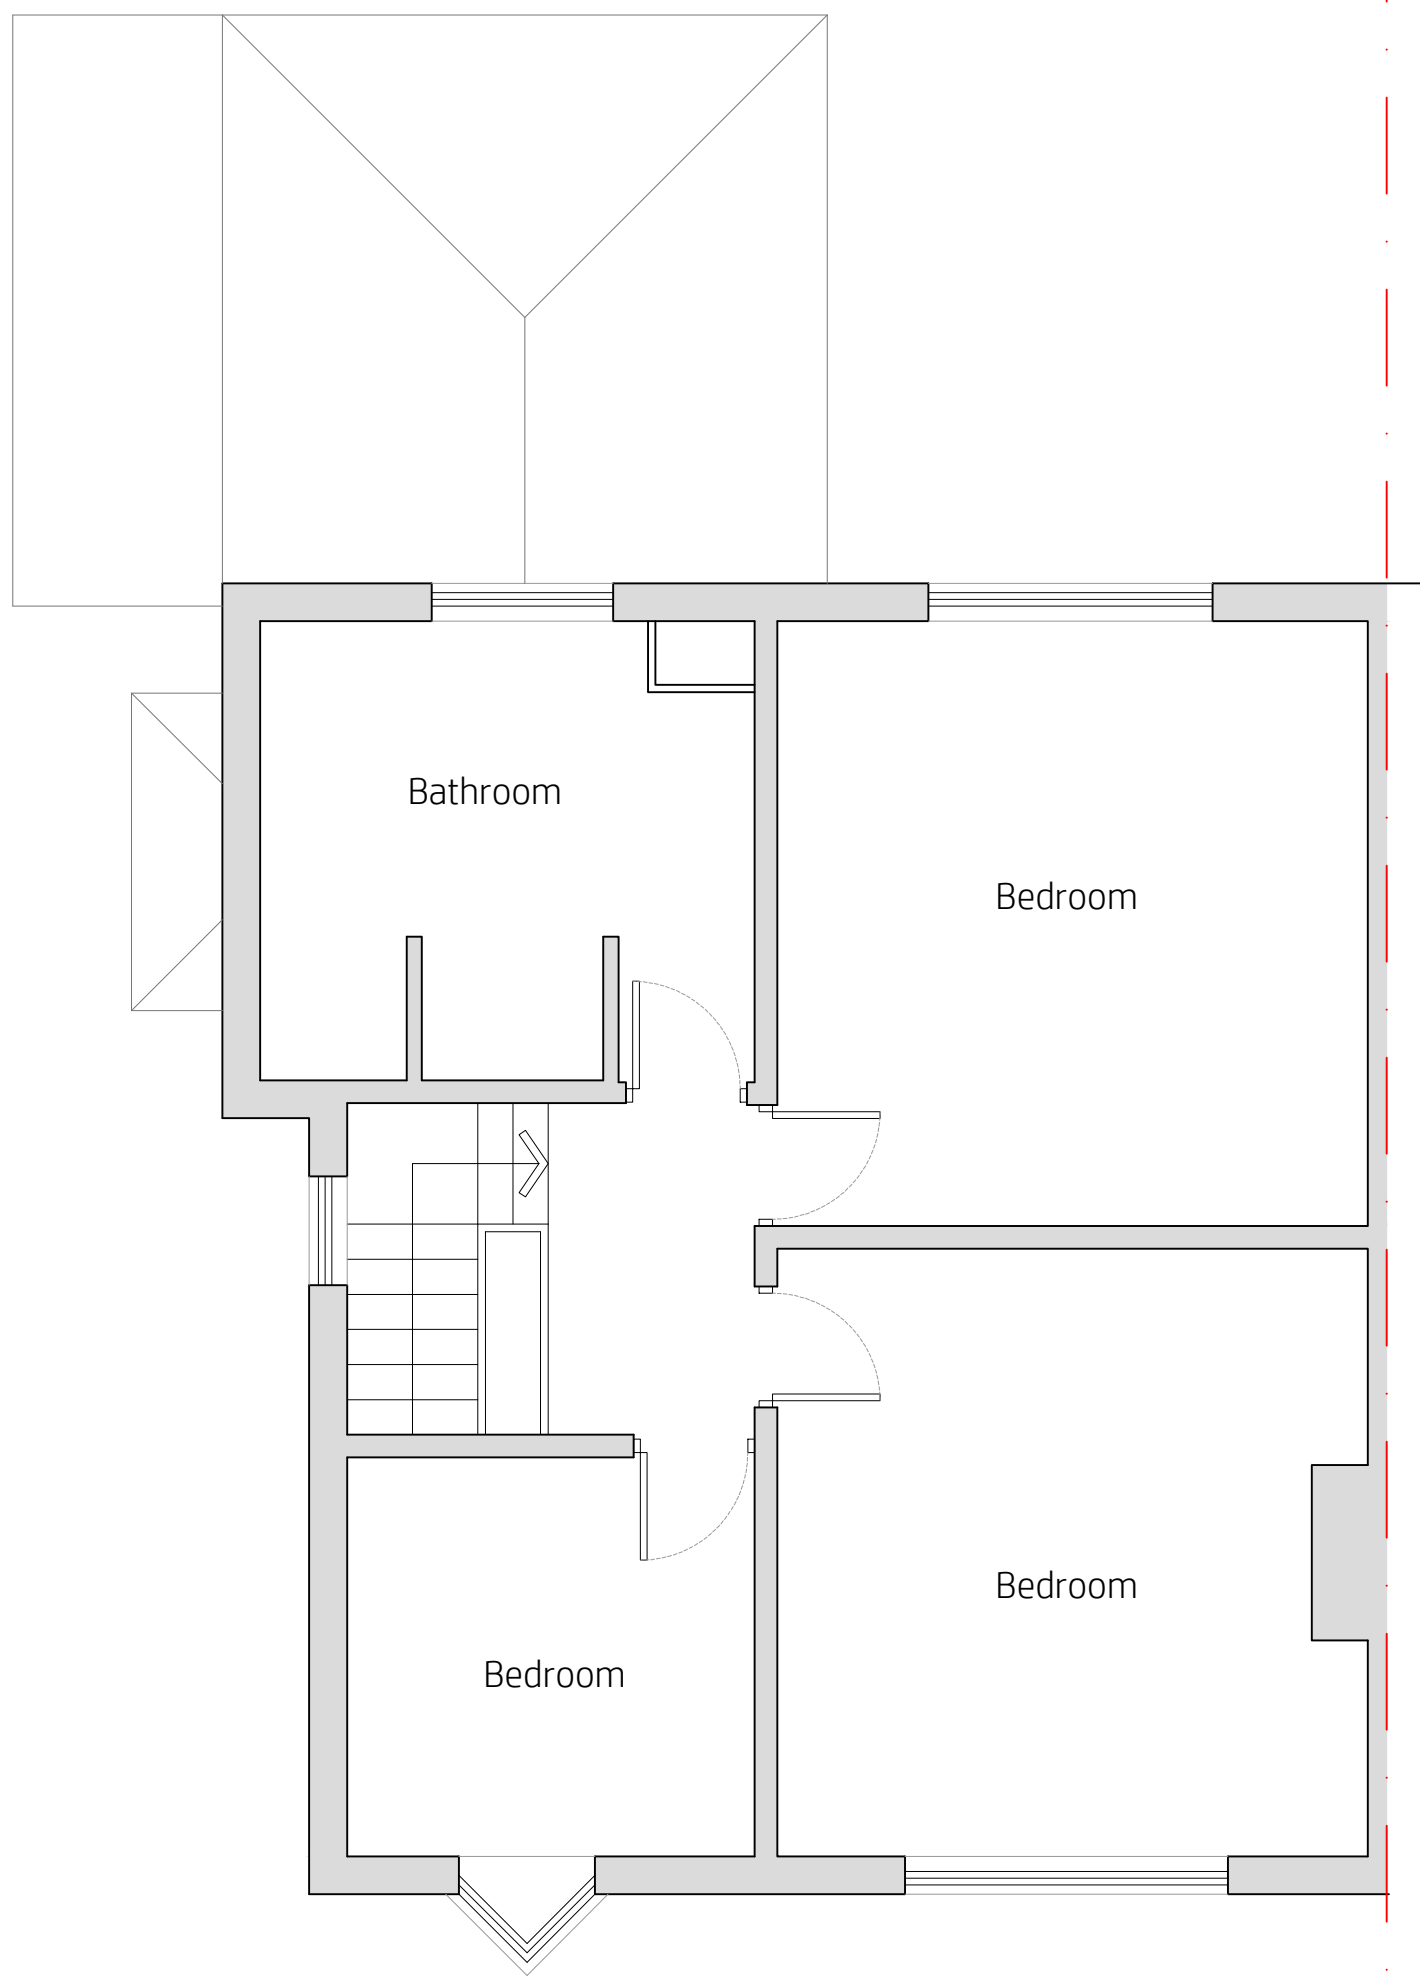

Existing First Floor

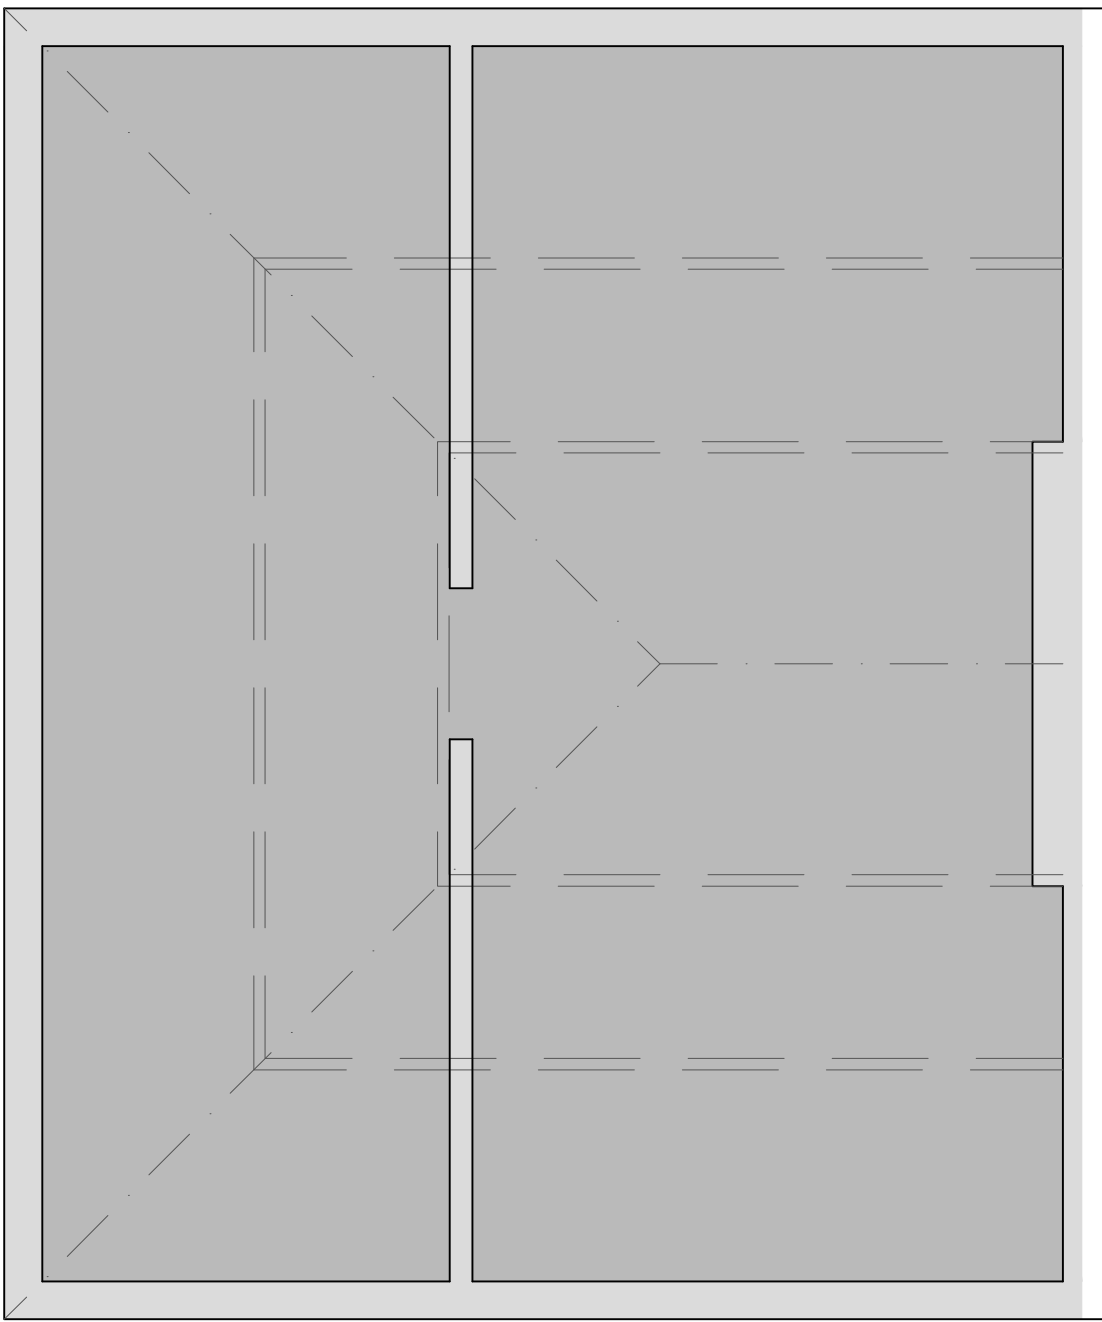

Existing Loft