



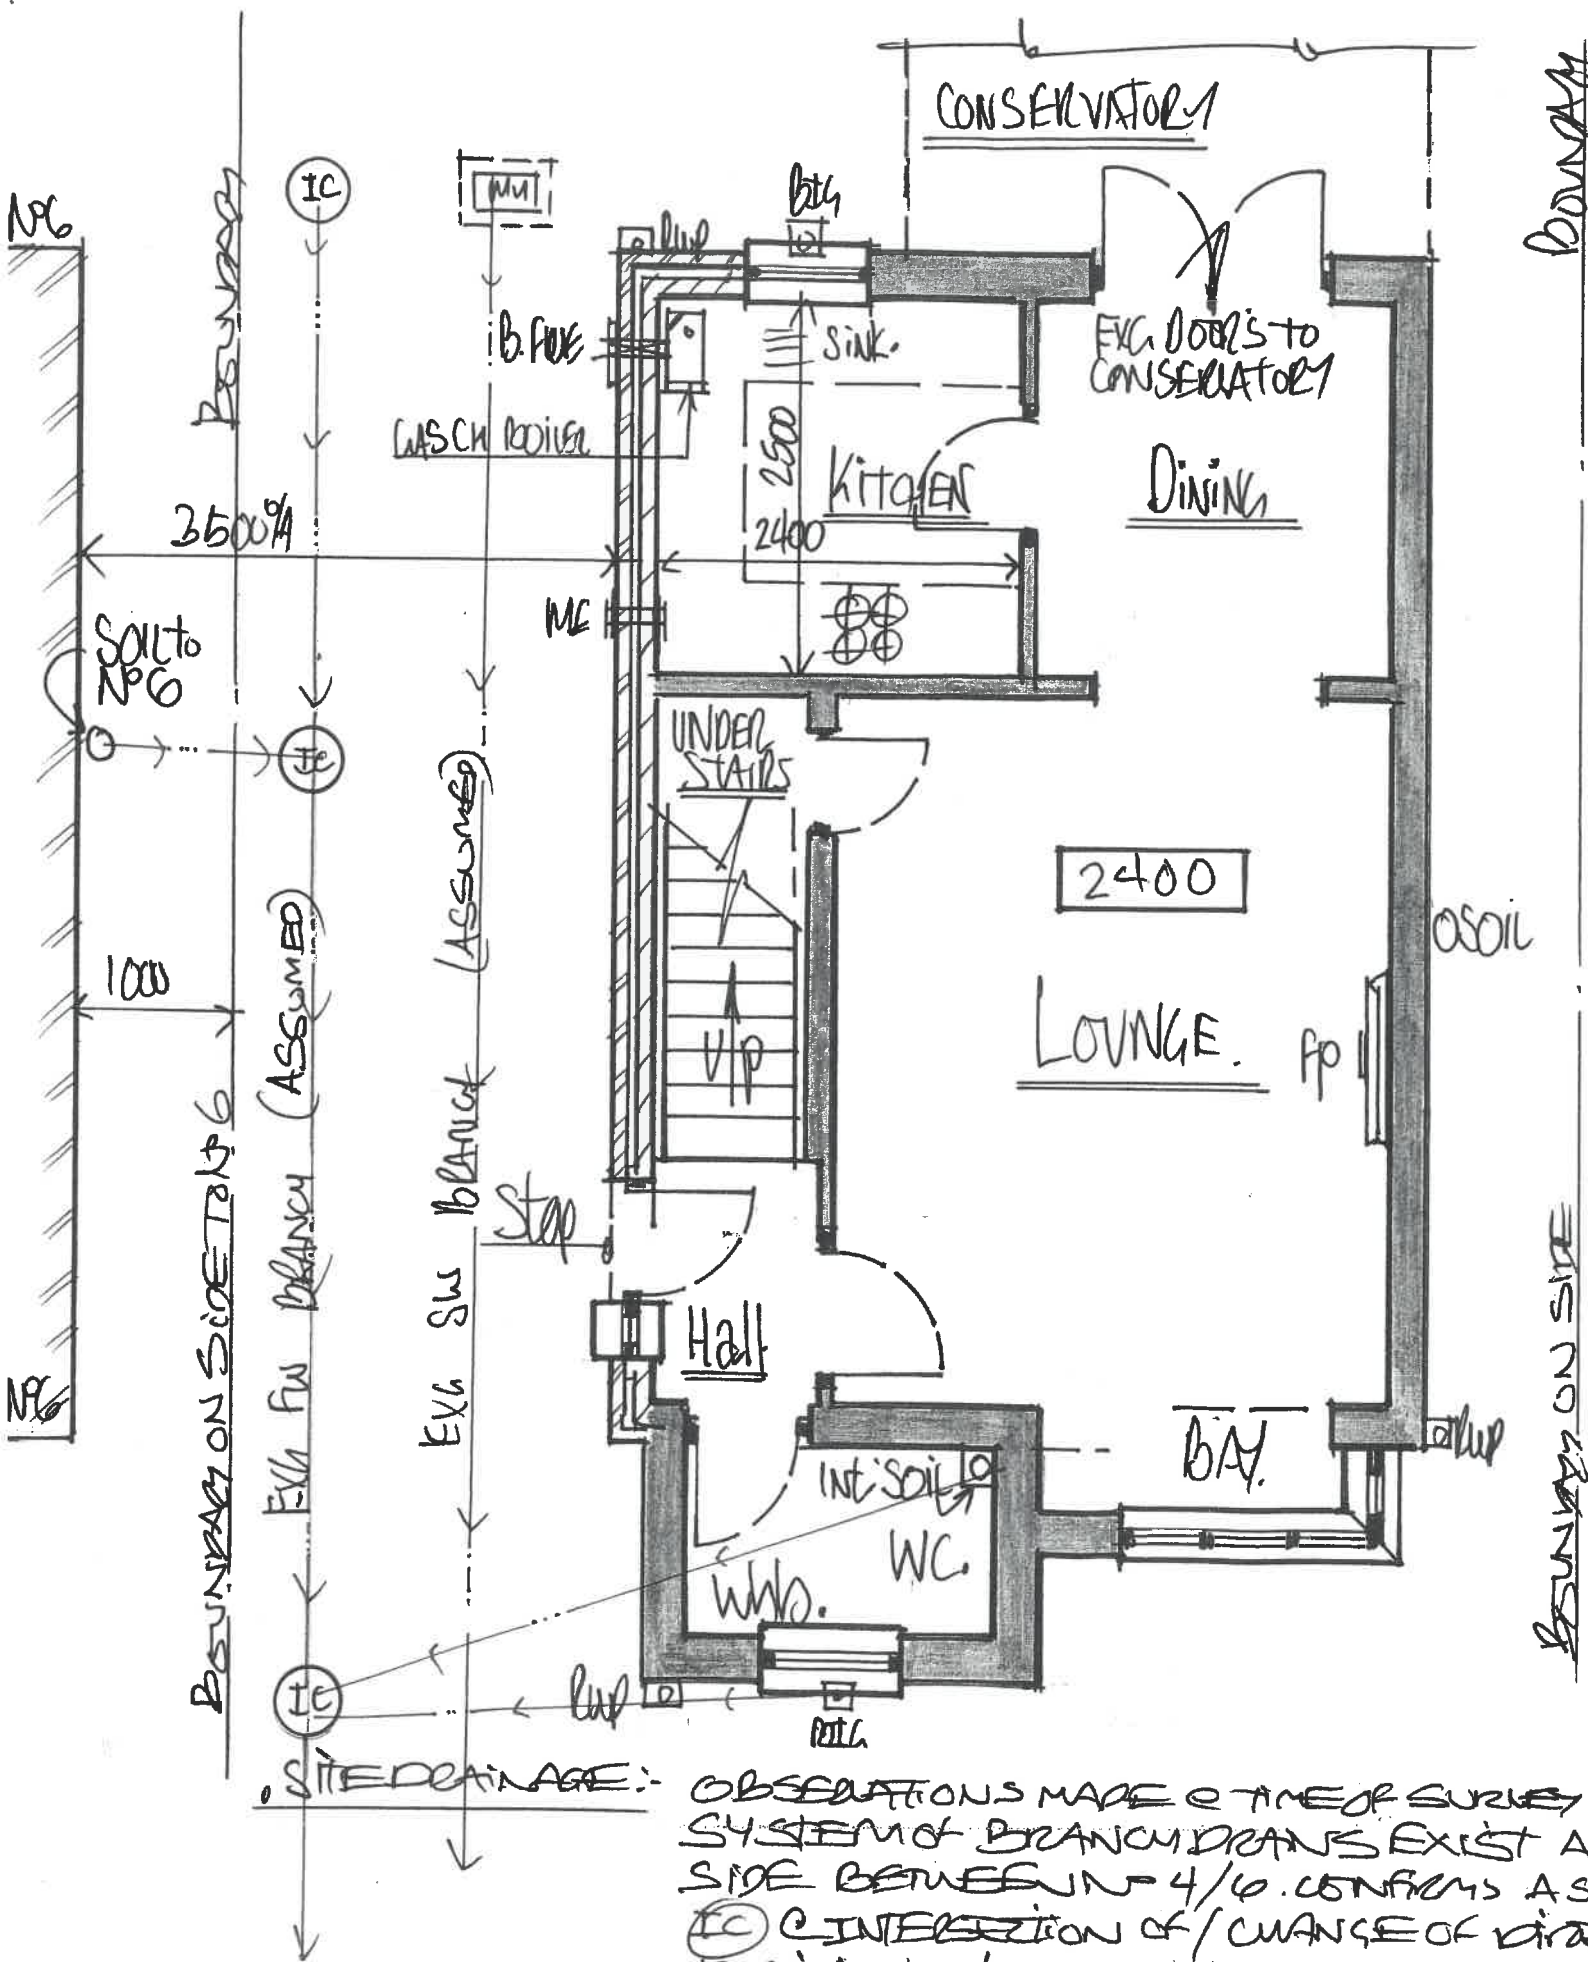

OBSERVATIONS MADE @ TIME OF SURVEY AND AREA OF PROPERTY SUGGESTS A SEPARATE SW/FW SYSTEM OF BRANCH DRAINS EXIST AND EVIDENCE OF MANHOLES / INSPECTION CHAMBERS TO SIDE BETWEEN 1/4 & 1/6 CONFIRMS A SHALLOW DEPTH OF 600mm FW BRANCH DRAINS BETWEEN 1/6 & 1/4 INTERSECTION OF / CHANGE OF DIRECTION OF BRANCH DRAINS etc, ALL DRAINAGE RUNS, POSITIONS / DIRECTIONS TO BE CONFIRMED ON SITE WHEN WORKS COMMENCE

1:50 EXISTING GROUND FLOOR PLAN

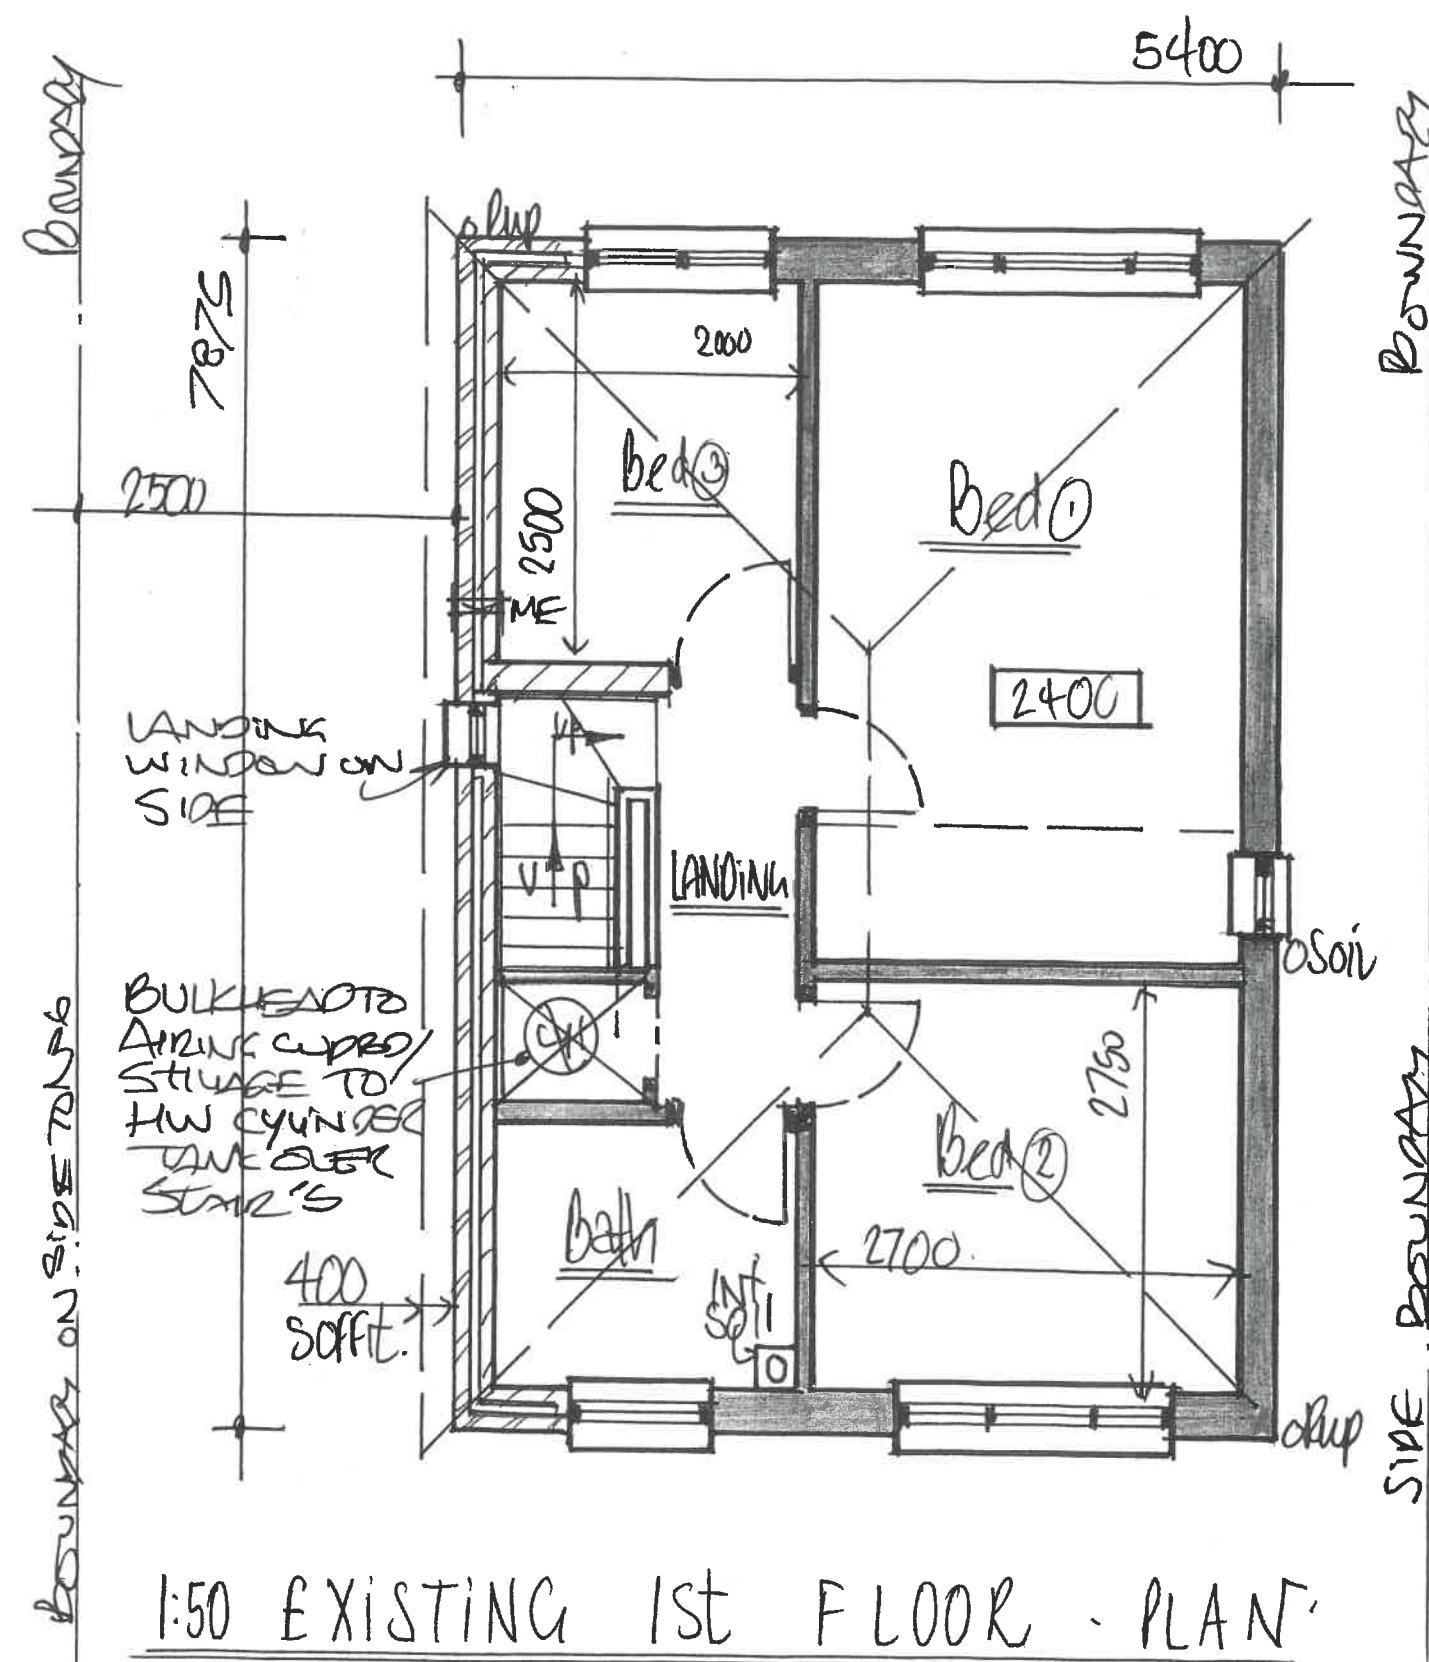

1:50 EXISTING 1ST FLOOR PLAN

D R G N°

4