


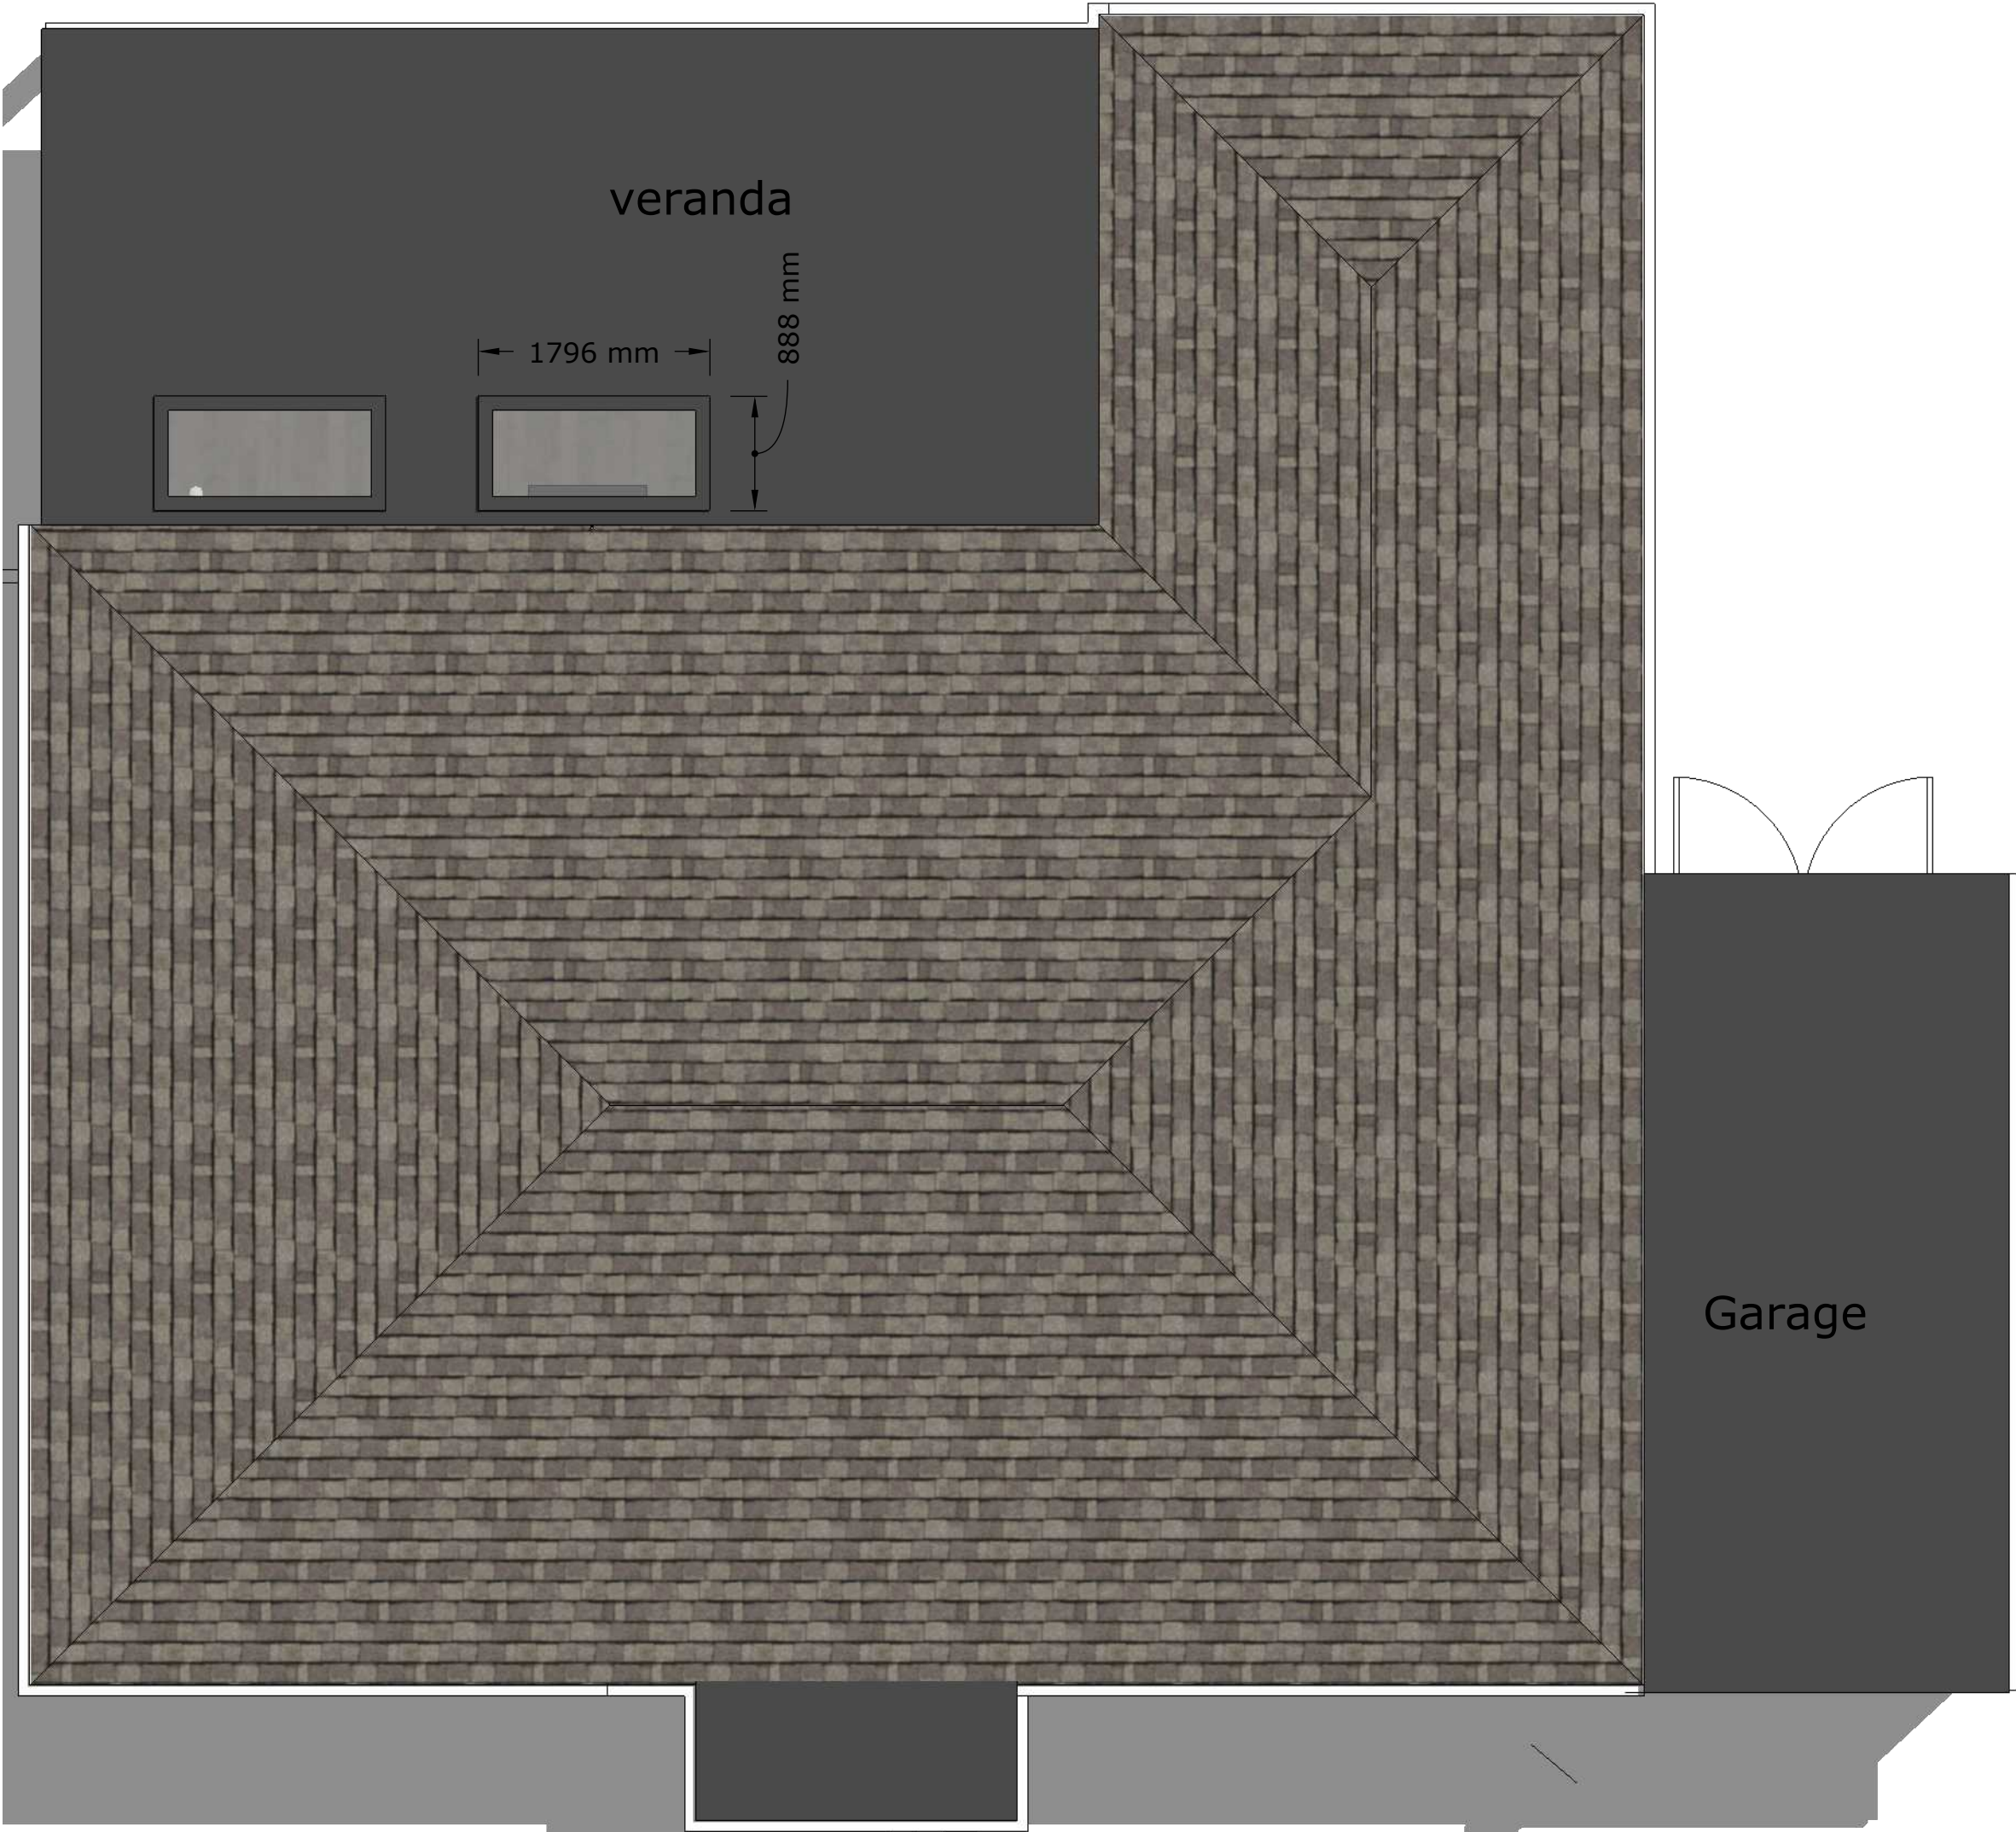

veranda

1796 mm

888 mm

Garage

1000mm

Roof Veranda
AS PROPOSED

DRAFT



Spazio Ltd

1A Churchwood Road
M20 6TZ
Didsbury
Manchester
United Kingdom

Project:
12 FAIRHAVEN AVENUE, Bury

Drawing:
as proposed

Date:	Drawn by:	Checked by:
01/10/21	EJG	
Scale:	Drawing no:	Rev:
1:50@A3	823 01 203P	D 4

PROGRESS DRAWING

This drawing is not intended to be used for
contract pricing or fabrication purposes.
All content is subject to change

info@spazioltd.com
www.spazioltd.com