


SITE SPECIFIC HAZARDS

IN ACCORDANCE WITH THE REQUIREMENTS OF THE CDM REGULATIONS 2015 THE FOLLOWING SIGNIFICANT RESIDUAL HAZARDS HAVE NOT BEEN DESIGNED OUT OF THIS PROJECT AND MUST BE TAKEN INTO CONSIDERATION BY CONTRACTORS PLANNING TO UNDERTAKE THE WORKS SHOWN ON THIS DRAWING:

SCALE 1:100

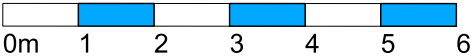

KEY

STRUCTURE REMOVED

RECLAIMED STONE


NATURAL SLATE

NATURAL DRESSED STONE

DRY STONE WALL



NORTH (FRONT) ELEVATION

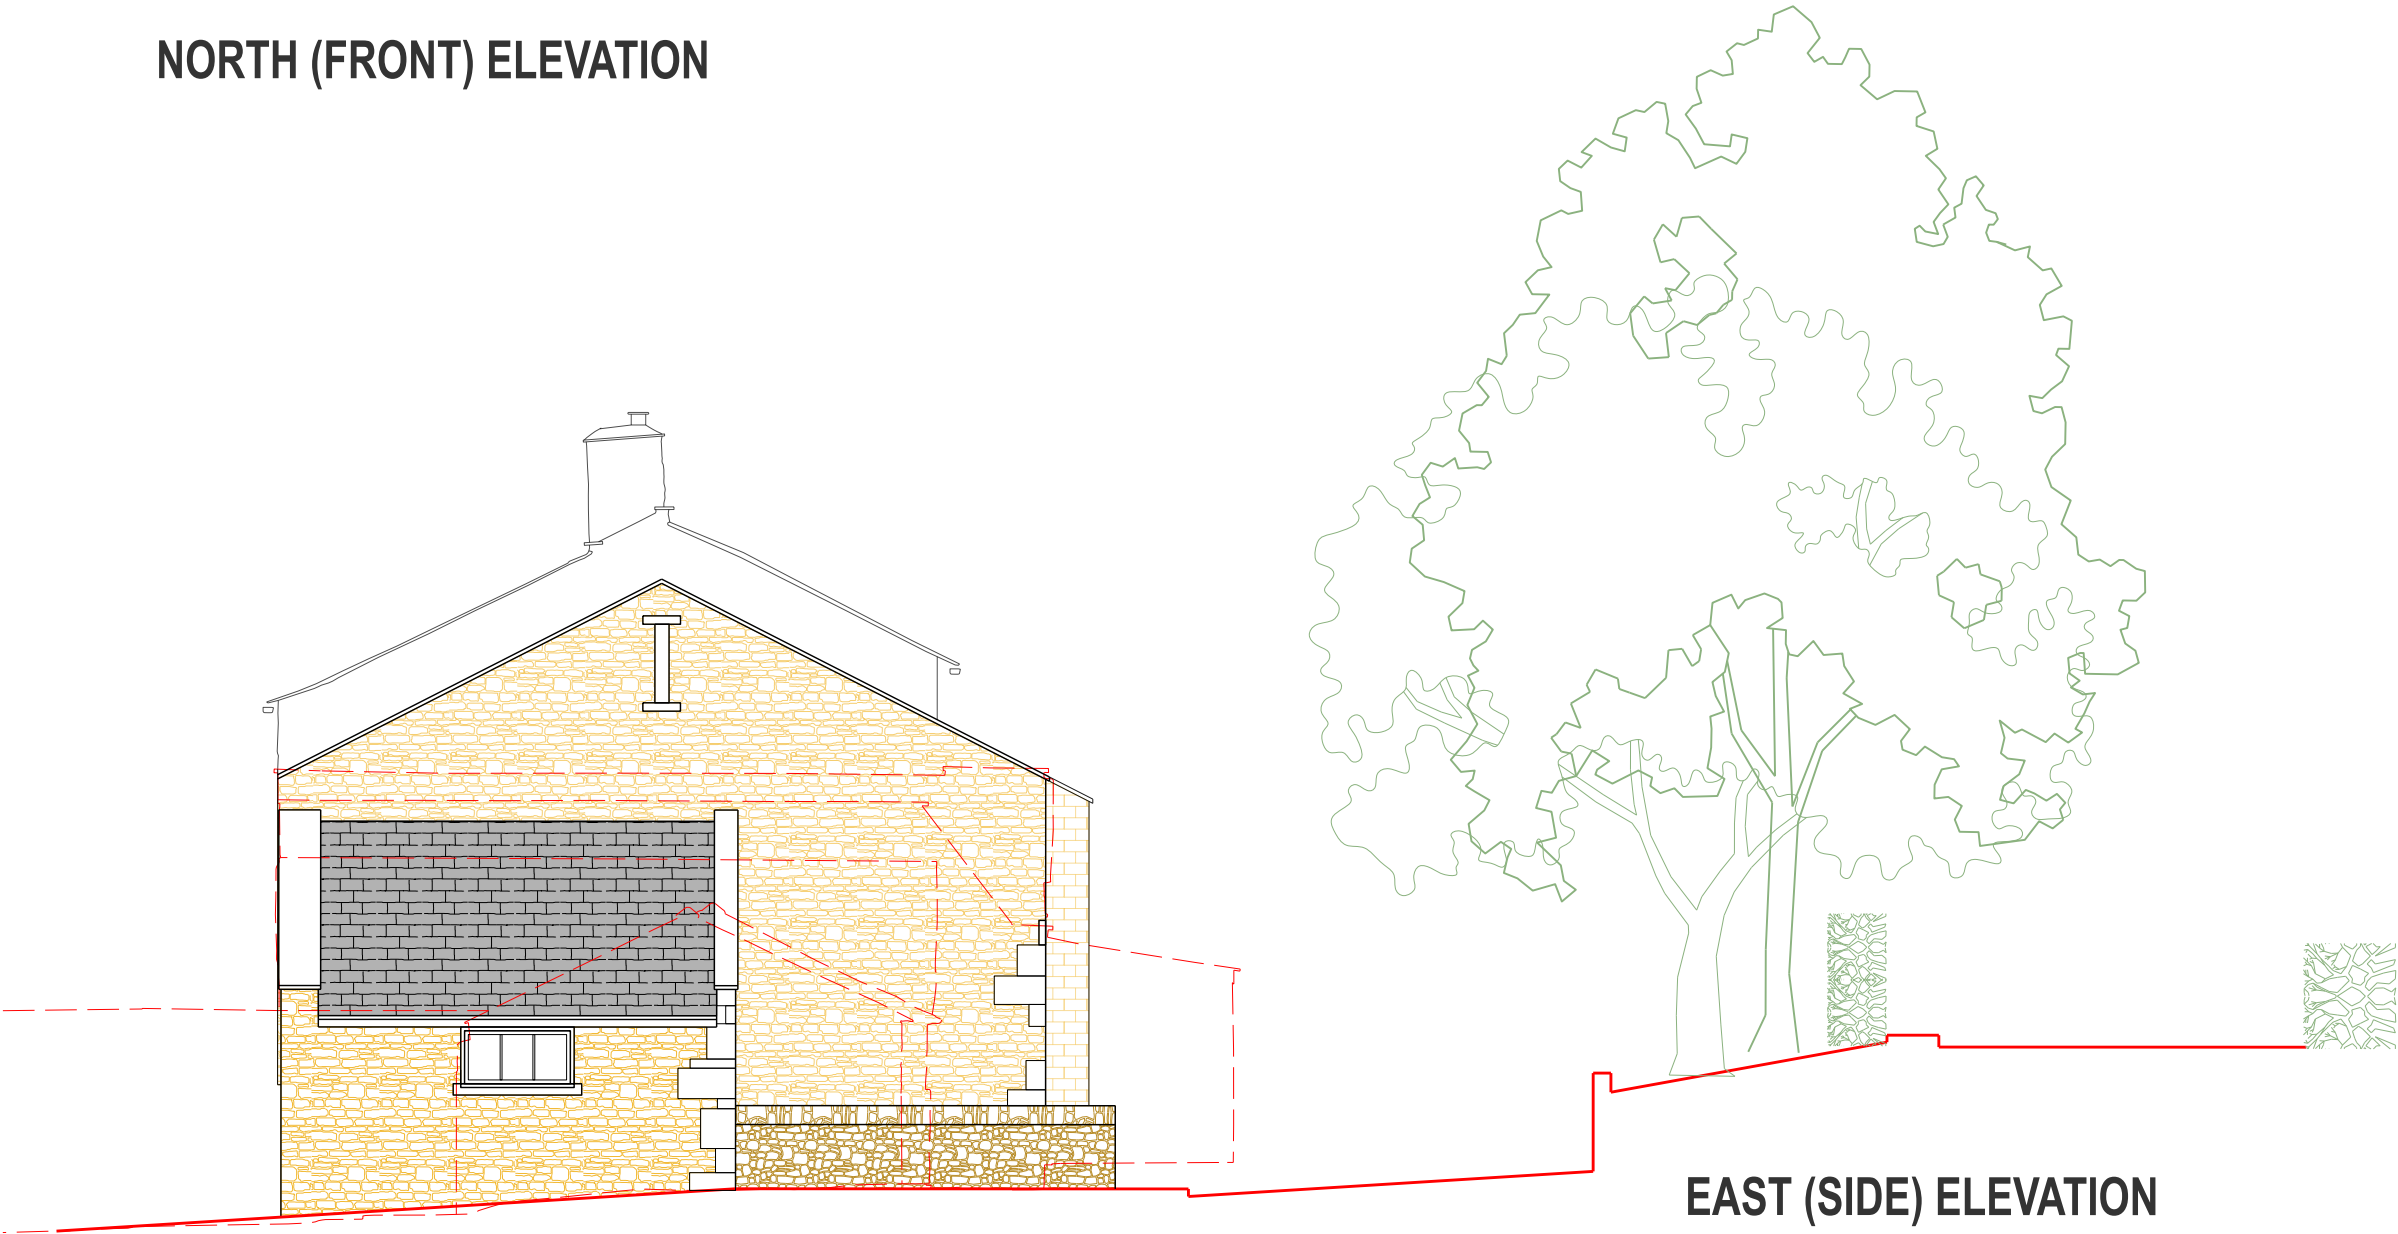

EAST (SIDE) ELEVATION

REV.A 221012 GARAGE OMITTED, CAR PORT ADDED RSL

REV. DATE NOTES INIT.

CLIENT / PROJECT
J.BUCKLEY PROPERTIES
HOLLYMOUNT FARM
GREENMOUNT

DRAWING TITLE
PROPOSED BARN CONVERSION
(TYPE 2) ELEVATIONS 1 OF 2

STATUS
PLANNING

DATE APR 22 DRAWN RSL SCALE @ A3 1:100

PROJECT NUMBER	PLAN / BUILD	TYPE	NUMBER	REVISION LETTER
----------------	--------------	------	--------	-----------------

DRAWING NO.
108 PLN E 03 A

Site Location Plans	L	GA Plans	P	Elevations	E
Sections	S	Details	D	Prefix, Colour	C

HAWTHORN DESIGN PARTNERSHIP

HAWTHORN ESTATES LTD
LUMB, ROSSENDALE, BB4 9ND
T. 08453 900 444

E. design@hawthorn-estates.co.uk
www.hawthorn-estates.co.uk

