


A3 Size

FOR PLANNING PURPOSED ONLY. USE FIGURED DIMENSIONS ONLY. SUBJECT TO SITE SURVEY AND ALL NECESSARY CONSENTS. ALL DIMENSIONS TO BE CHECKED BY USER AND ANY DISCREPANCIES, ERRORS OR OMISSIONS TO BE REPORTED TO THE ARCHITECT BEFORE THE WORK COMMENCES. THIS DRAWING IS TO BE READ WITH ALL OTHER RELEVANT MATERIALS

Scale 1:200

Revision	Notes	Date	Drawn
A			

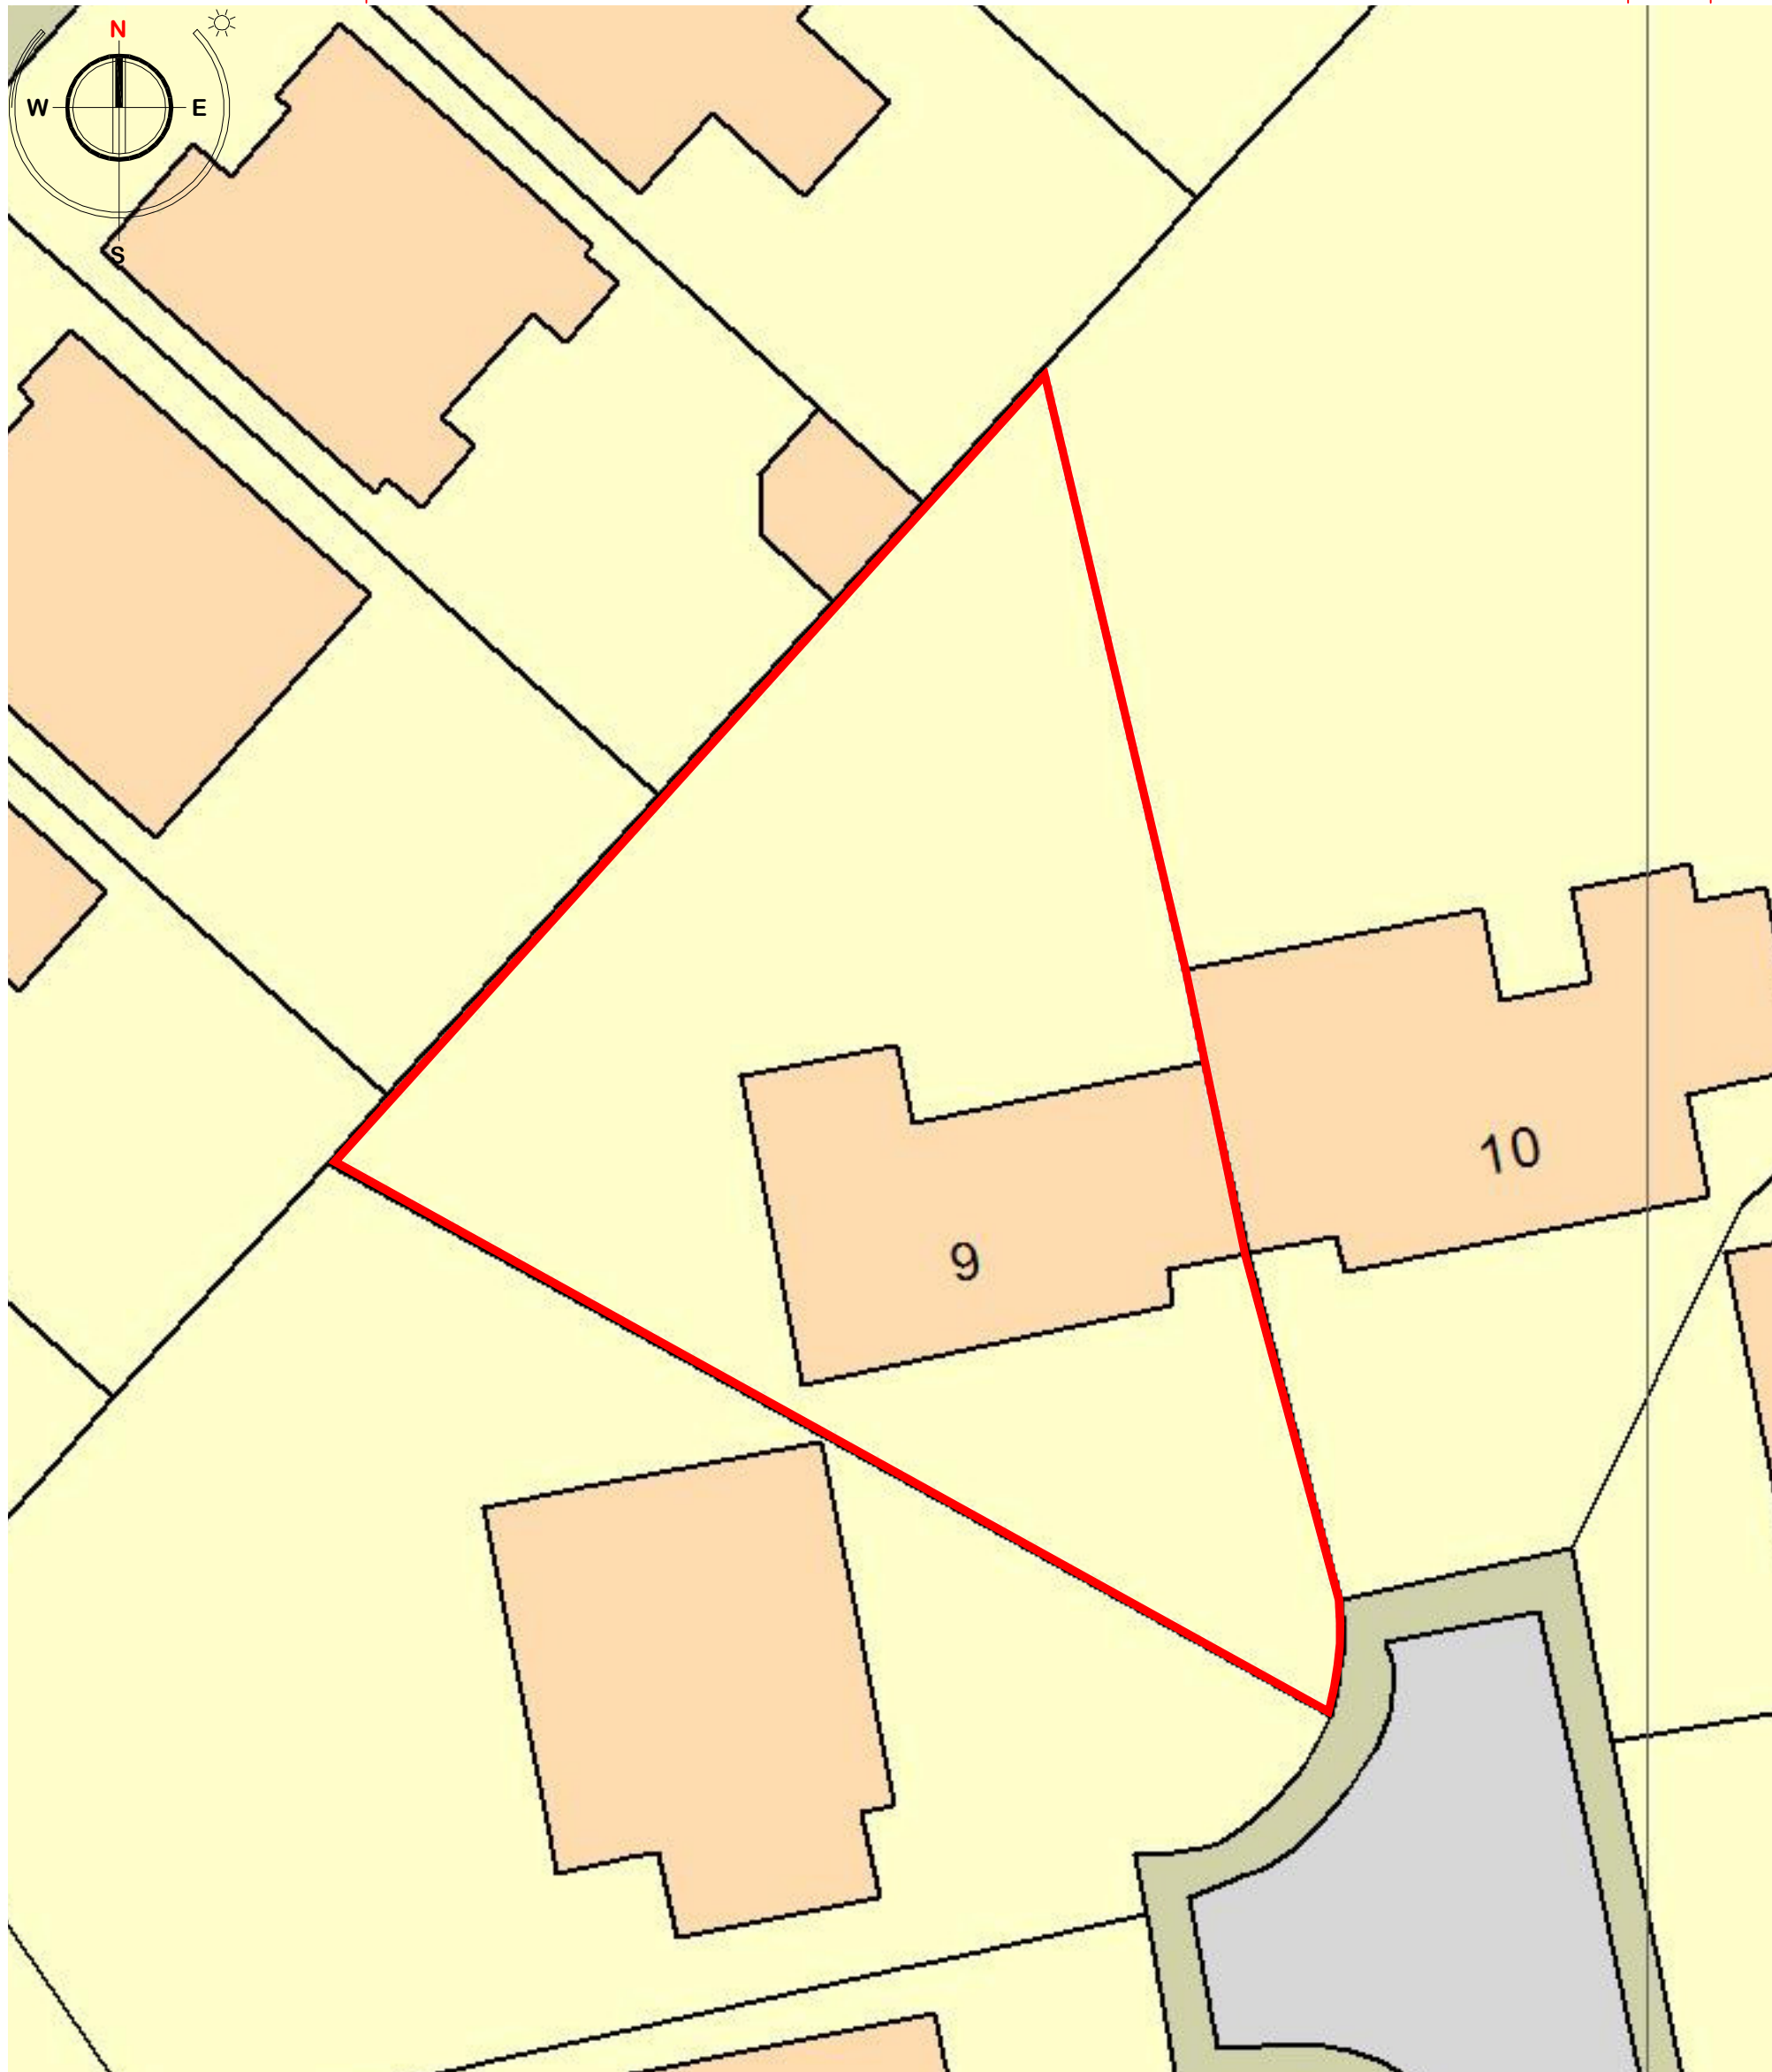

FuZED ARCHITECTURE

Fuzed A+D Ltd, 74A Water Street, Radcliffe, Manchester, M26 4DF
Tel: 0161 724 8006

+

DESIGN

No. 9 Patton Close, Bury BL9 8PY
Mr and Mrs Kealey
Planning Submission
Block Plan

Contract No. 1252
Dwg No. 1.02
Revision -
Date September '20

Project: _____

Client: _____

Content: _____