


679.

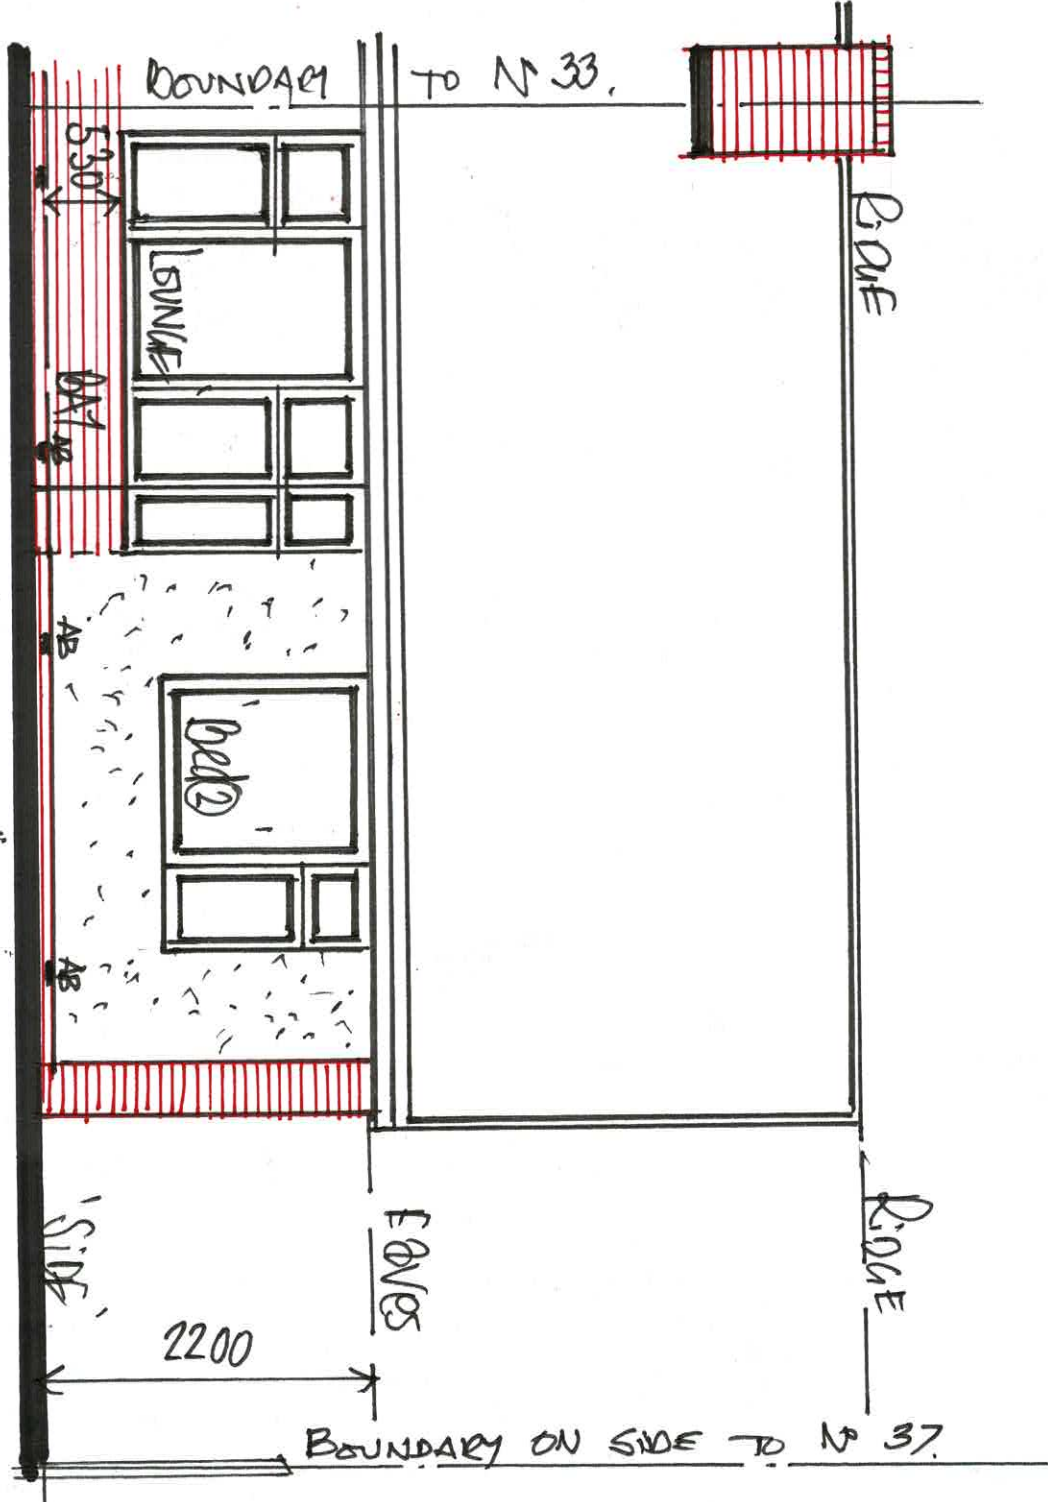

1:50 EXISTING - FRONT - ELEVATION



DRS N^o 2