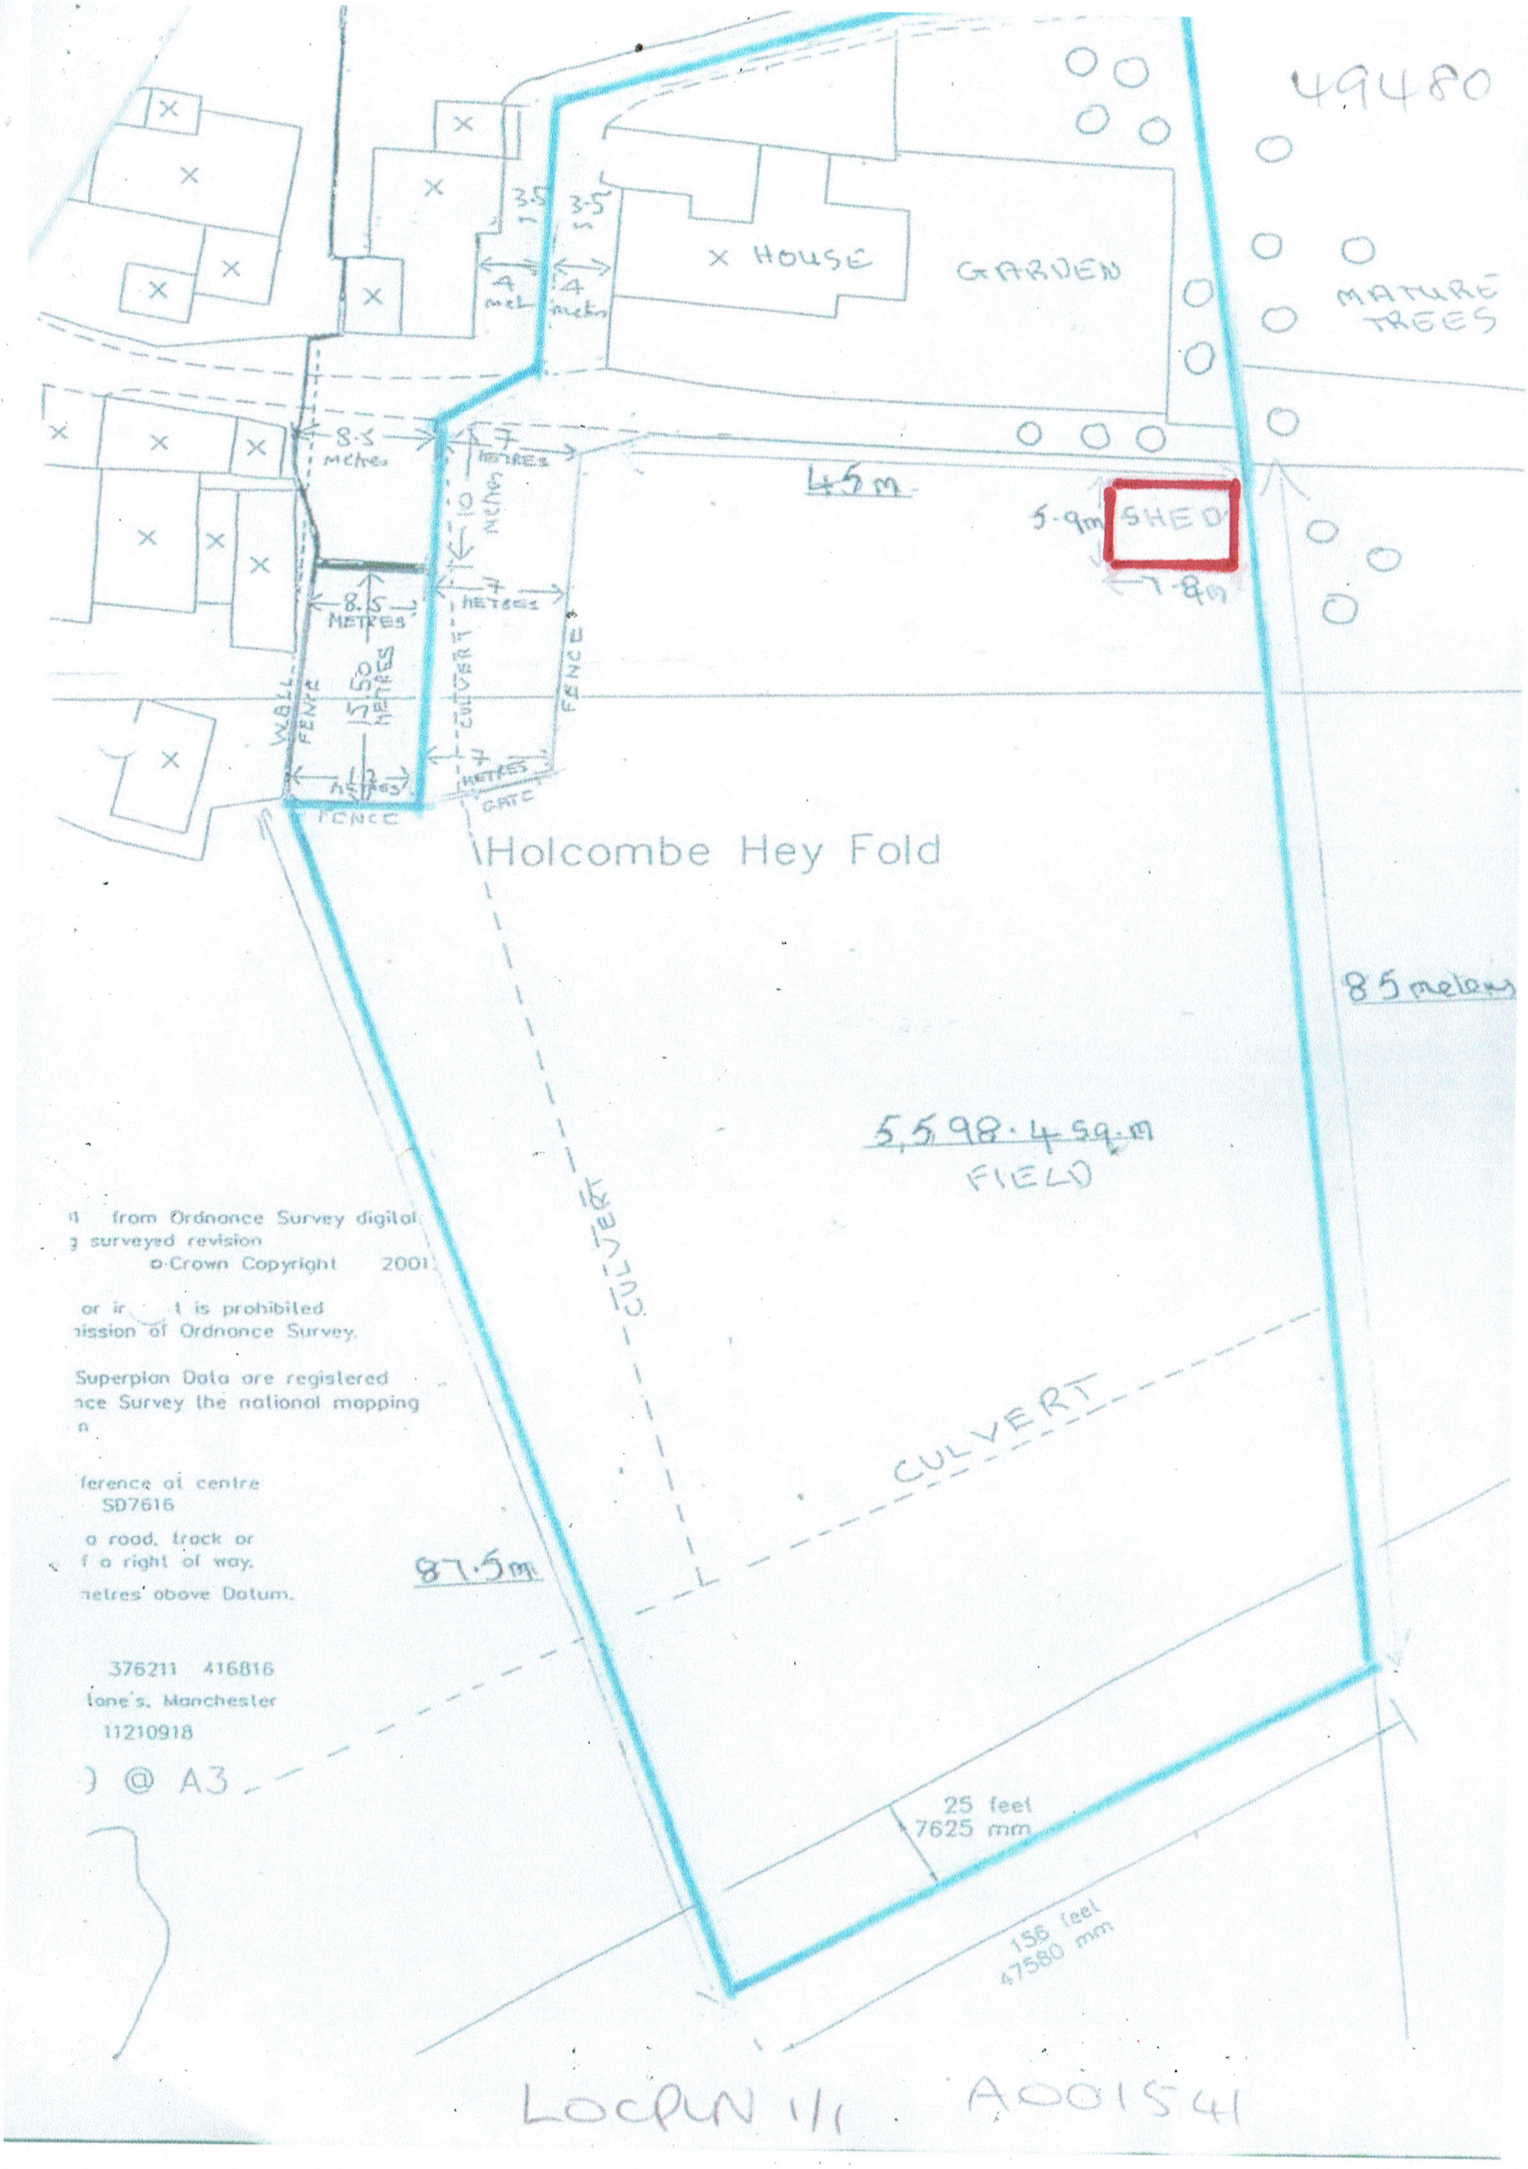
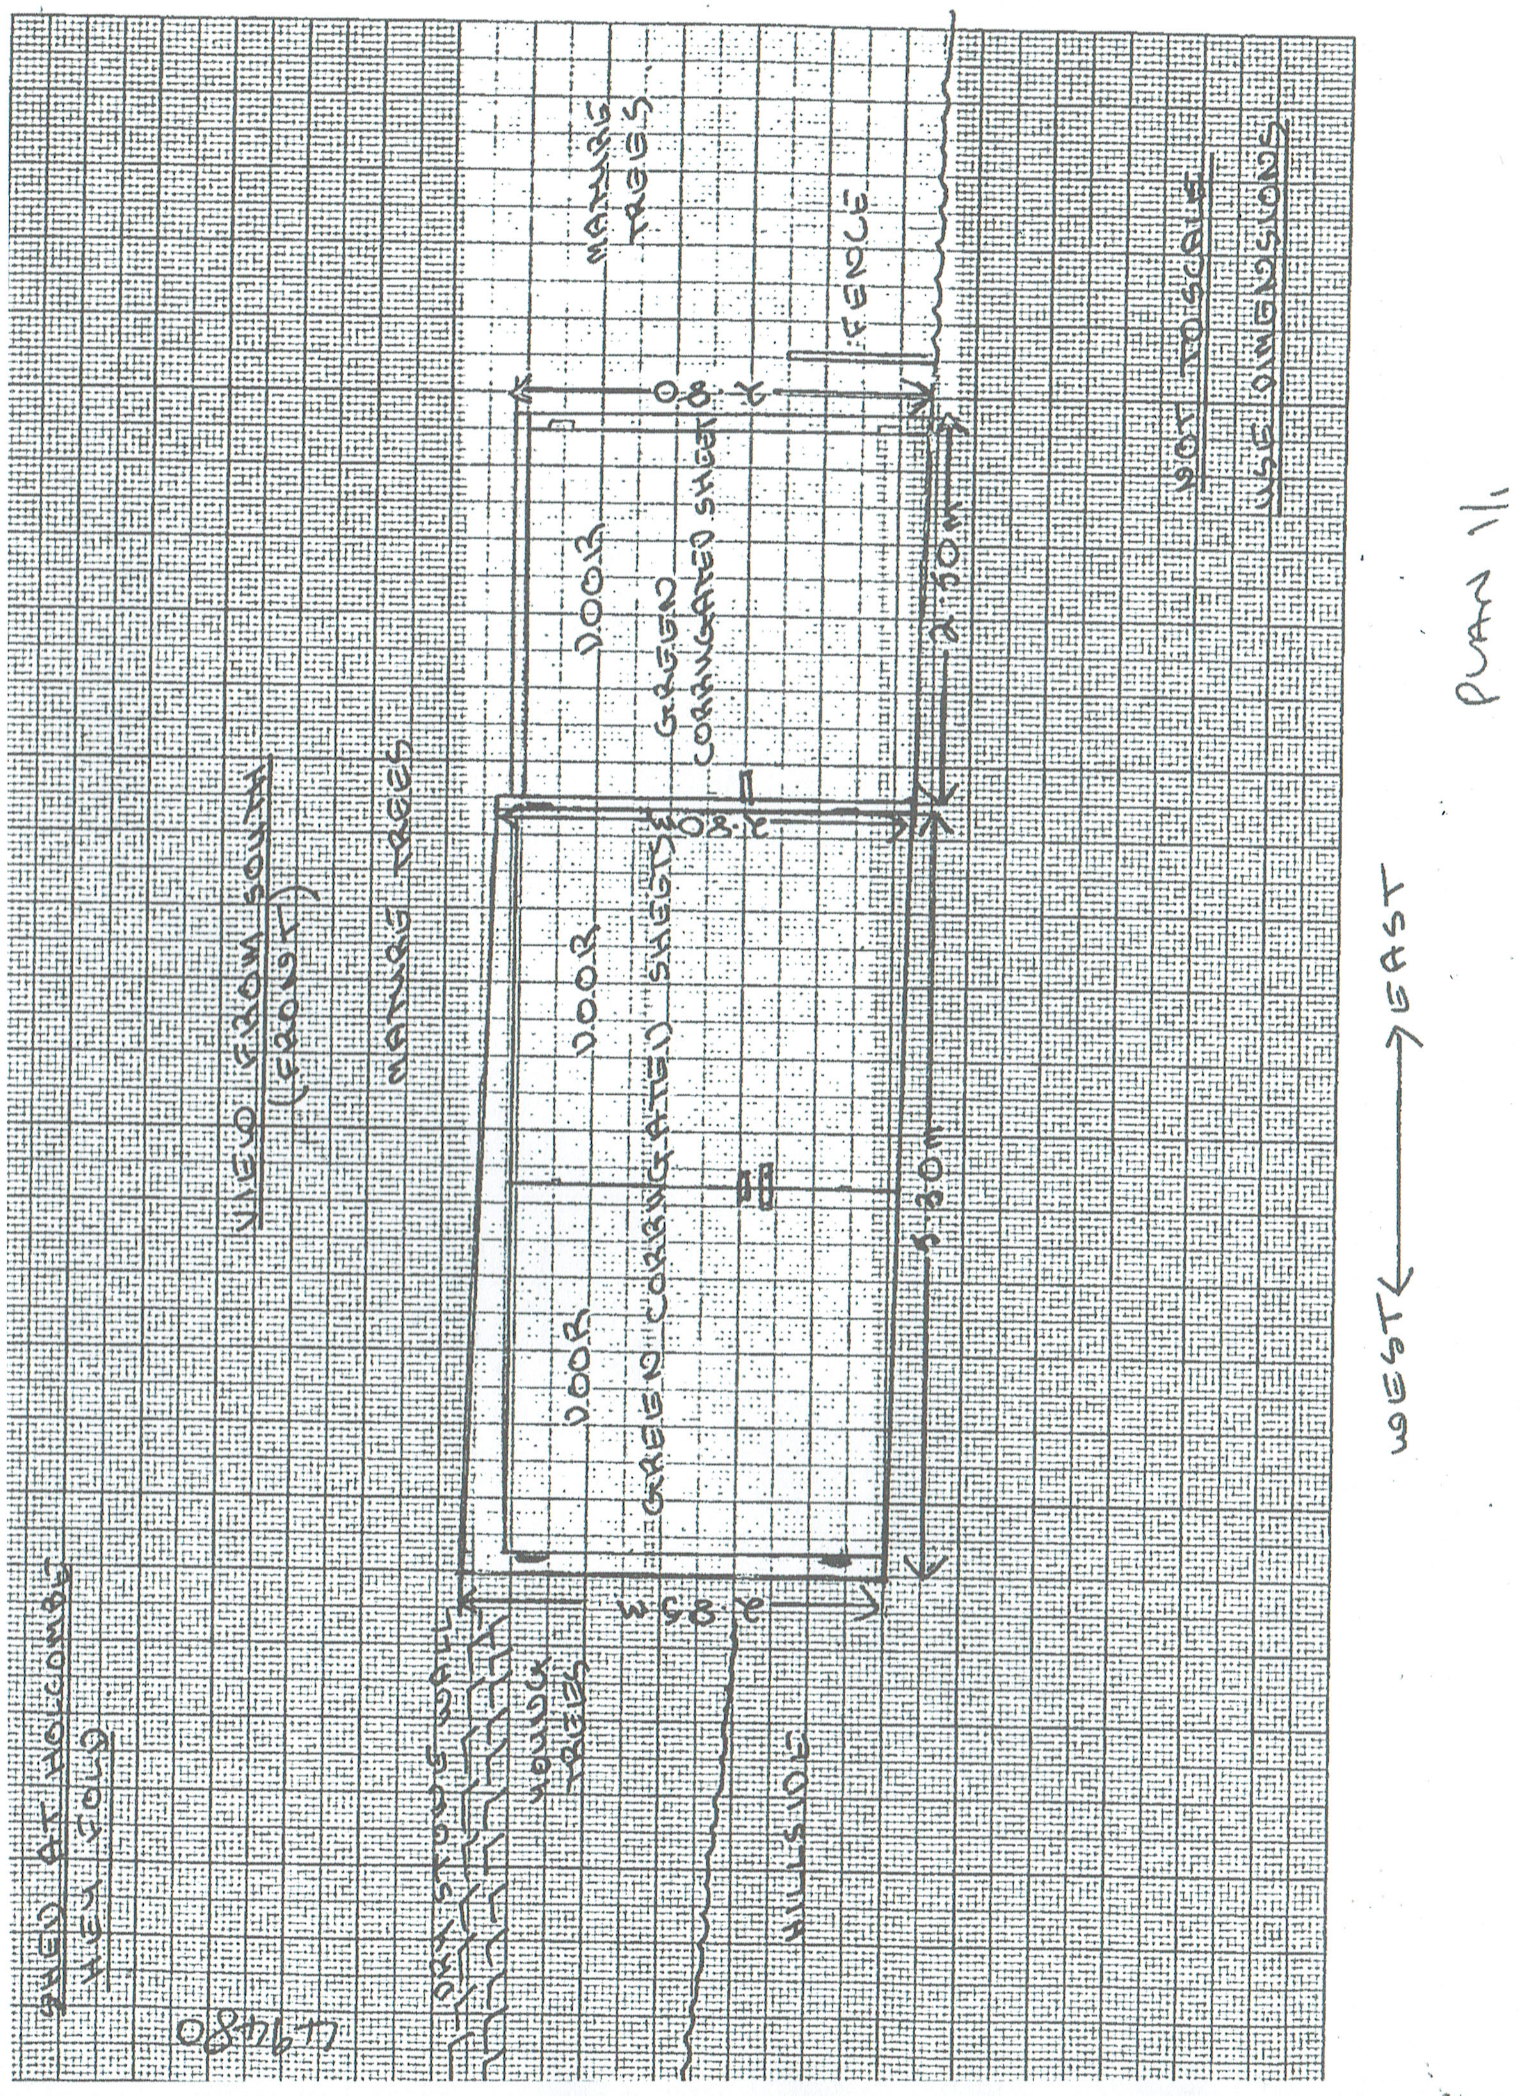

49480
HOUSE
GARDEN
MATURE TREES
3.5
4 metres
8.5 metres
7 METRES
10 metres
15.50 METRES
WALL
FENCE
CULVERT
GATE
45m
5.9m
SHED
7.8m
Holcombe Hey Fold
85 meters
5,598.4 sq.m
FIELD
CULVERT
87.5m
25 feet
7625 mm
156 feet
47580 mm
from Ordnance Survey digital
surveyed revision
Crown Copyright 2001
is prohibited
ission of Ordnance Survey.
Superplan Data are registered
nce Survey the national mapping
ference at centre
SD7616
a road, track or
f a right of way.
metres above Datum.
376211 416816
Manchester
11210918
@ A3
LOCPLN 1/1
A001541


SHED AT HOLCOMBE HEY FOLD
VIEW FROM SOUTH (FRONT)
MATURE TREES
FENCE
DOOR
GREEN CORRUGATED SHEET
DOOR
DOOR
GREEN CORRUGATED SHEETS
DRY STONE WALL
YOUNG TREES
HILLSIDE
NOT TO SCALE
USE DIMENSIONS
WEST
EAST
PLAN 1/1