




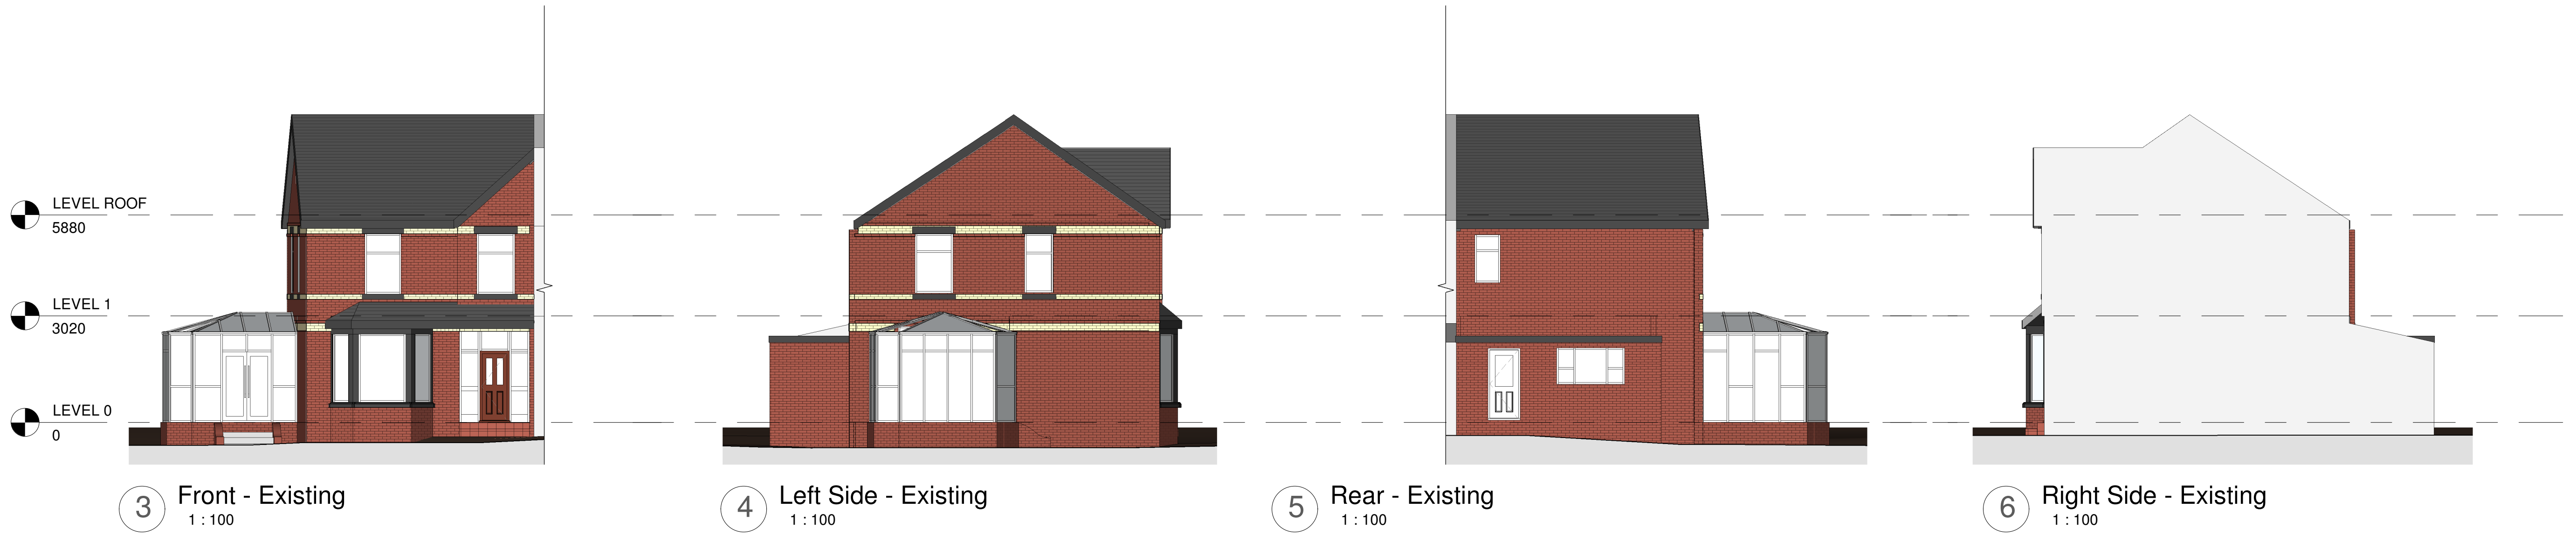

1 Level 0 - Existing
1 : 50

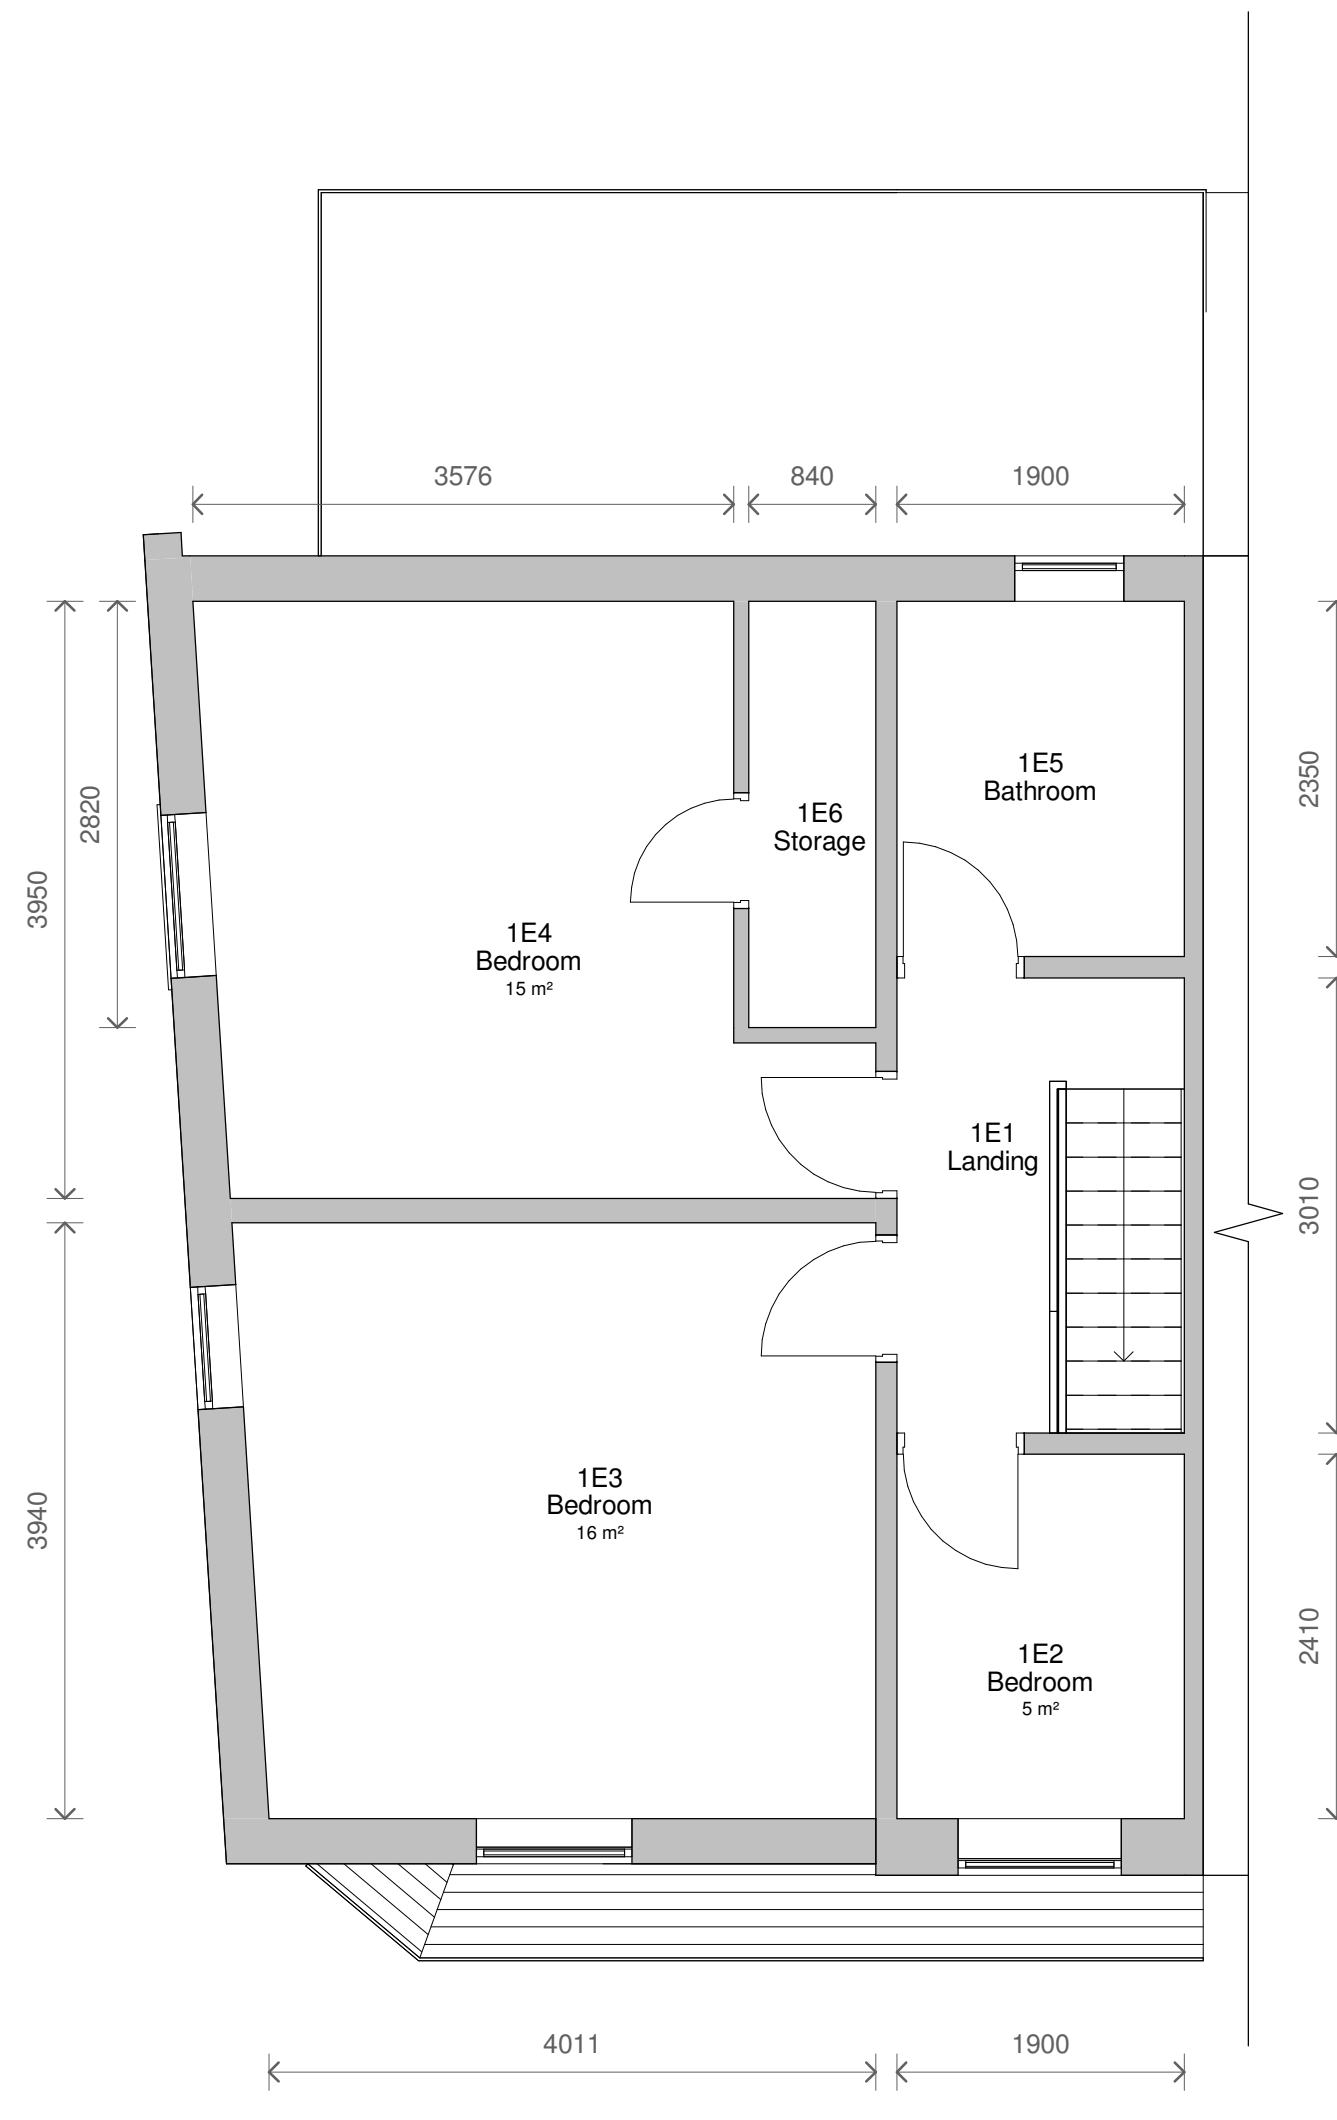

2 Level 1 - Existing
1 : 50

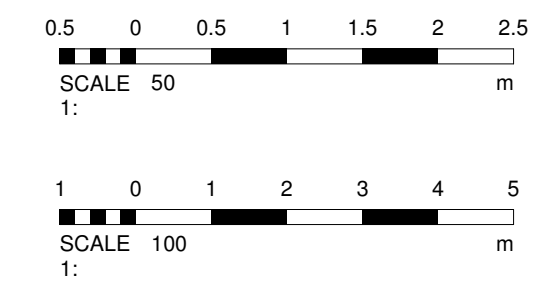

No. Description Date		
PROJECT 18 Arlington Avenue		
TITLE Existing Plans and Elevations		
CLIENT		
STATUS DESIGN		
DRAWN BY TP	DATE 19/03/2021	SCALE (@ A1) As indicated
PROJECT NUMBER GSS210012	DRAWING NUMBER 002	REV
GOLD SKETCH S T U D I O S www.goldsketch.co.uk info@goldsketch.co.uk 0161 792 9595		
NOTES COPYRIGHT ALL RIGHTS RESERVED. NO PART OF THIS DRAWING IS TO BE REPRODUCED WITHOUT WRITTEN CONSENT. DRAWING TO BE USED FOR THE EXISTING PLAN ONLY. ANY DISCREPANCIES TO BE REPORTED TO THE ARCHITECT IMMEDIATELY. ALL DIMENSIONS ARE TO FACE UNLESS OTHERWISE STATED. LEGISLATION, RELEVANT CODES OF PRACTICE AND BRITISH STANDARDS. ALL DIMENSIONS ON THIS DRAWING ARE IN MILLIMETRES UNLESS OTHERWISE STATED.		