
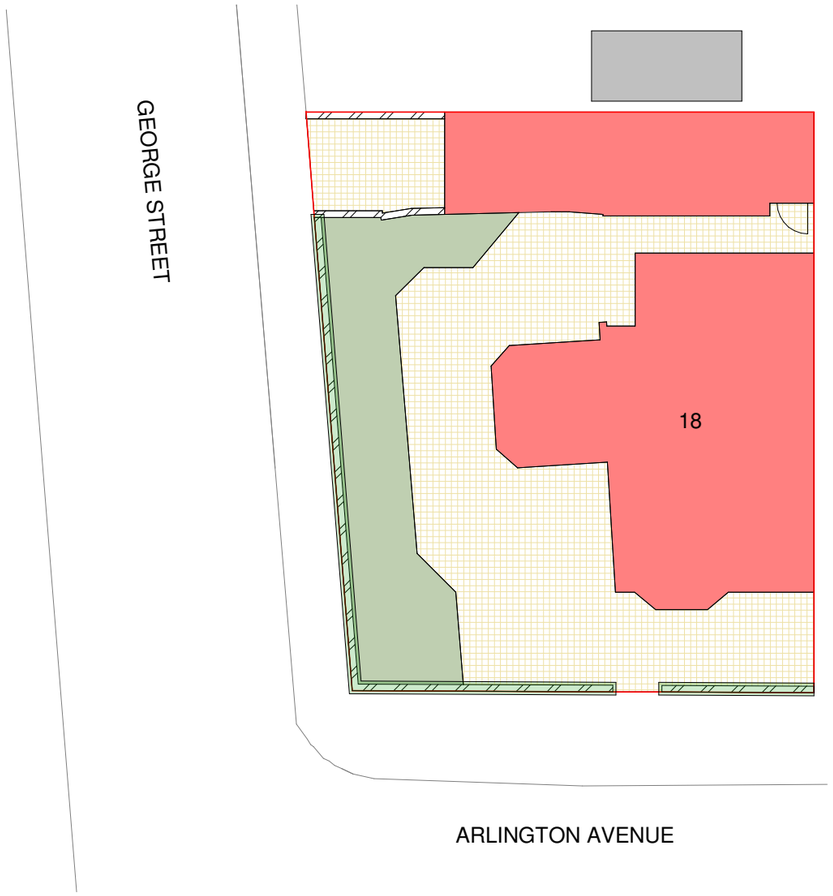


1 Site - Existing
1 : 200

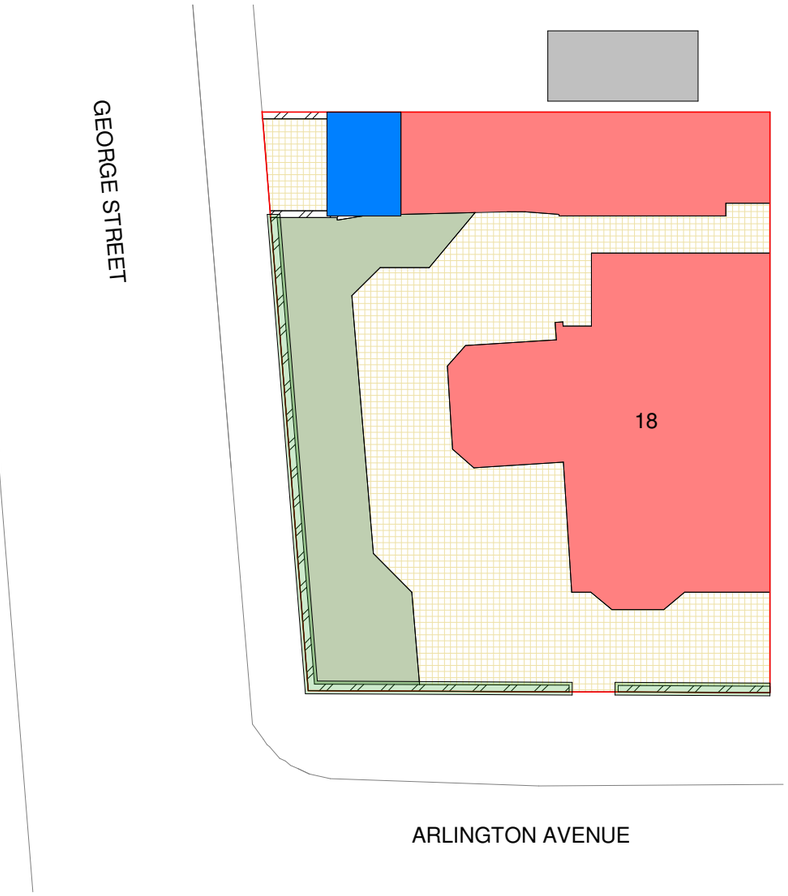

2 Site - Proposed
1 : 200

Site Key

- Grass
- Paving Stones
- Brickwork
- Hedges
- Existing Building
- Proposed Building

2 0 2 4 6 8 10
SCALE 1: 200 m

North

Legend - Boundaries

Site Boundary

Site Ownership

Site Boundary determined using OS DATA

PROJECT: 18 Arlington Avenue	PROJECT NUMBER: GSS23126.1	DRAWING NUMBER: 502	REV:		
TITLE: Site - Existing and Proposed	DRAWN BY: CB	CHECKED BY: SG	DATE: 15/03/2024	SCALE (@ A1): As indicated	No. Description Date
CLIENT:					STATUS: PLANNING

GOLD SKETCH STUDIOS
www.goldsketch.co.uk info@goldsketch.co.uk 0161 792 9595

NOTES
© COPYRIGHT : ALL RIGHTS RESERVED.
THIS DRAWING MUST NOT BE REPRODUCED WITHOUT PRIOR WRITTEN CONSENT.
DRAWING TO BE USED FOR THE STATUS INDICATED ONLY.
ALL DIMENSIONS AND SETTING OUT SHALL BE CHECKED AND CONFIRMED ON SITE. ANY DISCREPANCIES TO BE REPORTED TO THE DESIGNER PRIOR TO THE COMMENCEMENT OF ANY WORK. ALL WORK AND MATERIALS TO BE IN ACCORDANCE WITH CURRENT STATUTORY LEGISLATION, RELEVANT CODES OF PRACTICE AND BRITISH STANDARDS. ALL DIMENSIONS ON THIS DRAWING ARE IN MILLIMETRES (UNLESS OTHERWISE STATED).