
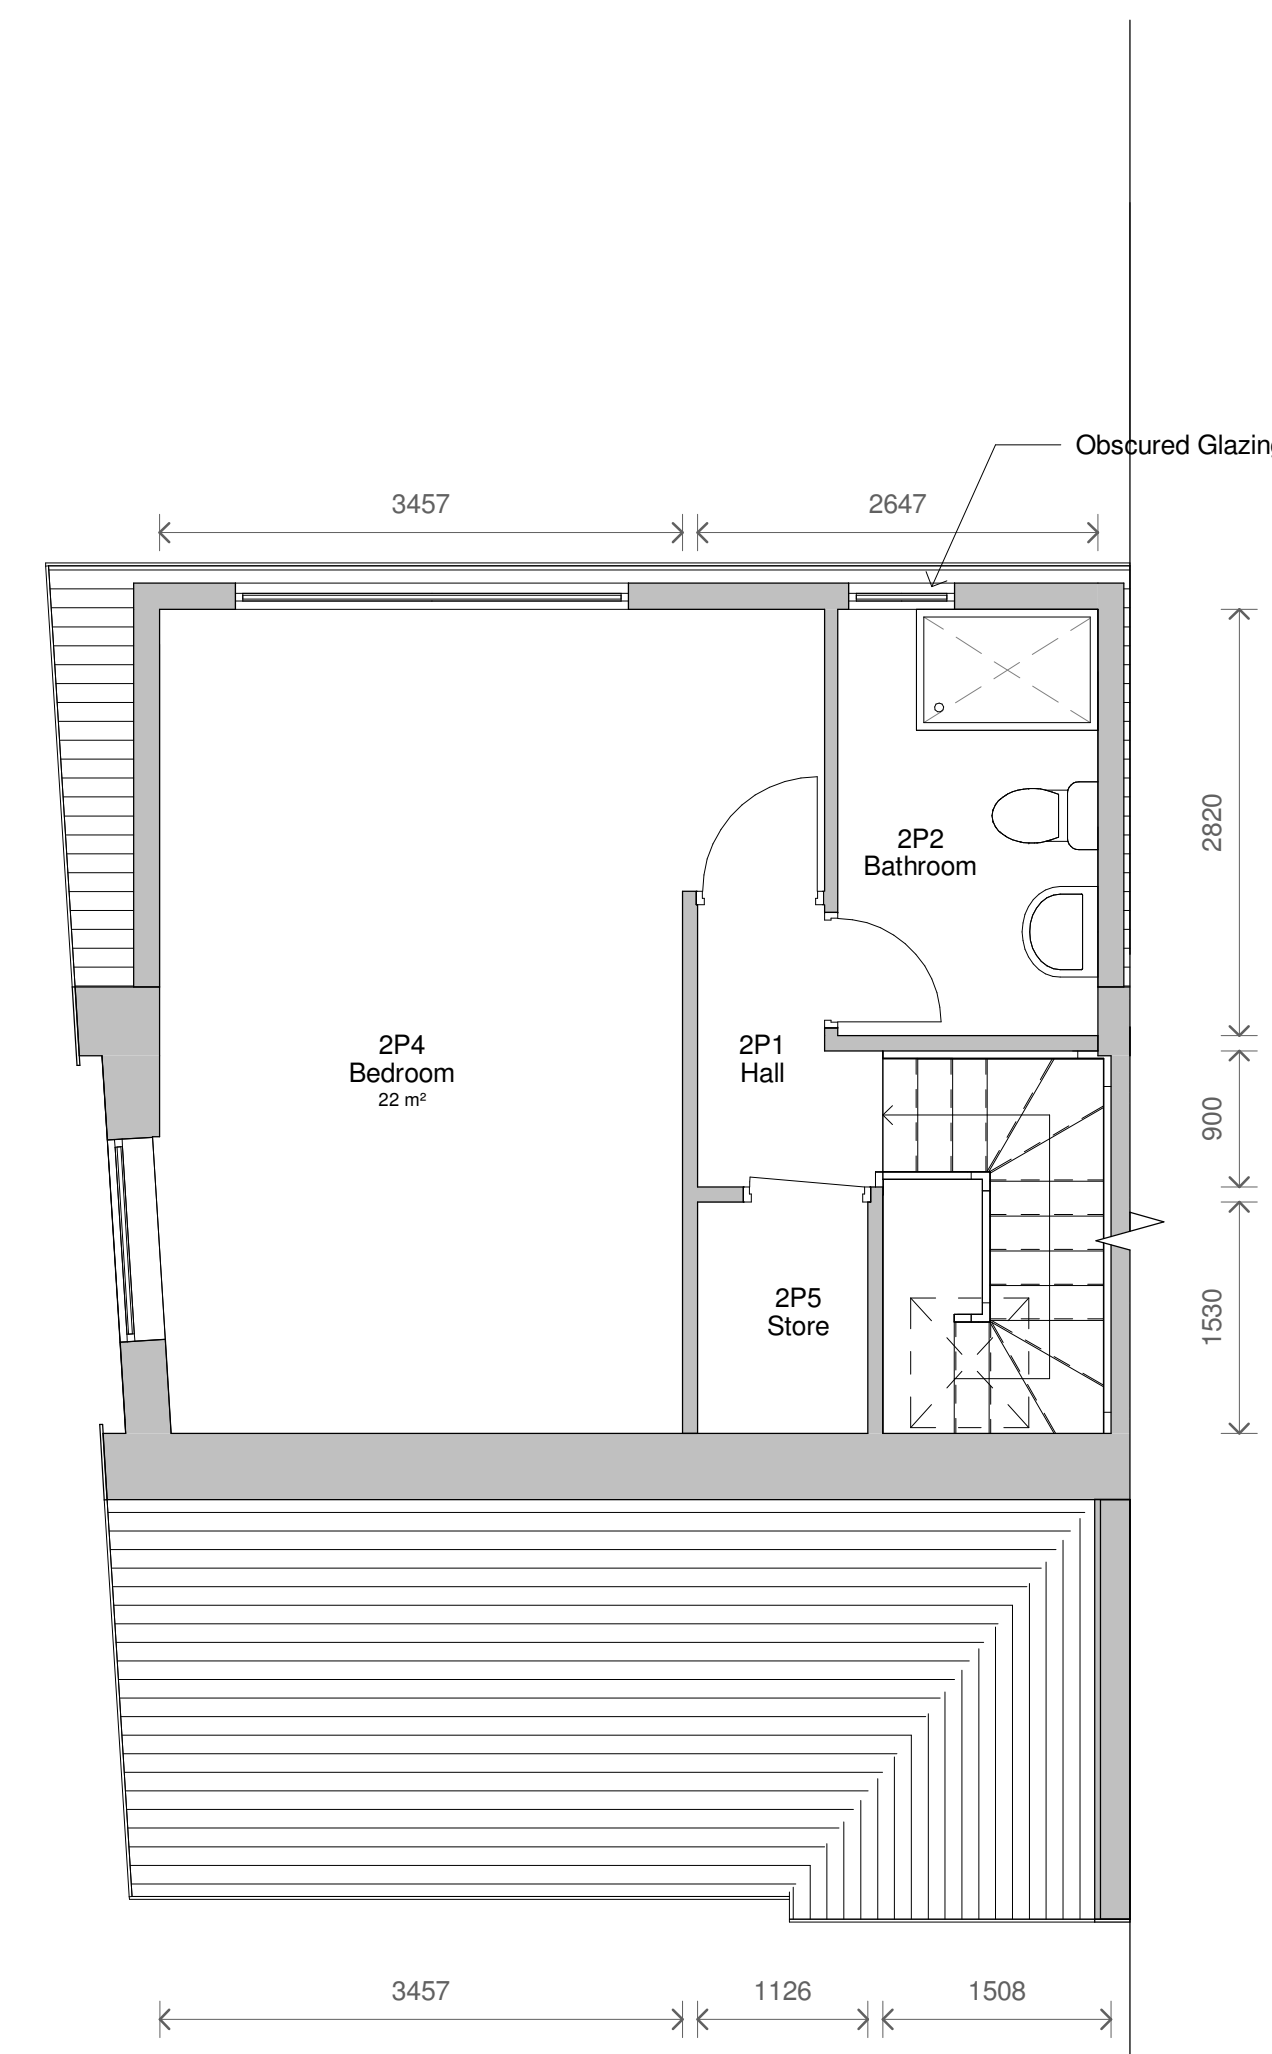
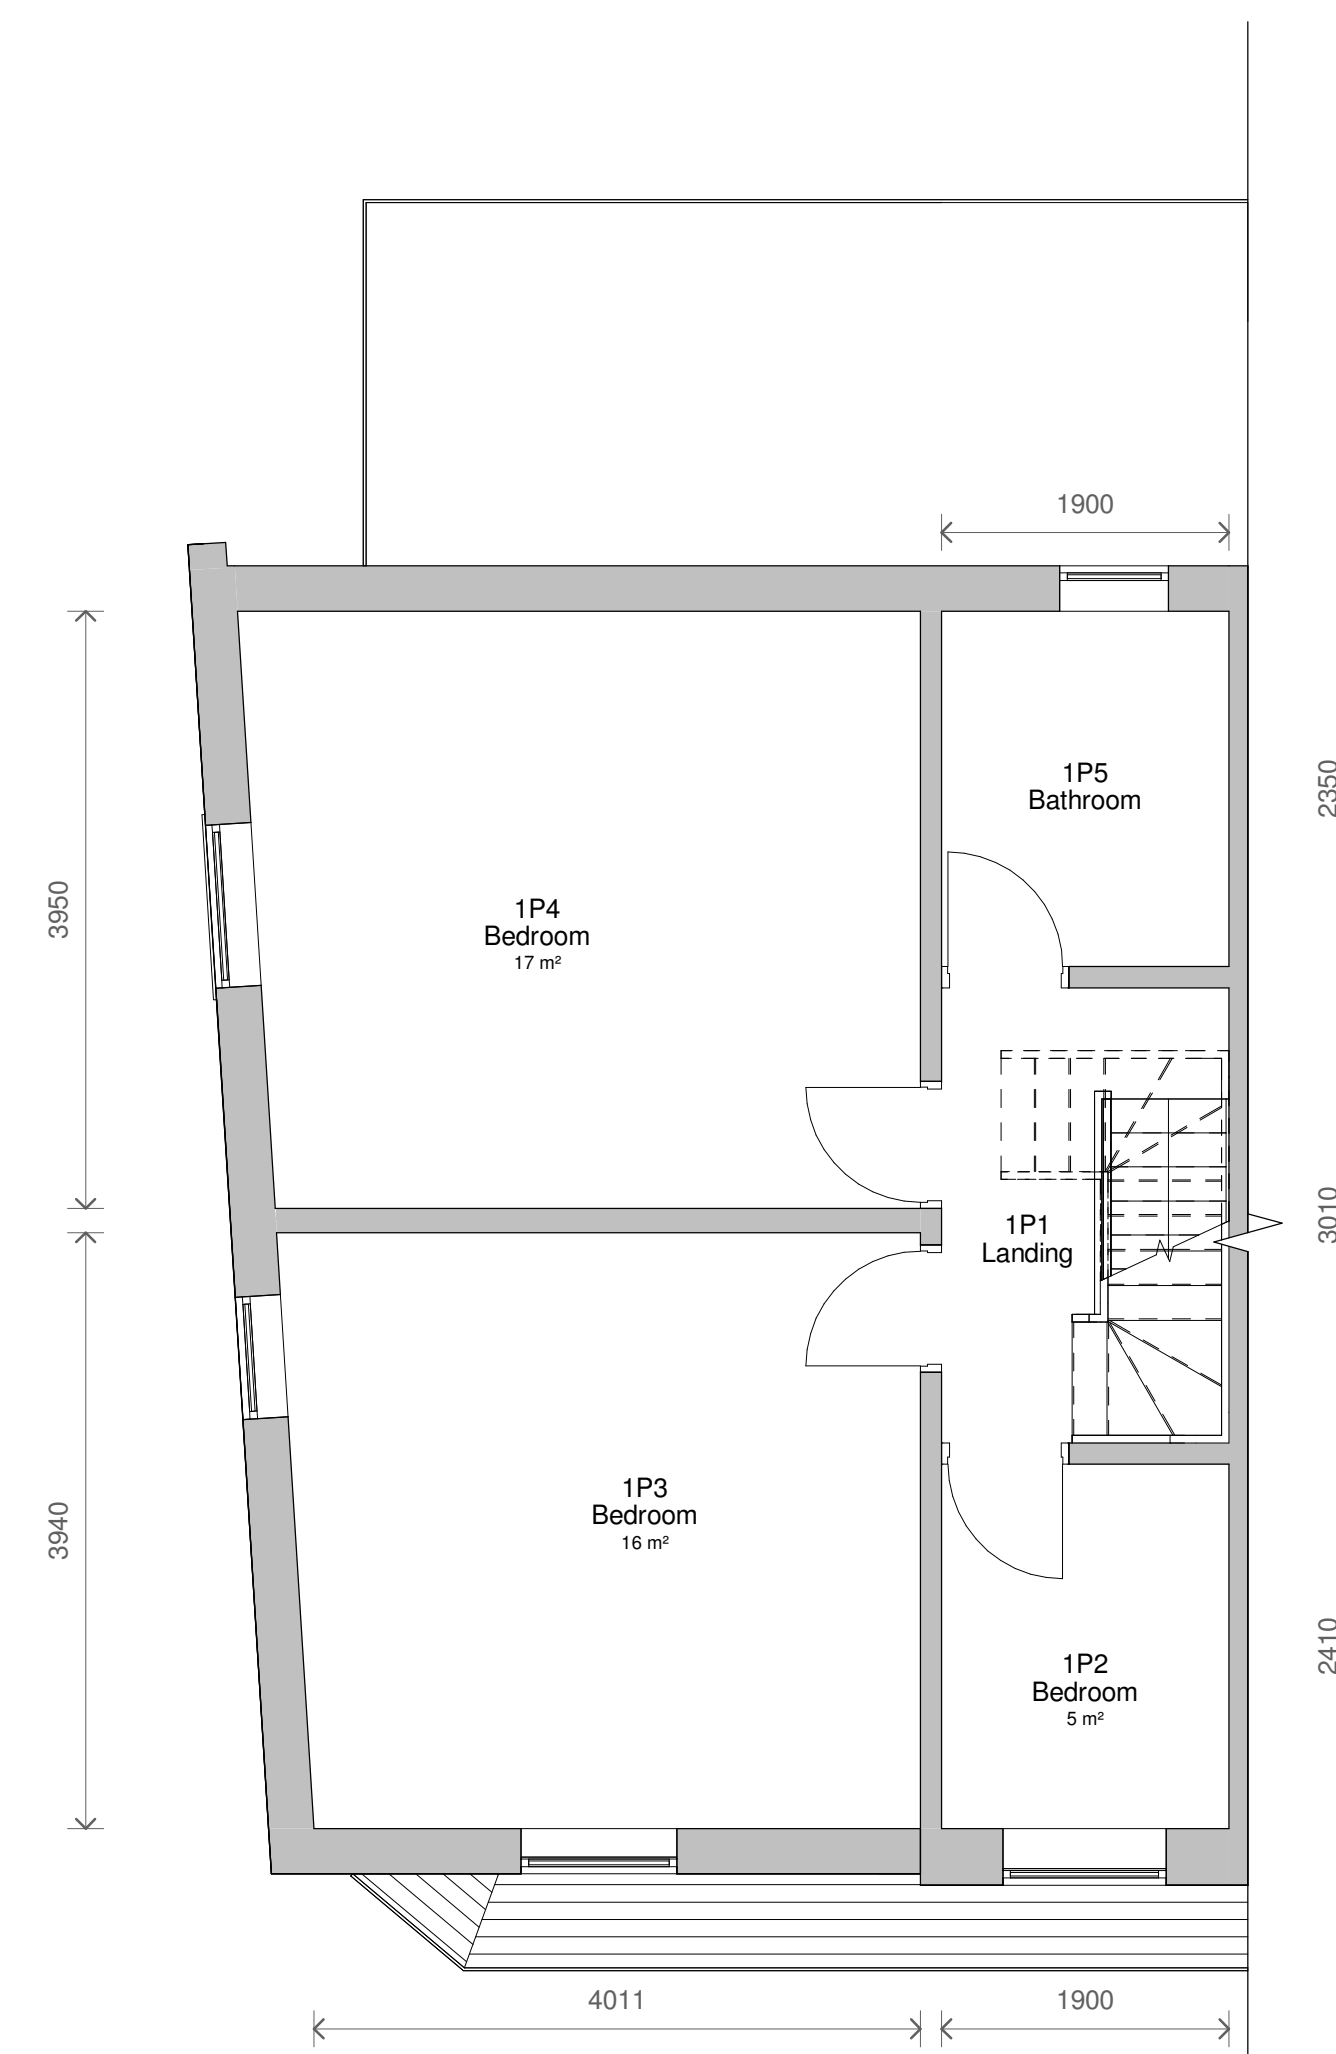


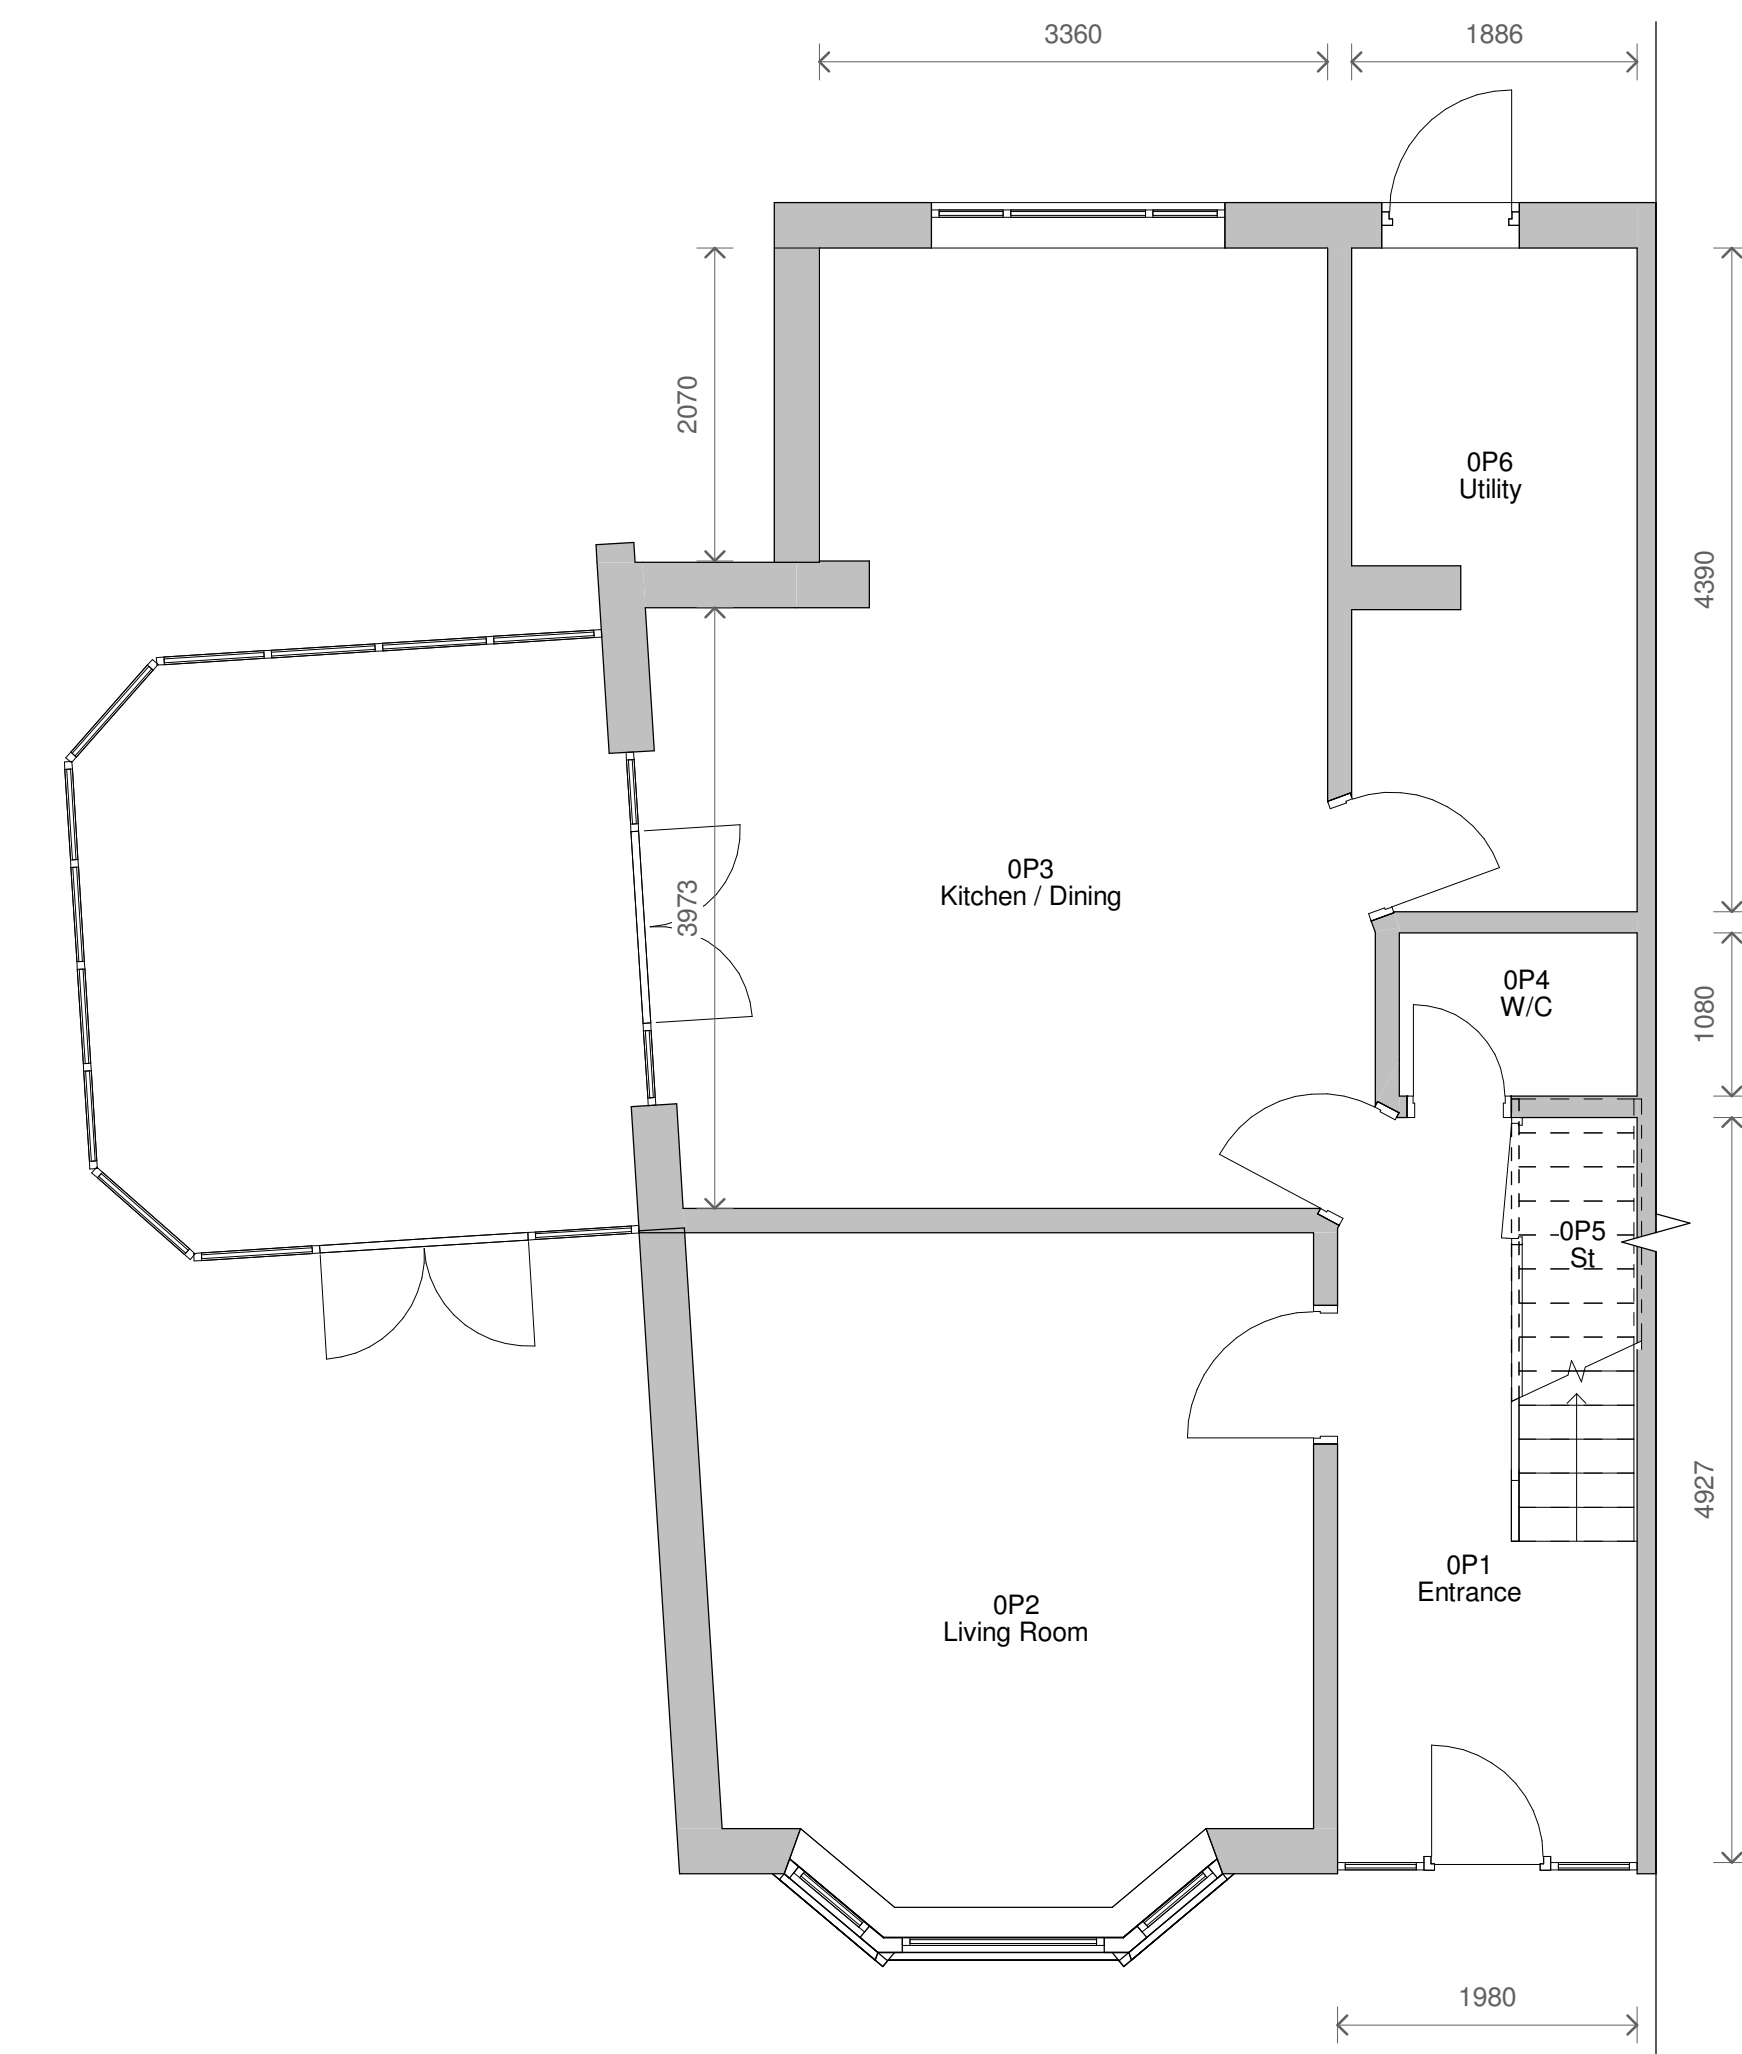

4	Planning	26/03/2024
3	Removal of Previous L0 Design	20/03/2024
2	Removal of Front Dormer	06/03/2024
1	Revised Design	22/04/2021
No.	Description	Date

PROJECT			
18 Arlington Street			
TITLE			
Proposed Plans and Elevations			
CLIENT			
STATUS			
DESIGN			
DRAWN BY		DATE	SCALE (@ A1)
SG		23/03/2021	As indicated
PROJECT NUMBER		DRAWING NUMBER	REV
GSS210012		003	4

GOLD SKETCH

S T U D I O S

www.goldsketch.co.uk info@goldsketch.co.uk 0161 792 9595

NOTES

© COPYRIGHT: ALL RIGHTS RESERVED.
THE DRAWING MUST NOT BE REPRODUCED IN ANY MANNER WITHOUT PRIOR WRITTEN CONSENT.
ALL DIMENSIONS AND RETAINING CUTS SHALL BE CHECKED AND CONFIRMED ON SITE. ANY DISCREPANCIES TO BE REPORTED TO THE
DESIGNER PRIOR TO THE COMMENCEMENT OF ANY WORK. ALL WORK AND MATERIALS TO BE IN ACCORDANCE WITH CURRENT CITY
LEGISLATION, RELATIVE CODES OF PRACTICE AND BRITISH STANDARDS. ALL DIMENSIONS ON THIS DRAWING ARE IN MILLIMETRES (UNLESS

