




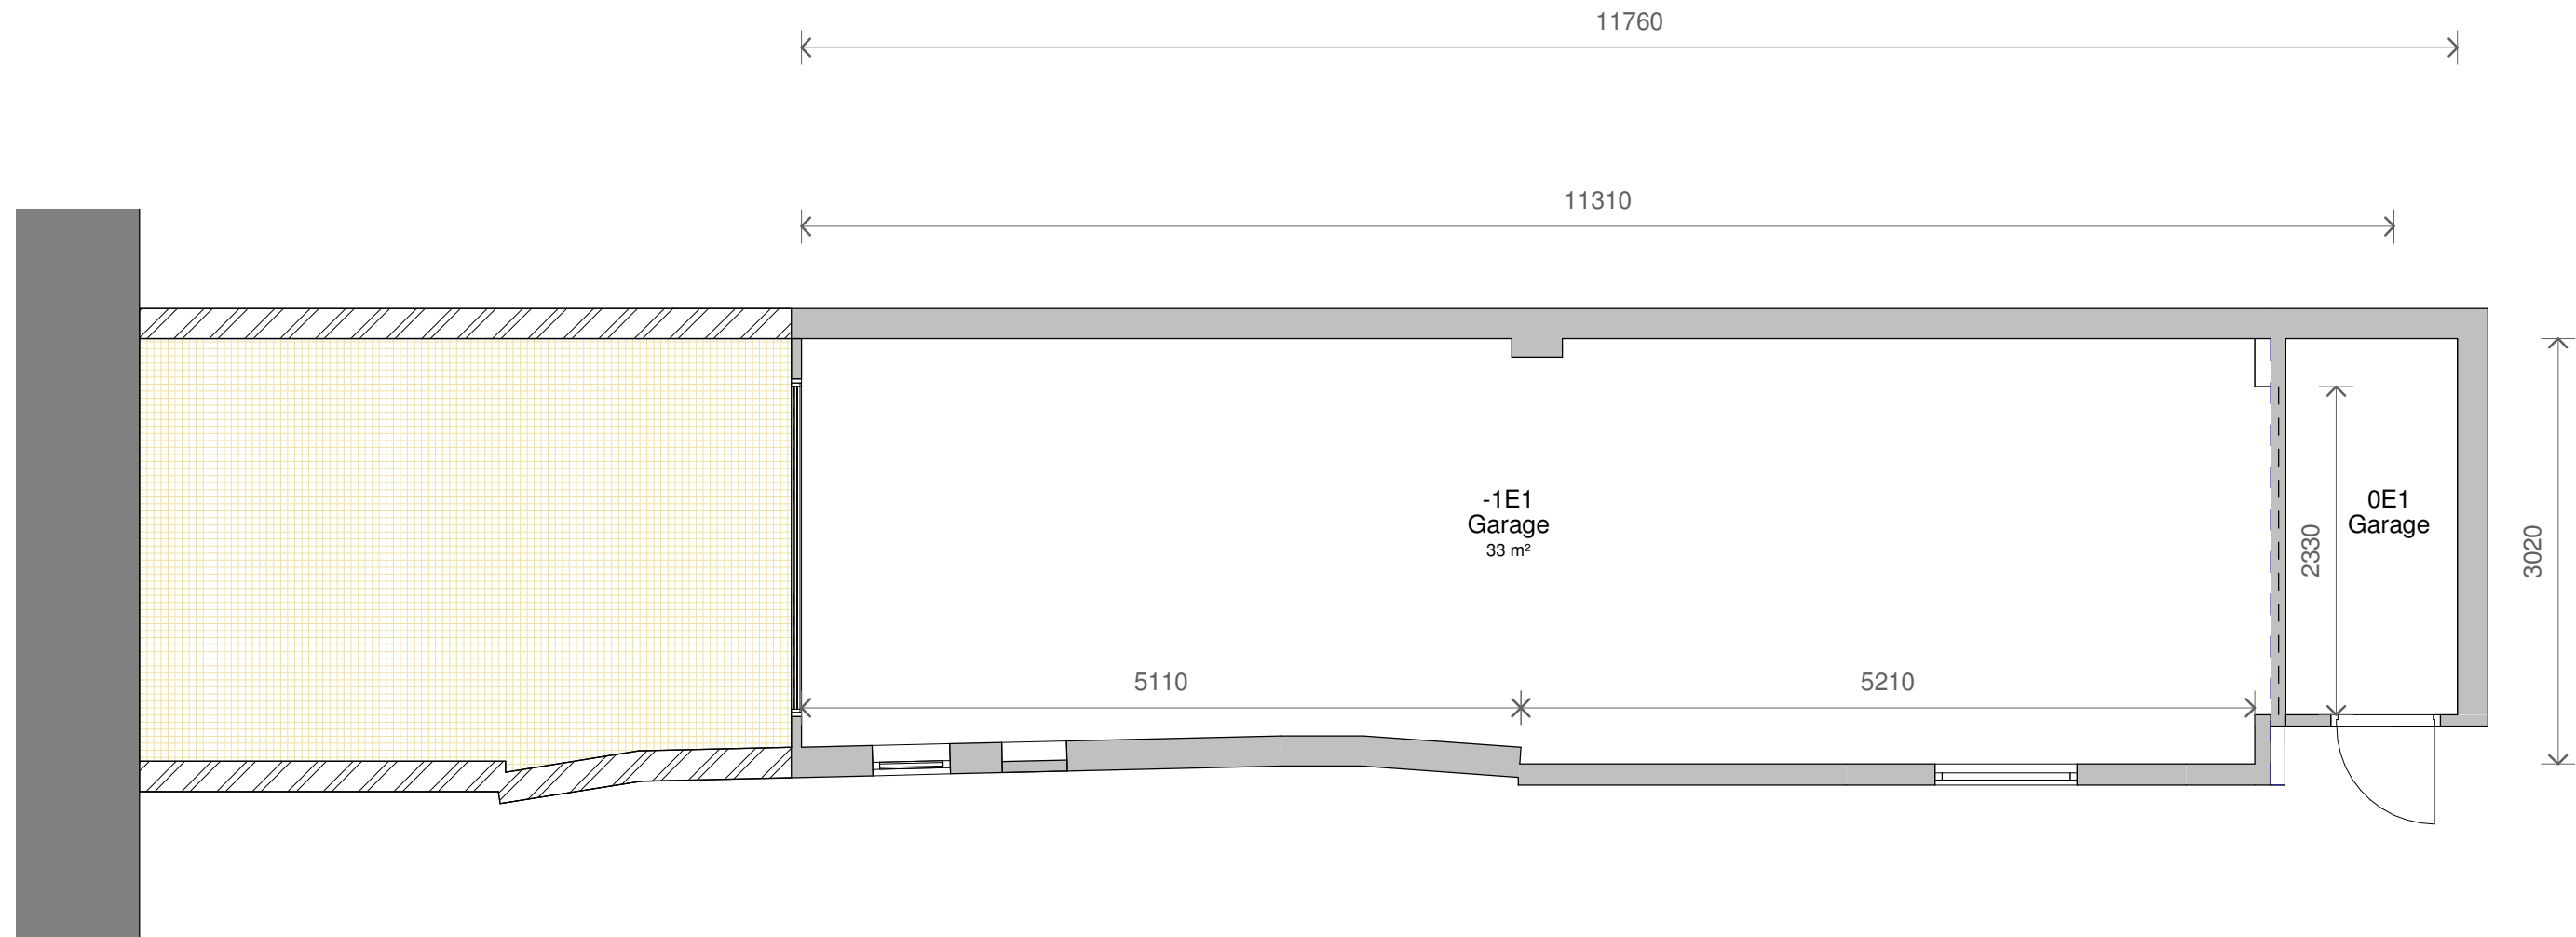


2 Level Garage - Existing
1 : 50

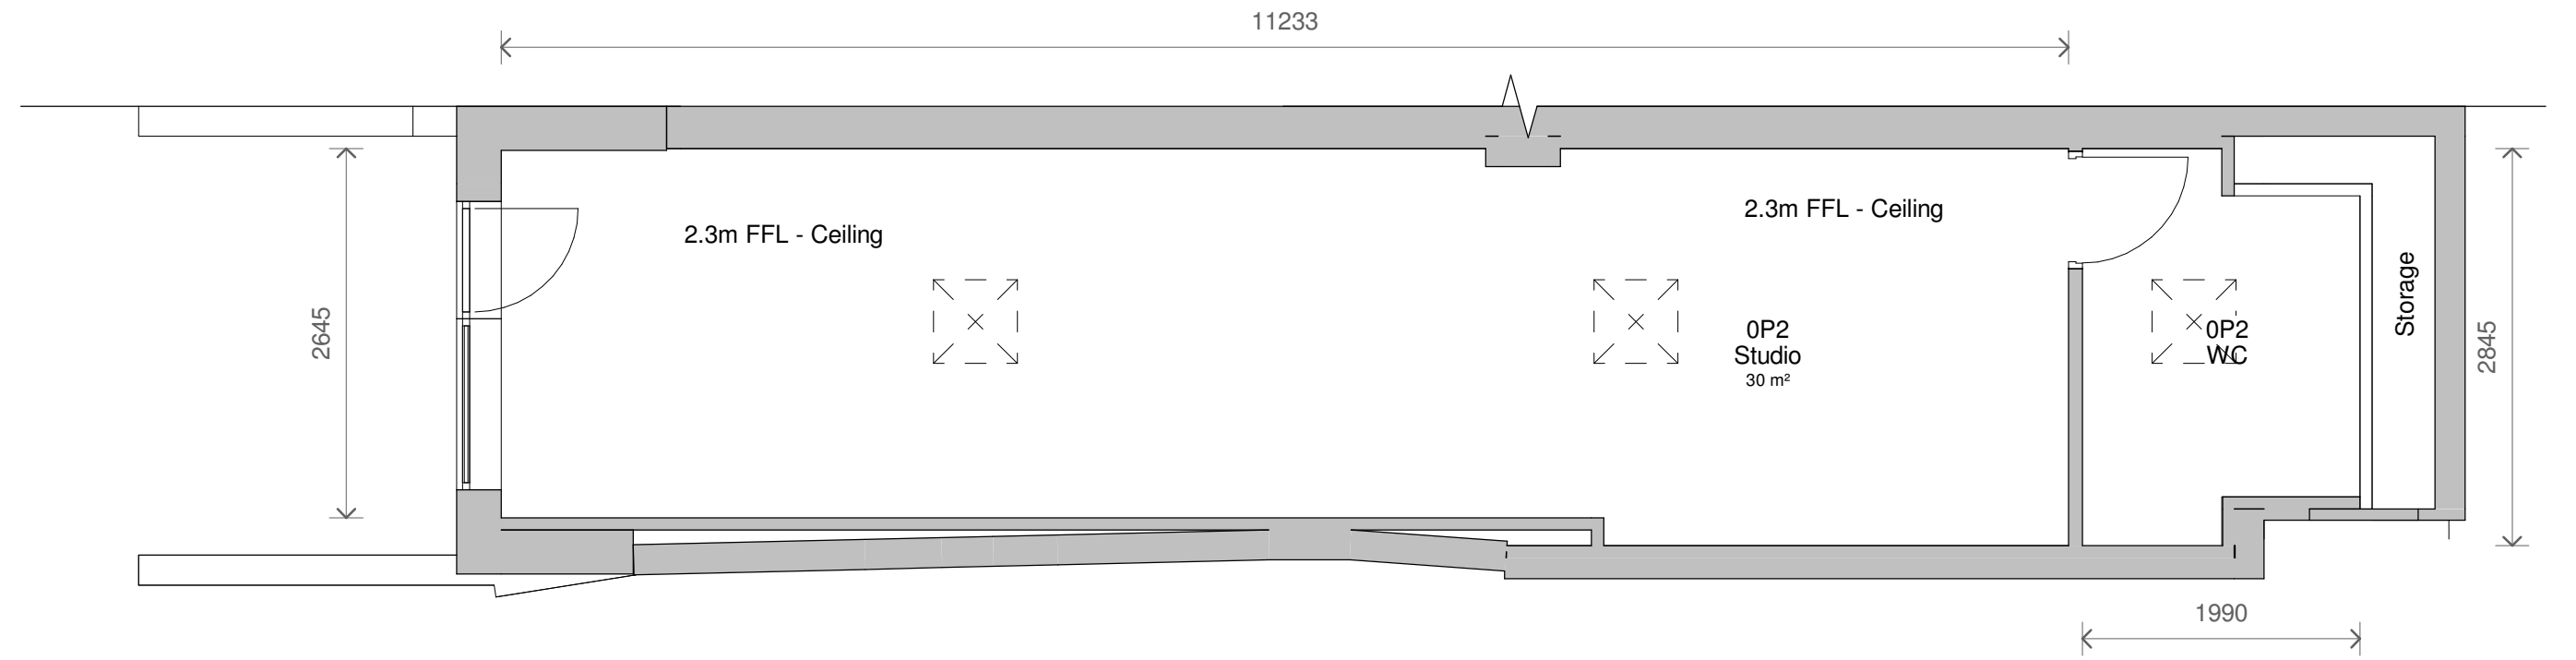


1 Level Garage - Proposed
1 : 50

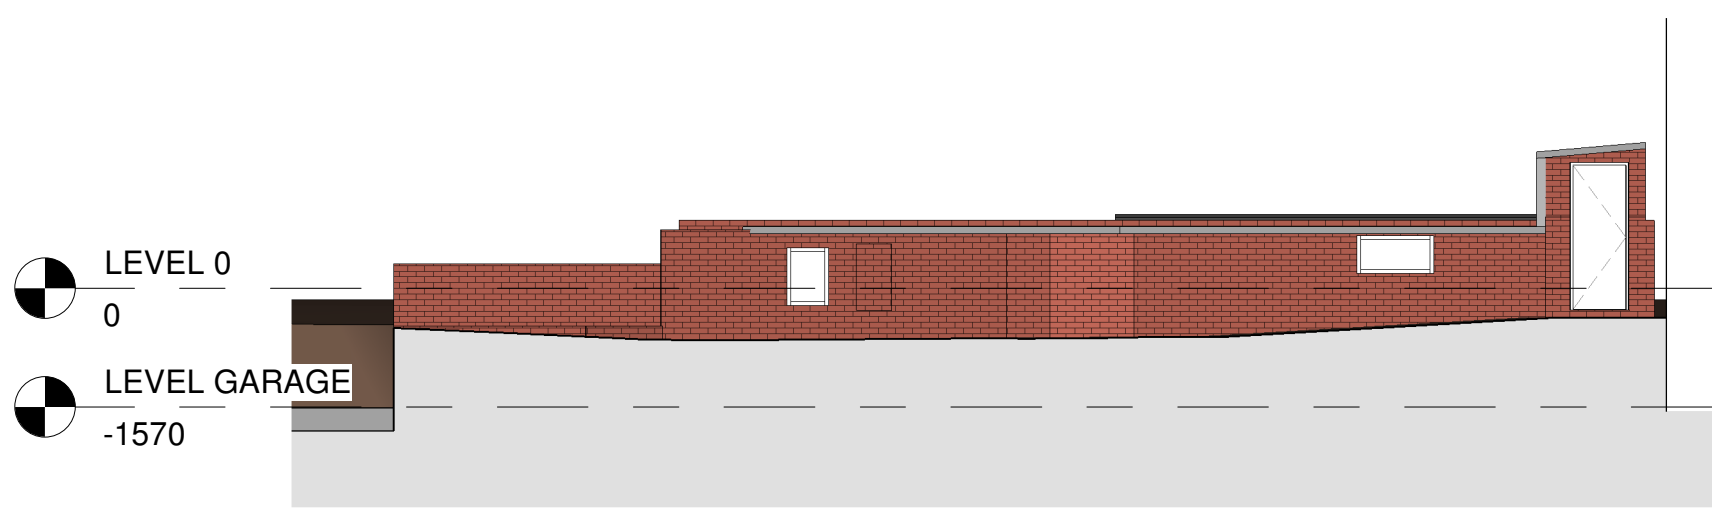


3 Front - Existing
1 : 100

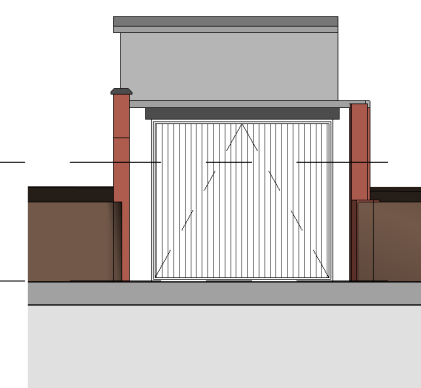


4 Left Side - Existing
1 : 100

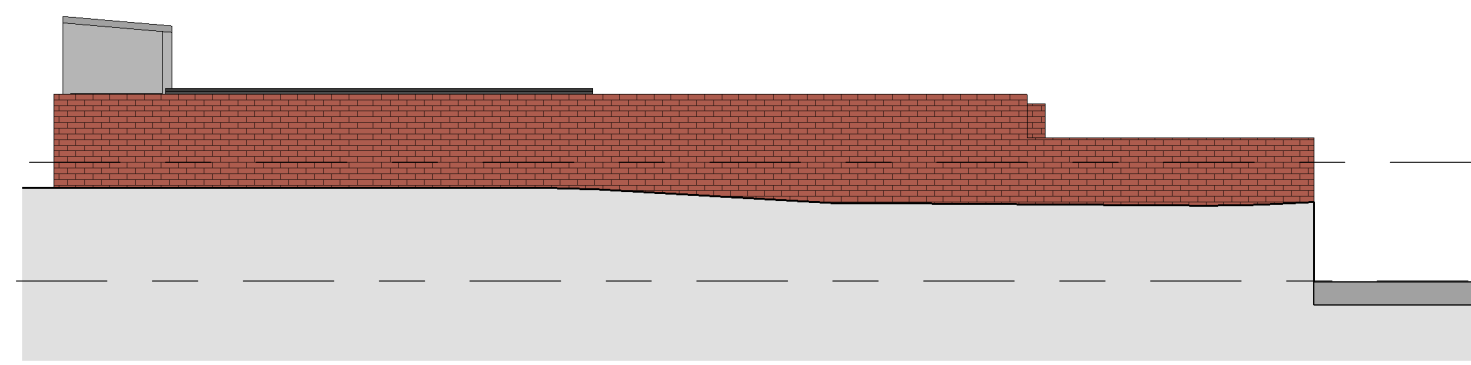

5 Rear - Existing
1 : 100

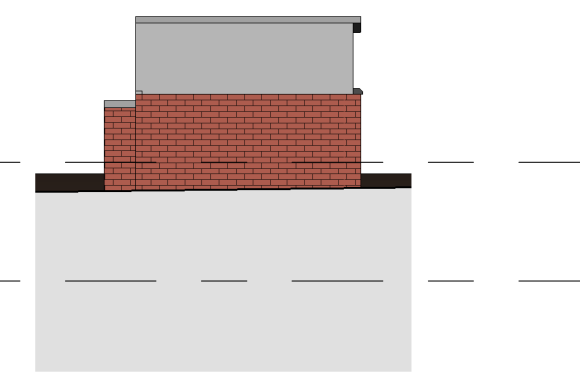


6 Right Side - Existing
1 : 100

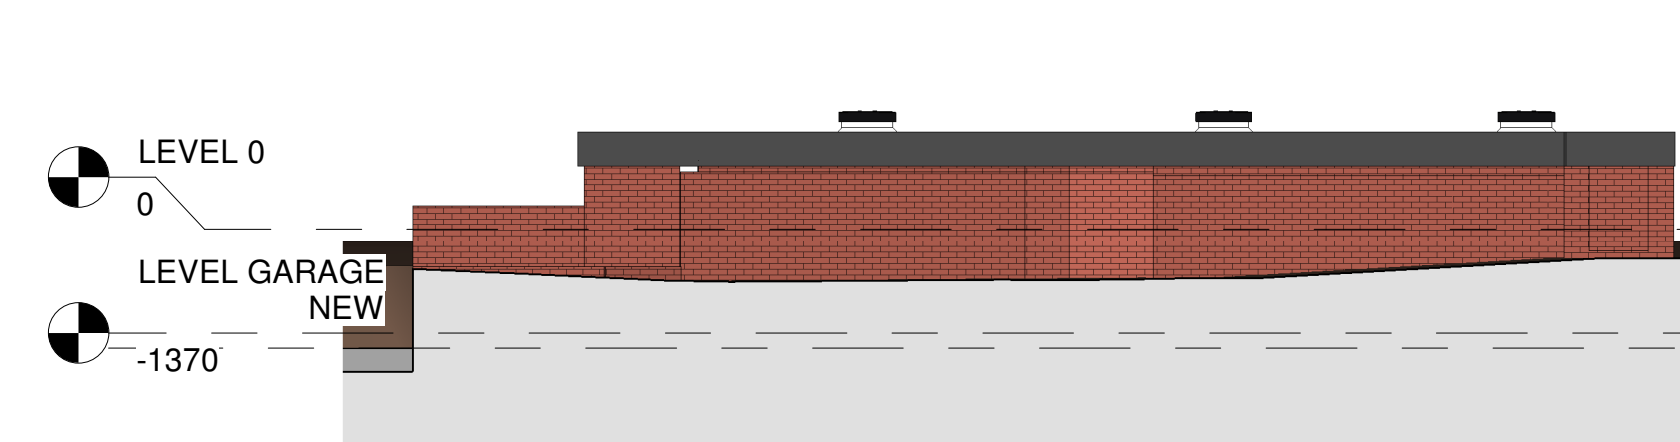


7 Front - Proposed
1 : 100




8 Left Side - Proposed
1 : 100

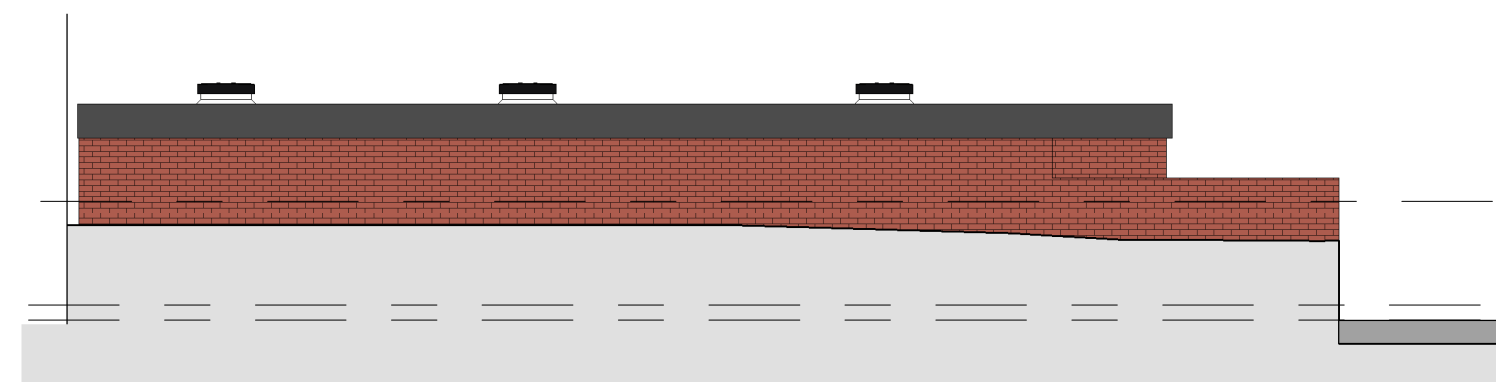

9 Rear - Proposed
1 : 100

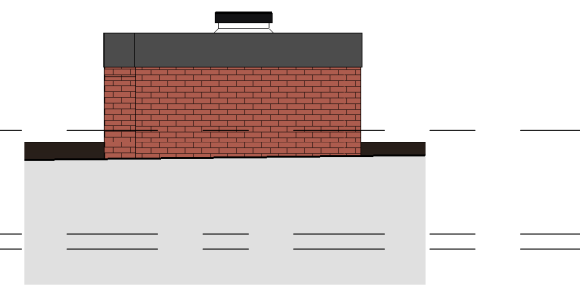

10 Right Side - Proposed
1 : 100

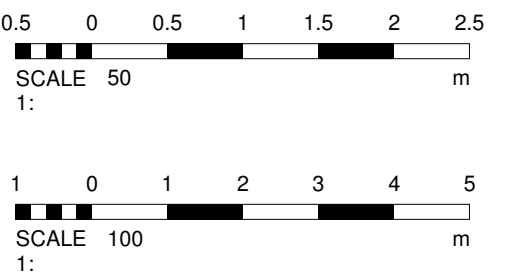

2	Planning	26/03/2024
1	Revised Plans	23/11/2023
No.	Description	Date

PROJECT		18 Arlington Avenue	
TITLE			
Existing and Proposed			
CLIENT			
STATUS			
DESIGN			
DRAWN BY	DATE	SCALE (@ A1)	
CB	02/11/2023	As indicated	
PROJECT NUMBER		DRAWING NUMBER	REV
GSS23126.1		002	2
GOLD SKETCH			
S	T	U	D
I	O	S	
www.goldsketch.co.uk		info@goldsketch.co.uk 0161 792 9595	
NOTES			
COPYRIGHT: ALL RIGHTS RESERVED.			
NO PART OF THIS DRAWING IS TO BE REPRODUCED WITHOUT WRITTEN CONSENT.			
DRAWING TO BE USED FOR THE STATUS INDICATED ONLY.			
ALL DIMENSIONS AND STRUT CUT DIMS. BE CHECKED AND CONFIRMED ON SITE. ANY DISCREPANCIES TO BE REPORTED TO THE ARCHITECT PRIOR TO THE COMMENCEMENT OF ANY WORK.			
ALL WORK AND MATERIALS TO BE IN ACCORDANCE WITH CURRENT BUILDING REGULATORY LEGISLATION, RELEVANT CODES OF PRACTICE AND BRITISH STANDARDS. ALL DIMENSIONS ON THIS DRAWING ARE IN MILLIMETRES UNLESS OTHERWISE STATED.			