


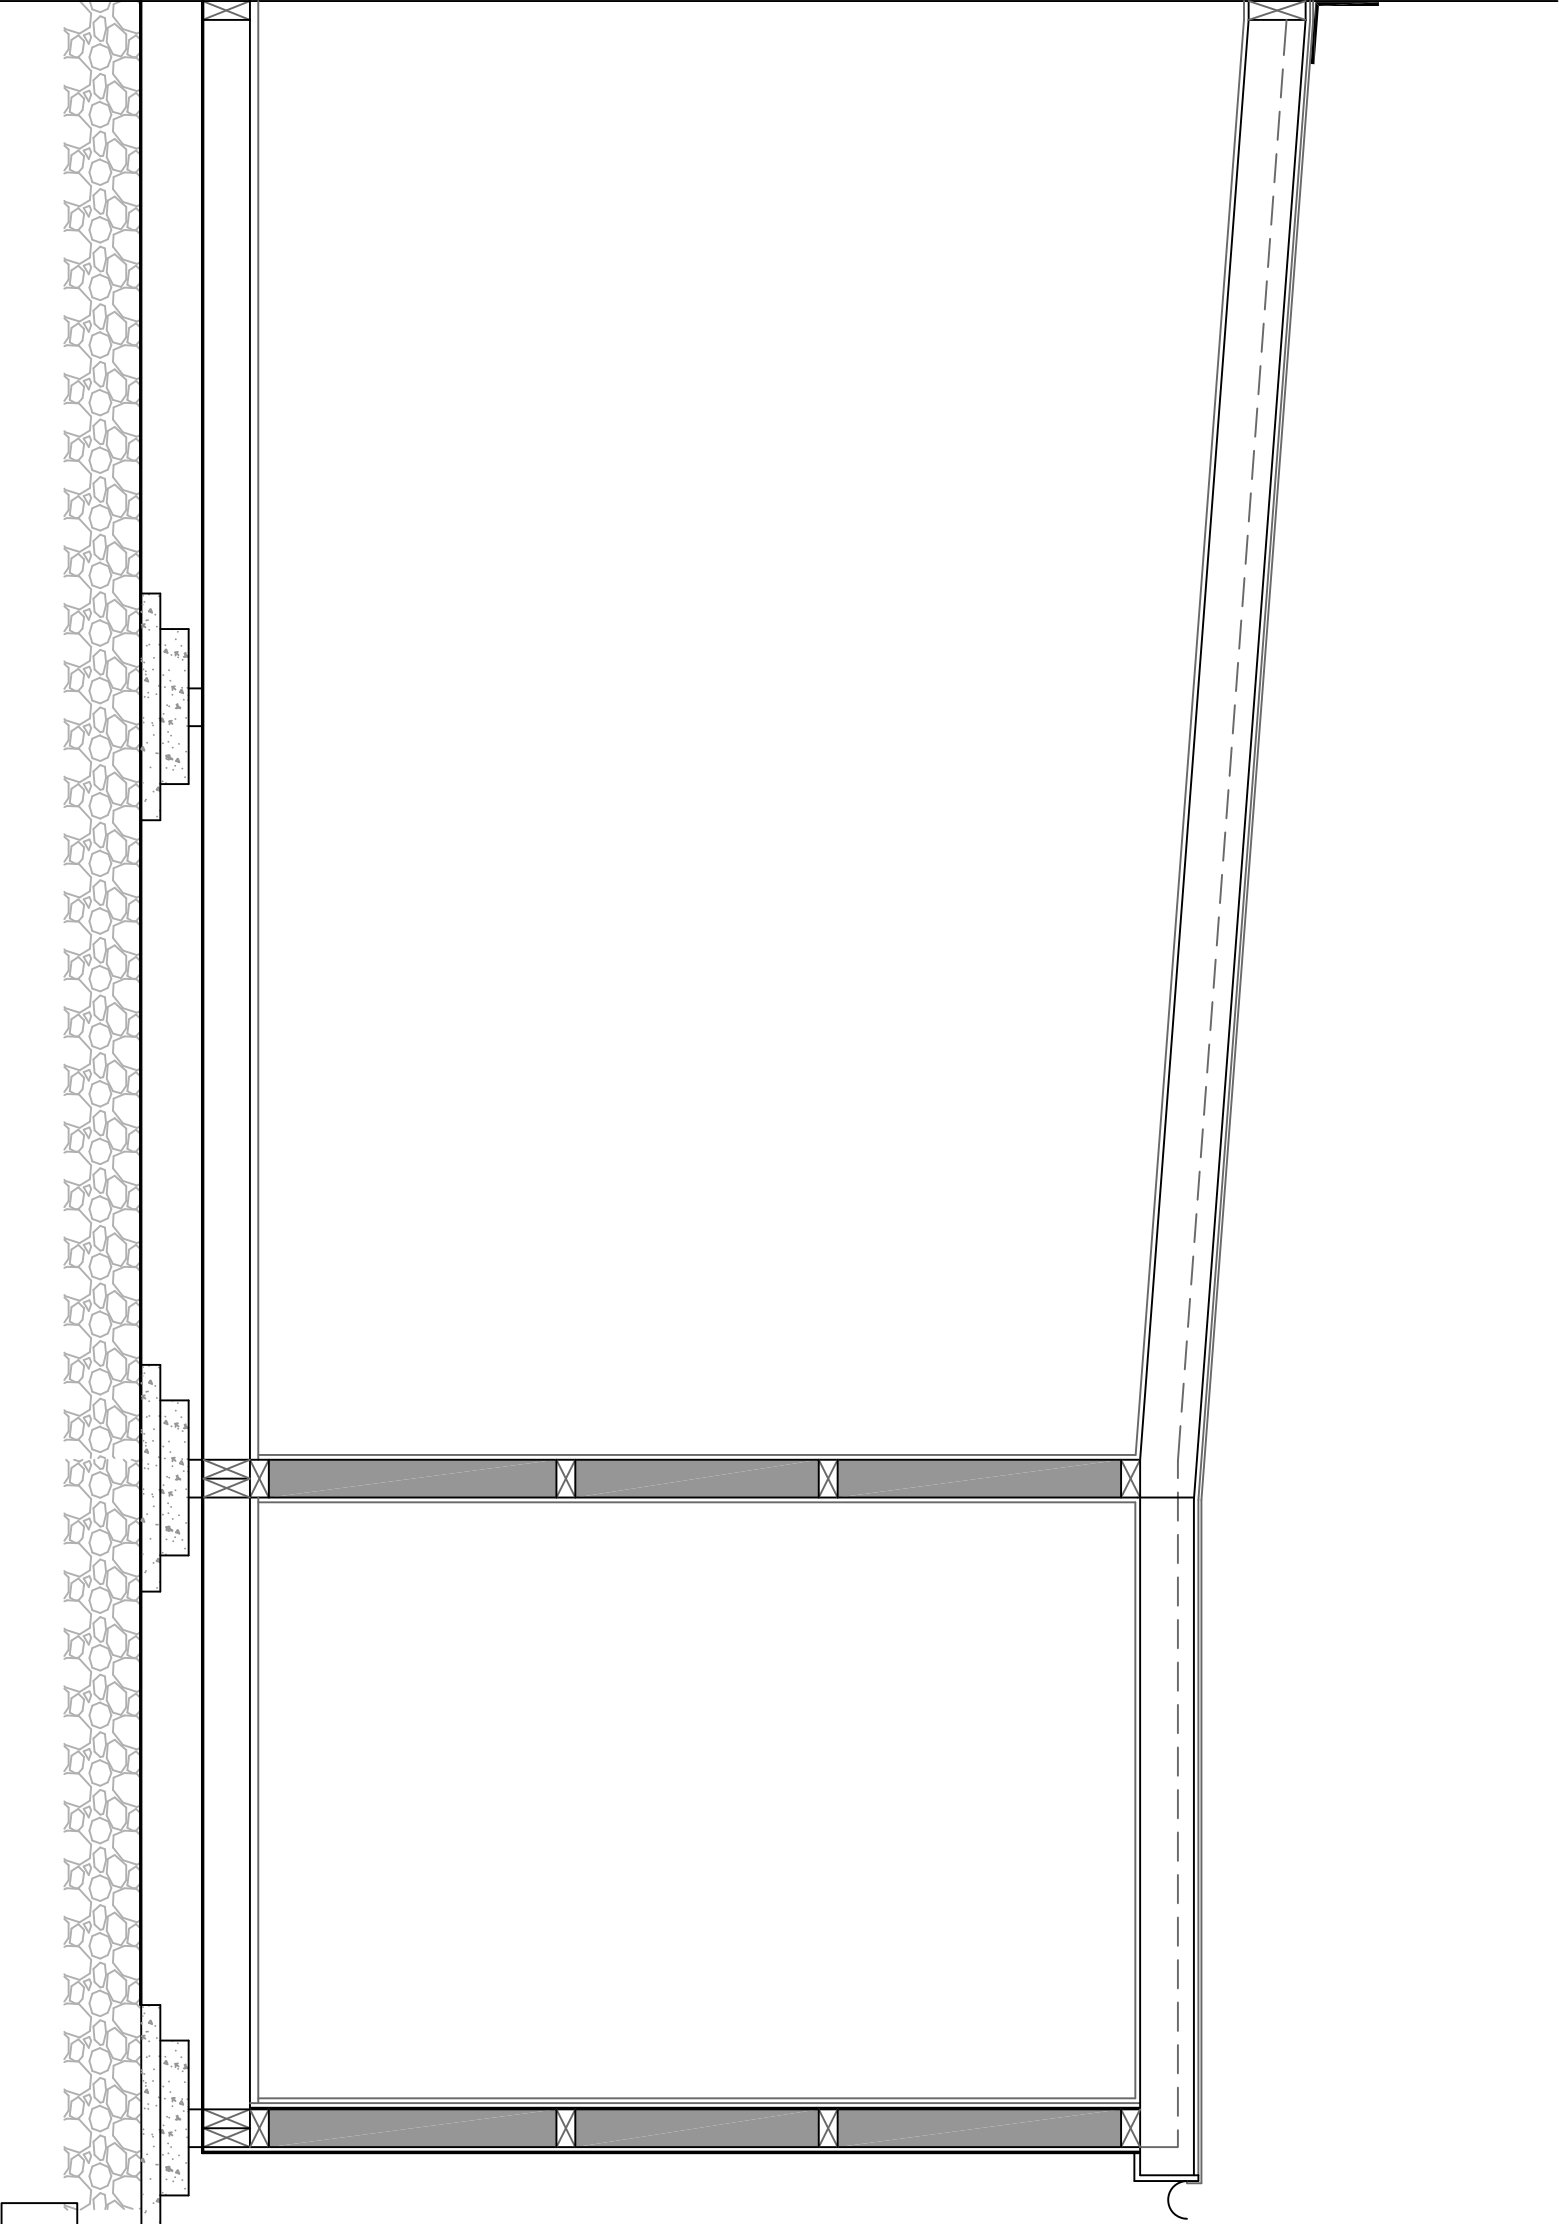

SECTION A A 1:20 @ A3