


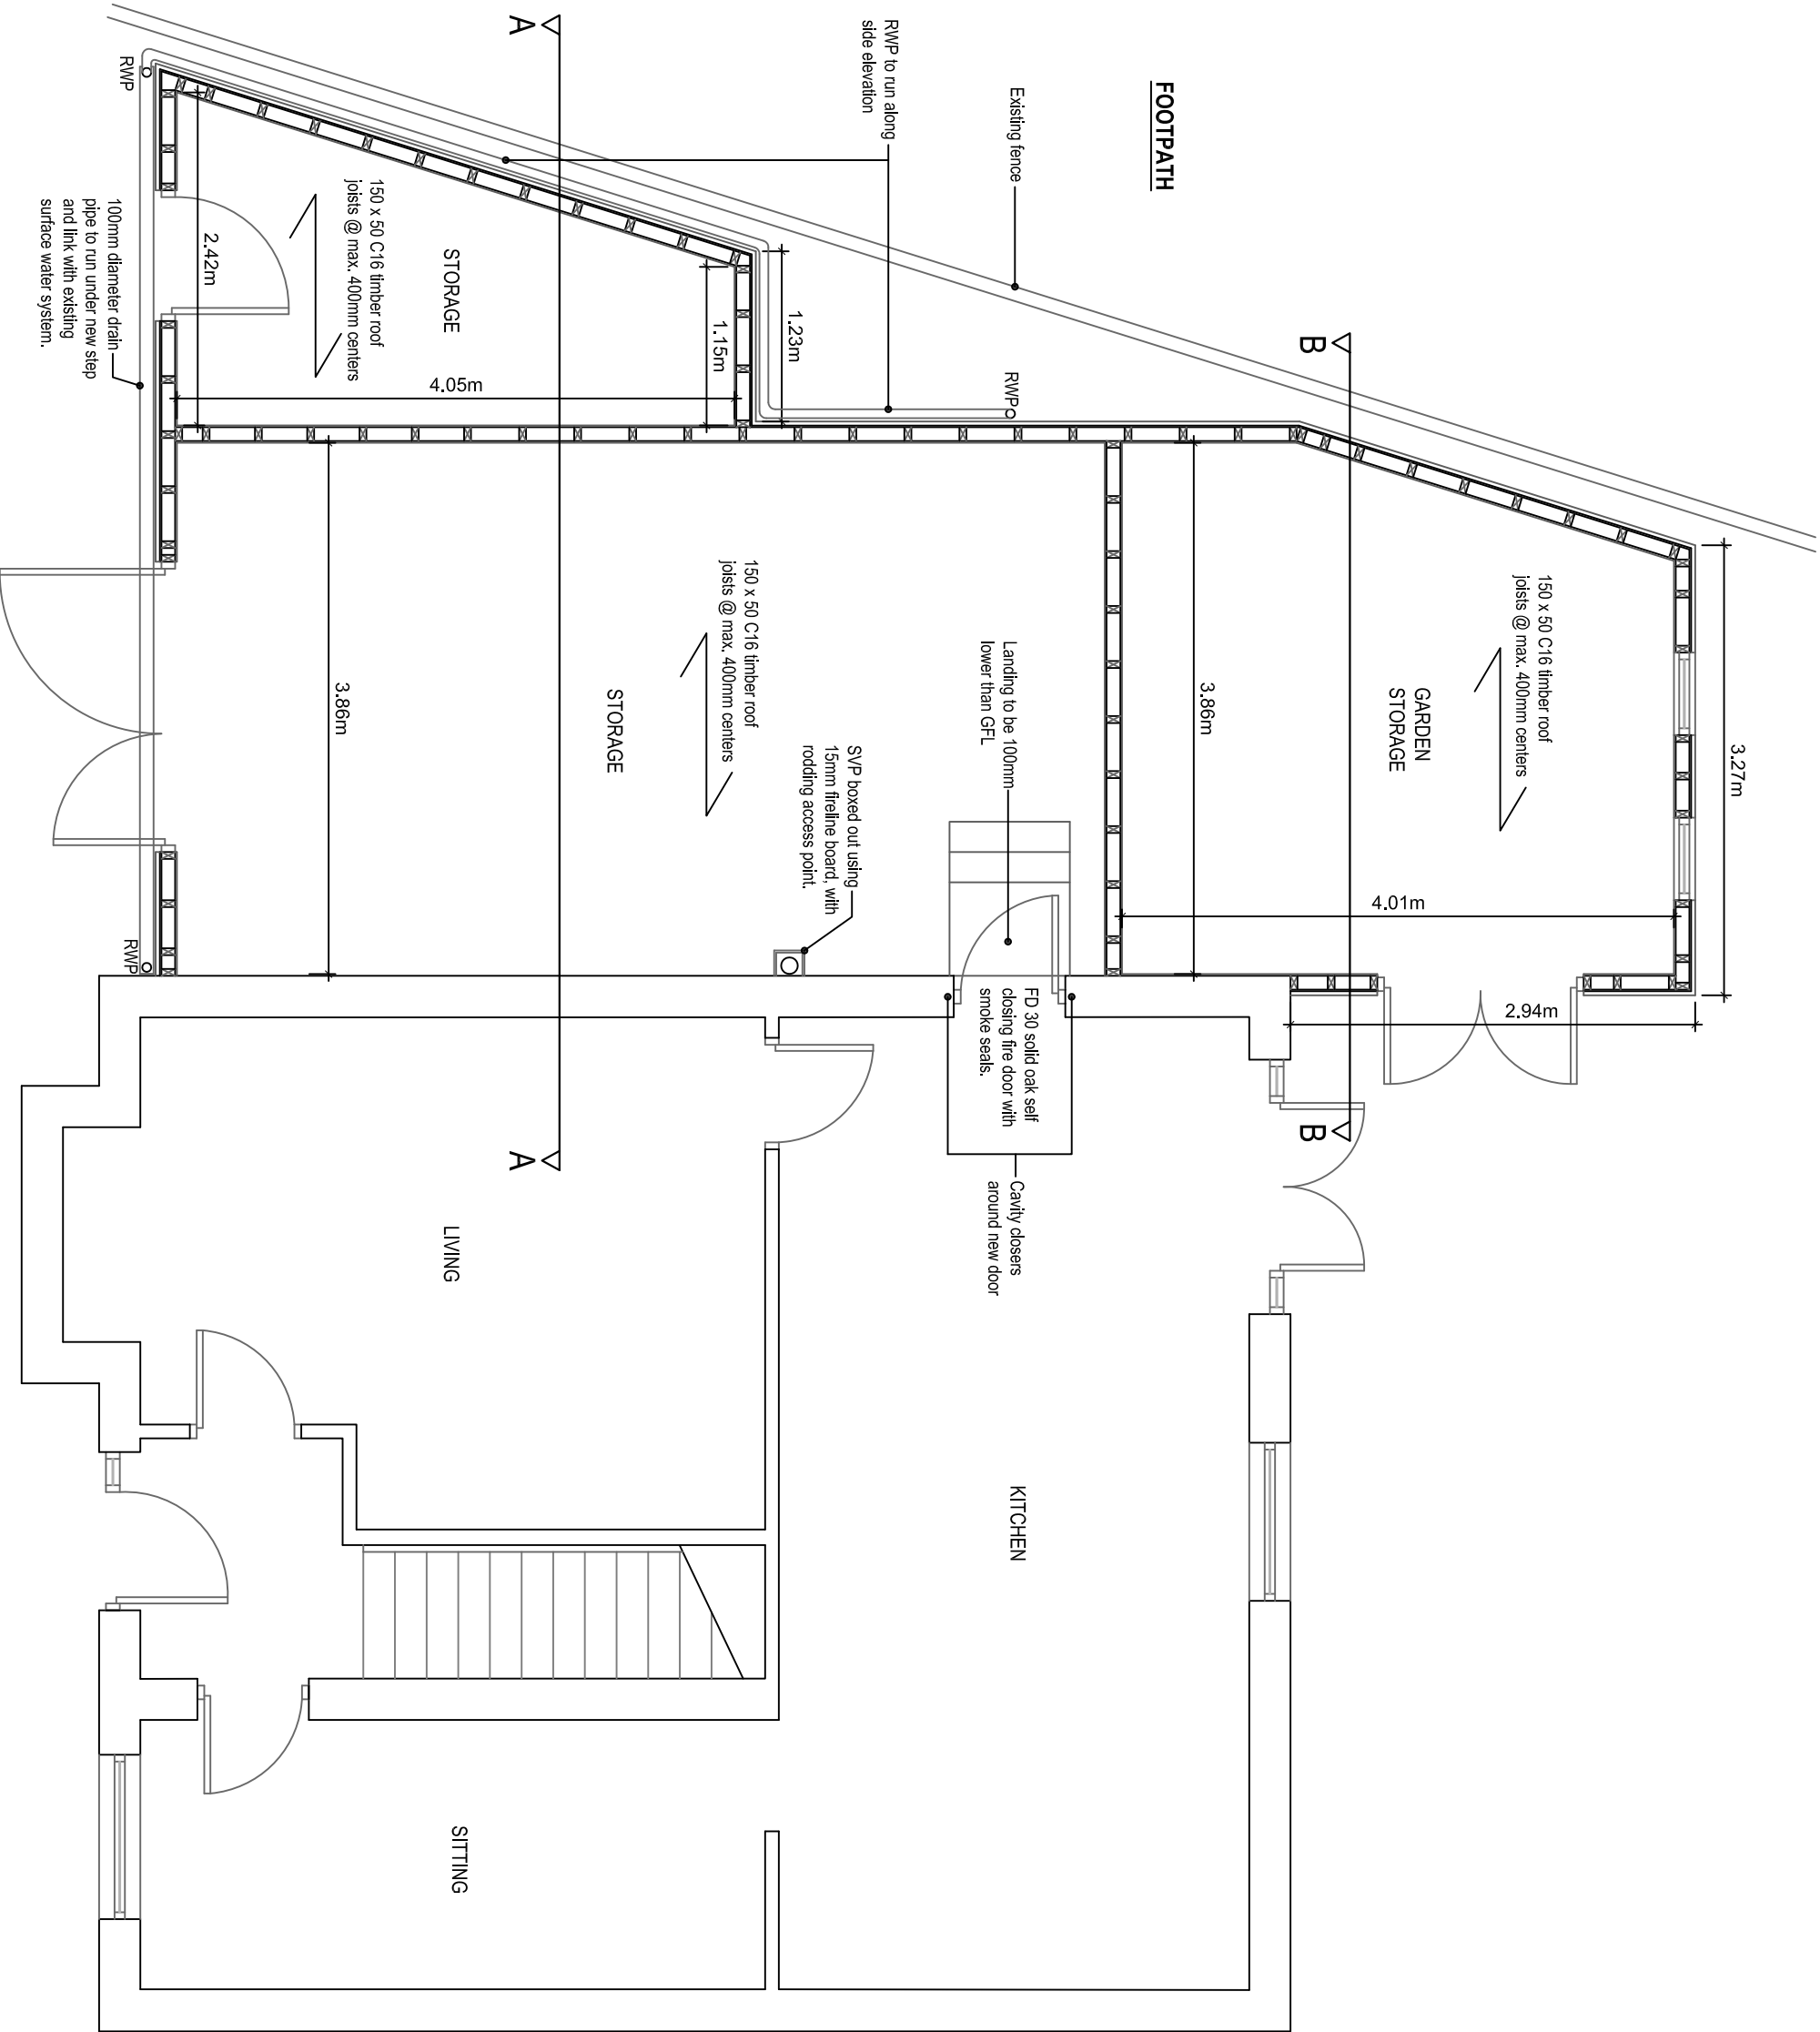

PROPOSED GF PLAN 1:50 @ A3