




THE BUILDER MUST CHECK THE SITE AND THE APPROVED DRAWINGS BEFORE COMMENCING THE WORKS AND MUST TAKE ANY WORKING MEASUREMENTS AS NECESSARY.ANY DISCREPANCY IN THE DRAWING MUST BE REPORTED TO THE CLIENT .

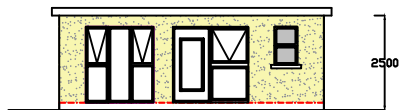


Elevation A

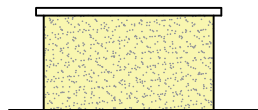


Elevation Frm No 345

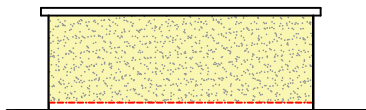

Elevation 'B'

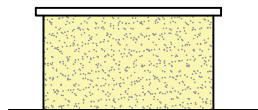

Elevation Frm No 341

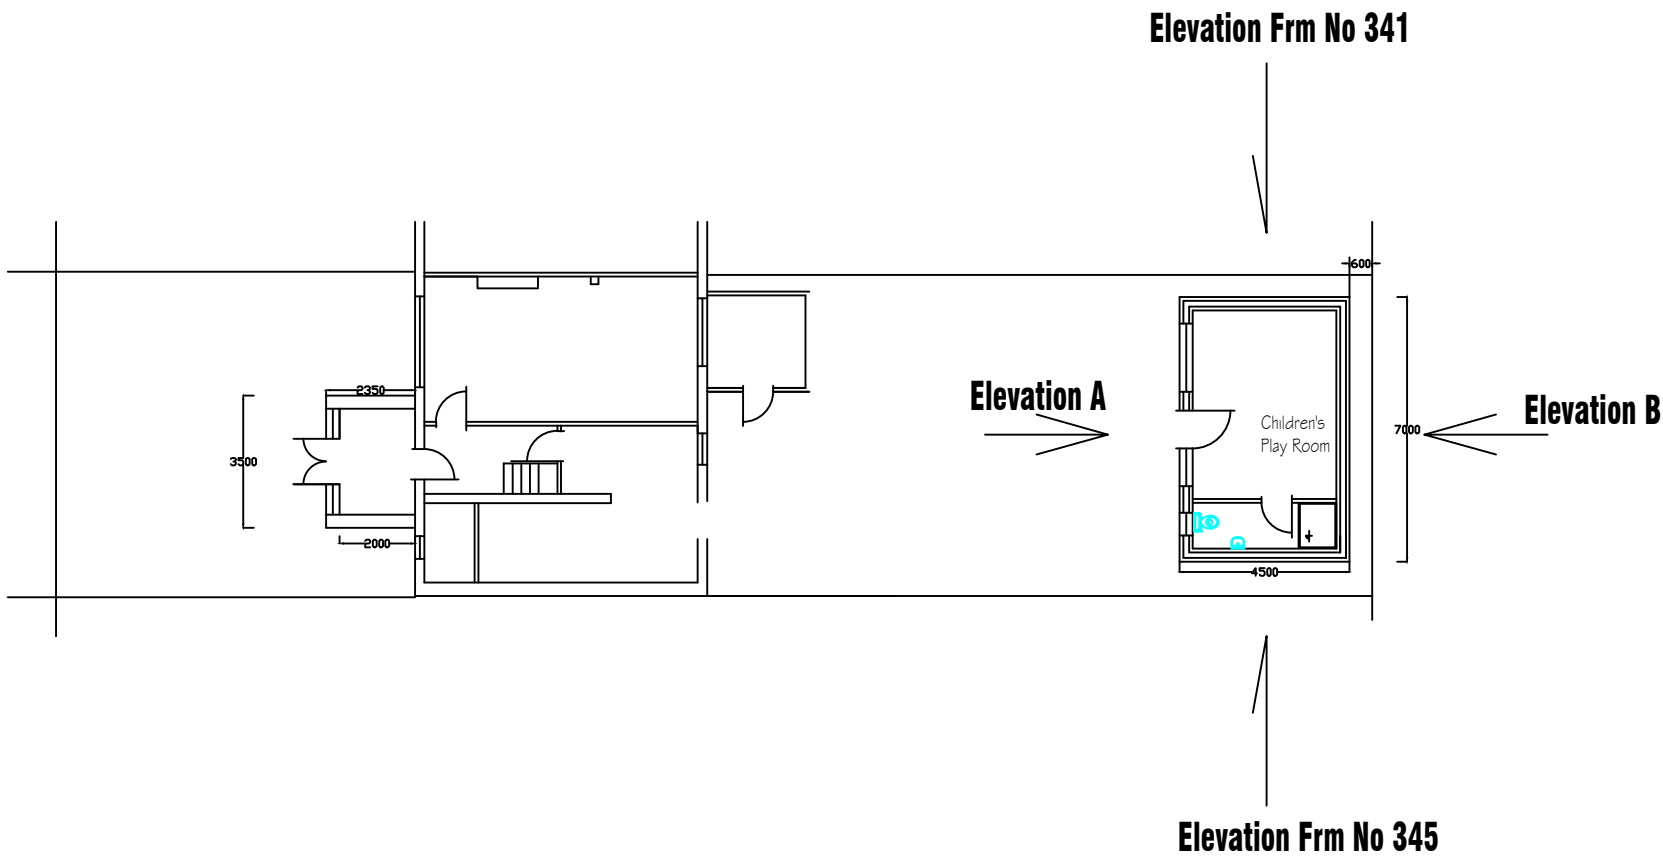

Date	Rev	Description	
16.12.25	A	Planning	
H S H Engineering Design Services Ltd 428 Cheetham Hill Road Cheetham Manchester M8 9LE. UK 01617956385,07940197 333			
project title	Proposed front porch including an out building at the of the property .		
client	Mr Mohammed Shabaz Bahir		
dwg. title	Proposed Plan and Elevations		
dwg.no.	sheet no.	scale.	job no.
06A		1:100 @ A3	
343 Heywood Street Prestwich M25 2RN			
drawn by.	checked by.	approved by.	date
TZ		-	June 25