


PLAN REFERRED TO

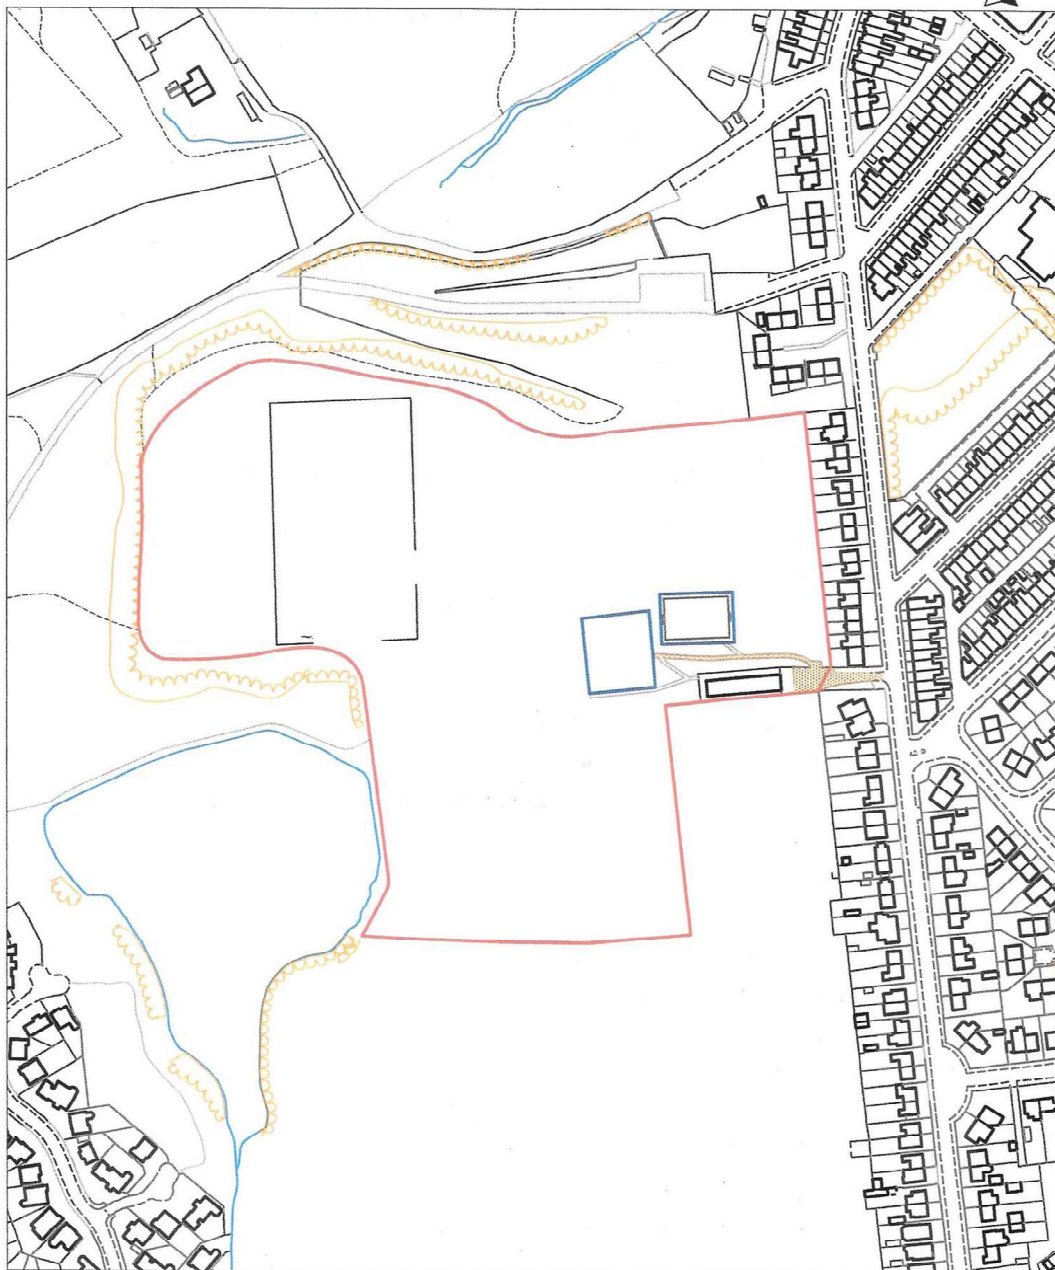

PLAN King George V
Field Radcliffe
SCALE 1:2500
DRAWN BY MB
DATE 15/08/2018

Resources & Regulation

Property Services & Asset Management

3 Knowsley Place
Duke Street,
Bury, BL9 0EJ
Telephone 0161-253-5995

Bury
COUNCIL

(C) Crown Copyright and database right 2018 Ordnance Survey 100023063