
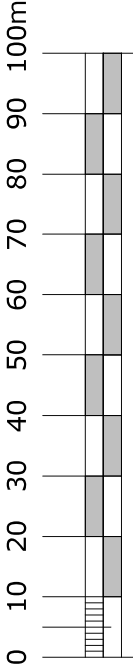
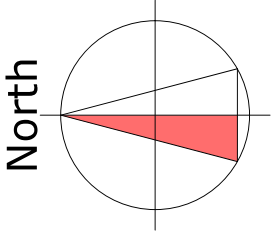


All dimensions to be checked on site before commencement of works. Do not scale from this drawing. Any discrepancies are to be notified to the Architect/Designer immediately. **IF IN DOUBT - ASK!**
Unless otherwise stated all dimensions are given in millimetres.

revisions:

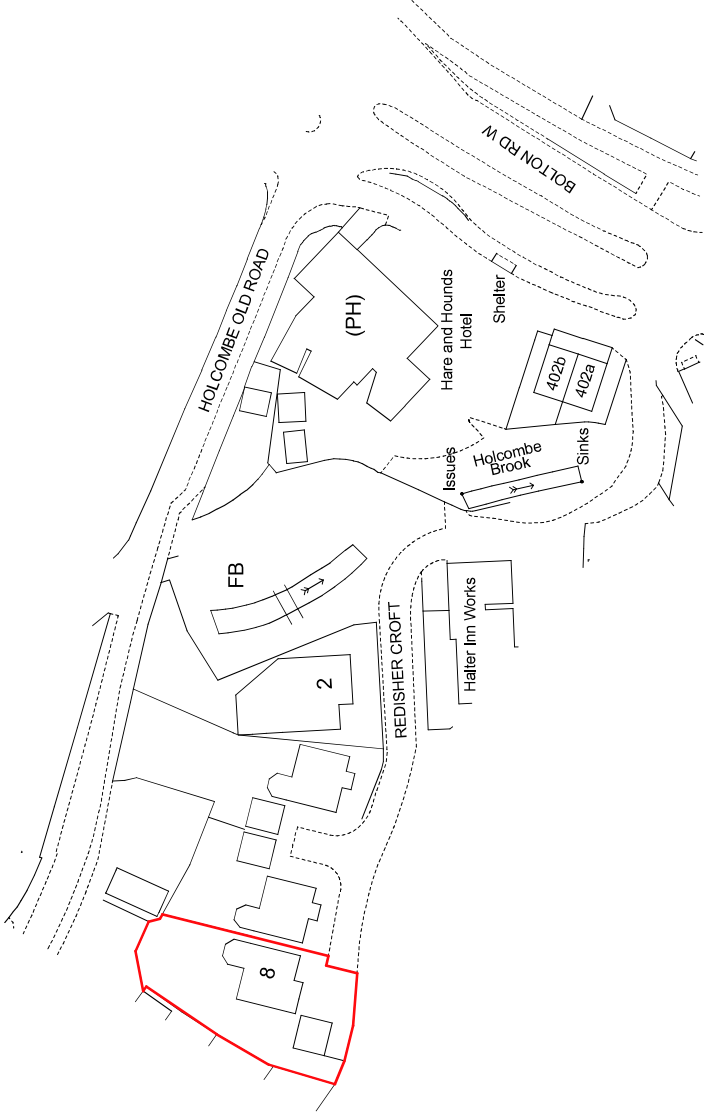

scale 1:1250

location plan 1 : 1250

AREM architectural design

Client : Chloe Wood

Extension

8 Redisher Croft BL0 9JS

Sheet : Location Plan

Drawing No :	AD2302	01
--------------	--------	----

scale : 1:1250 @A4

date : 30.11.23

drawn : lt check : emma.aremdesign@gmail.com

© ALL DRAWINGS AND WRITTEN MATERIAL HEREIN CONSTITUTE THE ORIGINAL AND UNPUBLISHED WORK OF THE ARCHITECT/DESIGNER, AND THE SAME MAY NOT BE DUPLICATED, USED, OR DISCLOSED WITHOUT THE WRITTEN CONSENT OF THE ARCHITECT/DESIGNER.