
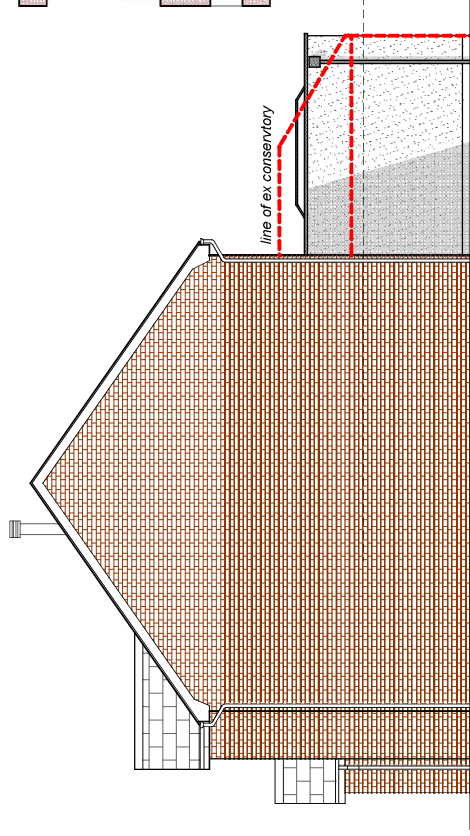


All dimensions to be checked on site before commencement of works. Do not scale from this drawing. Any discrepancies are to be notified to the Architect/Designer immediately **IF IN DOUBT -ASK!** Unless otherwise stated all dimensions are given in millimetres.


revisions:

Aluminium window and sliding doors


New flat roof rear extension with self coloured render finish (RAL7016) with lead capping to parapet

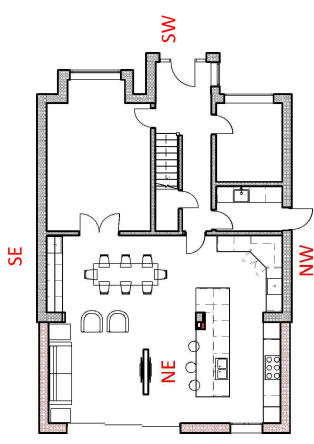


Side (Southeast) Elevation

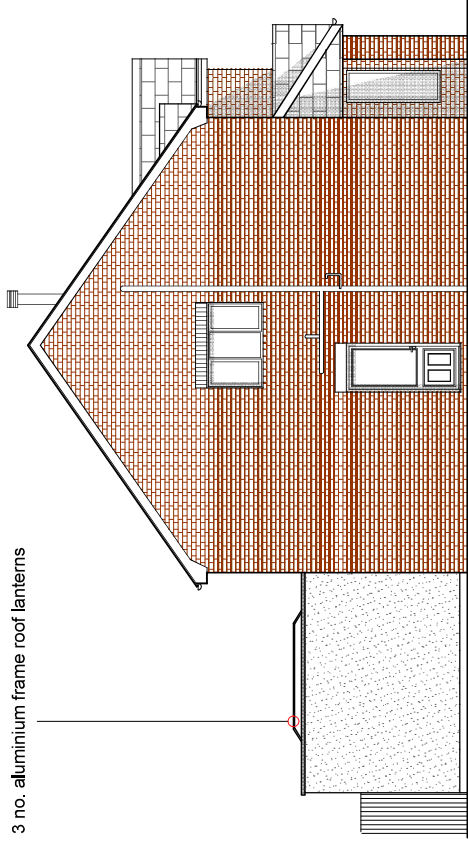


Side (Northwest) Elevation

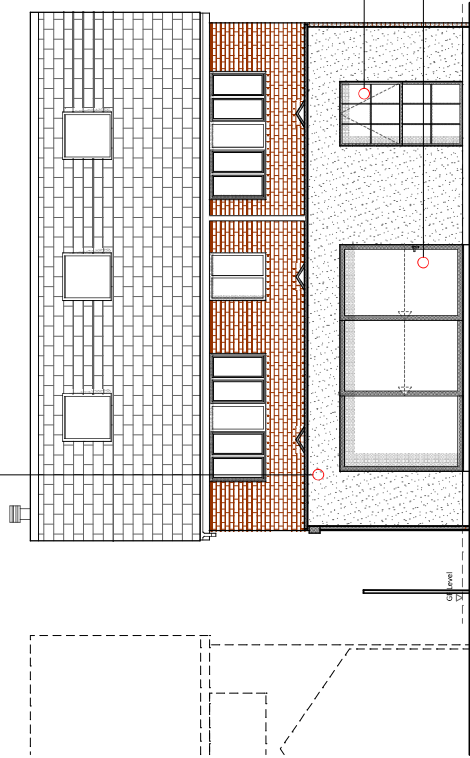

Rear (Northeast) Elevation

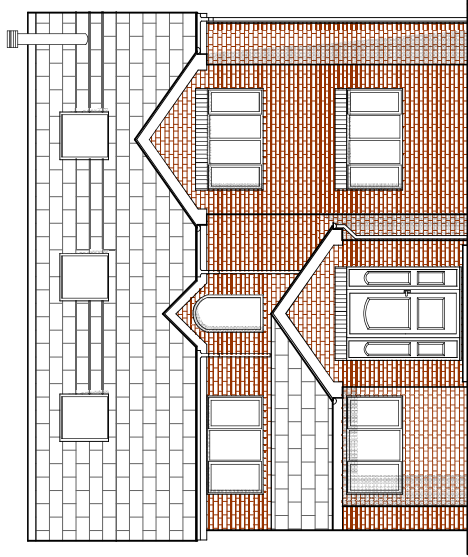

Front (Southwest) Elevation

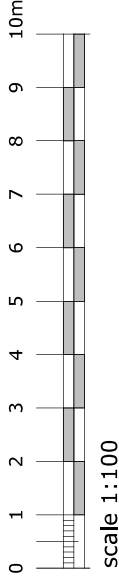

AREM architectural
design

Client : Chloe Wood

Extension
8 Redfisher Court, BLO 9JS

Sheet : Proposed Elevations

Drawing	No :	AD2302	06	B
---------	------	--------	----	---

scale : 1:200, 1:100 @A3

date : 06.12.23

drawn : gp check : emma@aremdesign.co.uk

8 Mint Street
Kansborough
Bury
BL0 0PE
07715535188

© ALL DRAWINGS AND WRITTEN MATERIAL HEREIN
CONSTITUTE THE ORIGINAL AND UNPUBLISHED WORK
OF THE ARCHITECT/DESIGNER, AND THE SAME MAY NOT
BE DUPLICATED, USED, OR DISCLOSED WITHOUT THE
WRITTEN CONSENT OF THE ARCHITECT/DESIGNER.

Proposed Elevations 1:100