




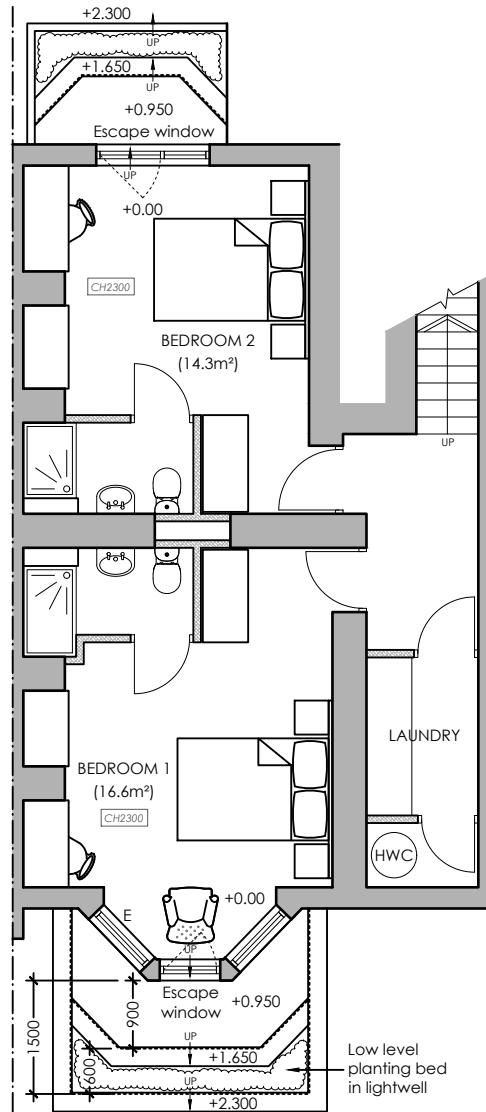


BASEMENT FLOOR PLAN AS PROPOSED

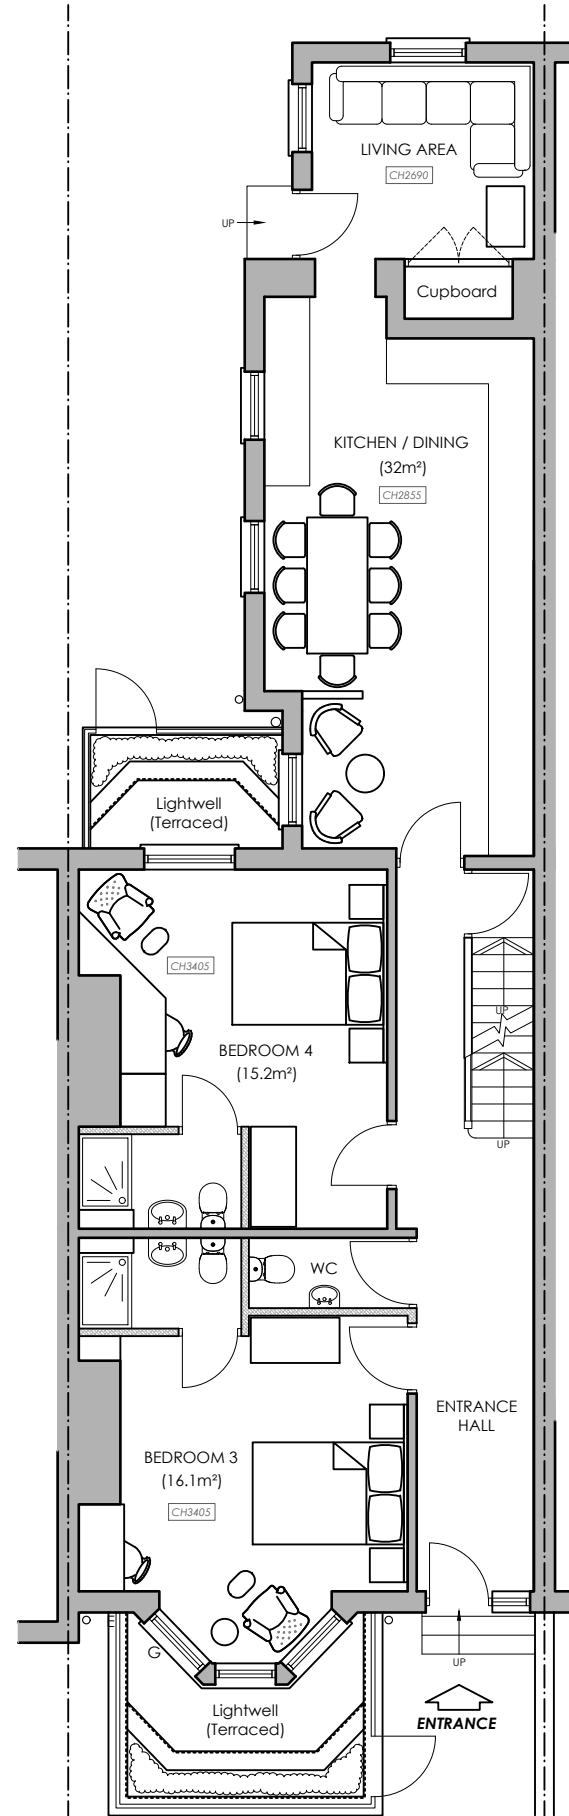

GROUND FLOOR PLAN AS PROPOSED

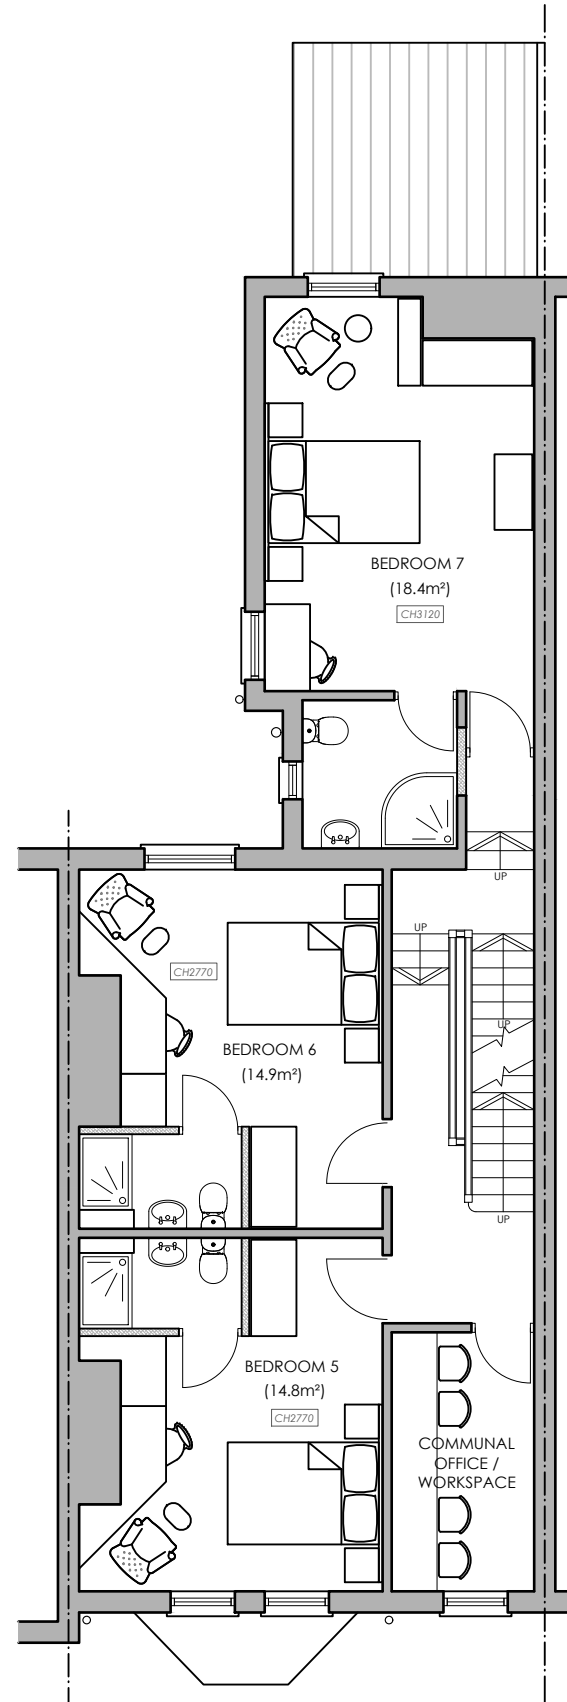

FIRST FLOOR PLAN AS PROPOSED

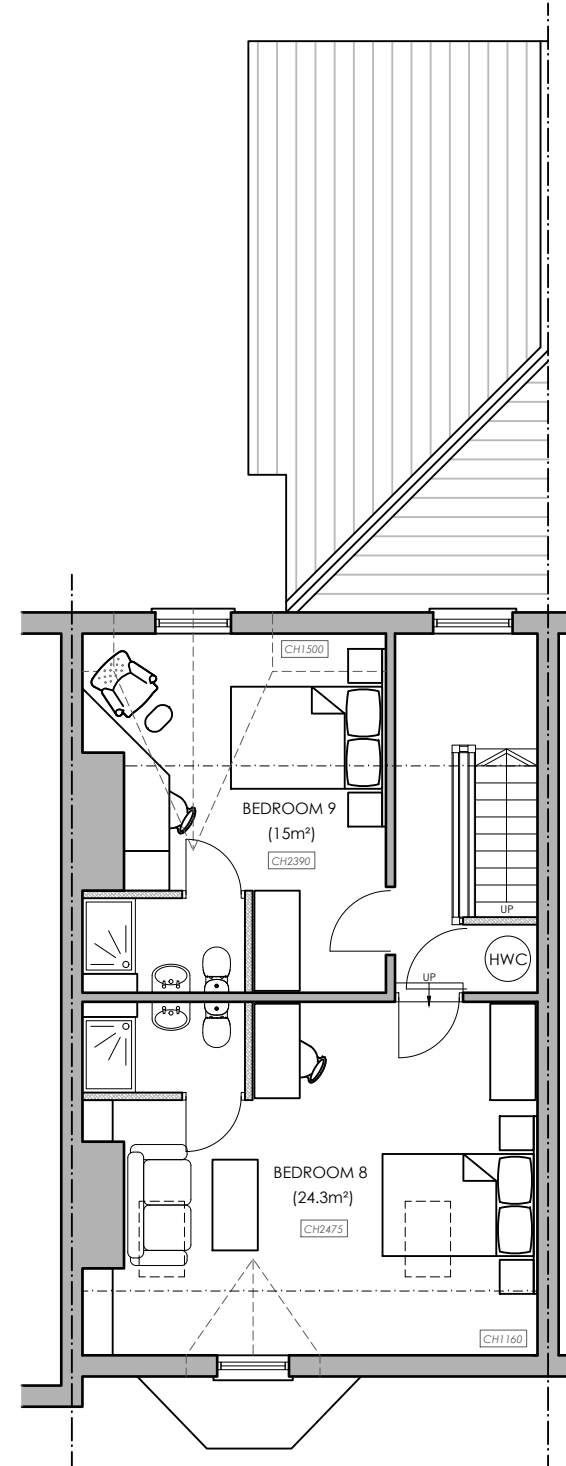

SECOND FLOOR PLAN AS PROPOSED

Tim Spencer Associates

Design and Project Management Consultants

12 Manley Close
Holmes Chapel
Cheshire CW4 7HL
Tel Fax: 01477 549 254
E-mail: admin@timspencerassociates.co.uk

Project: 206 Walmsley Road,
Bury, BL9 6LL

Description: **PLANS AS PROPOSED**

Job no: TSA 0421 Scale: A3@1/100

Drwg no: 002 Date: 3.11.21 Rev: -

Drawing not to be scaled. Dimensions indicated must be checked on site prior to commencement of works. Any discrepancies to be reported immediately.