


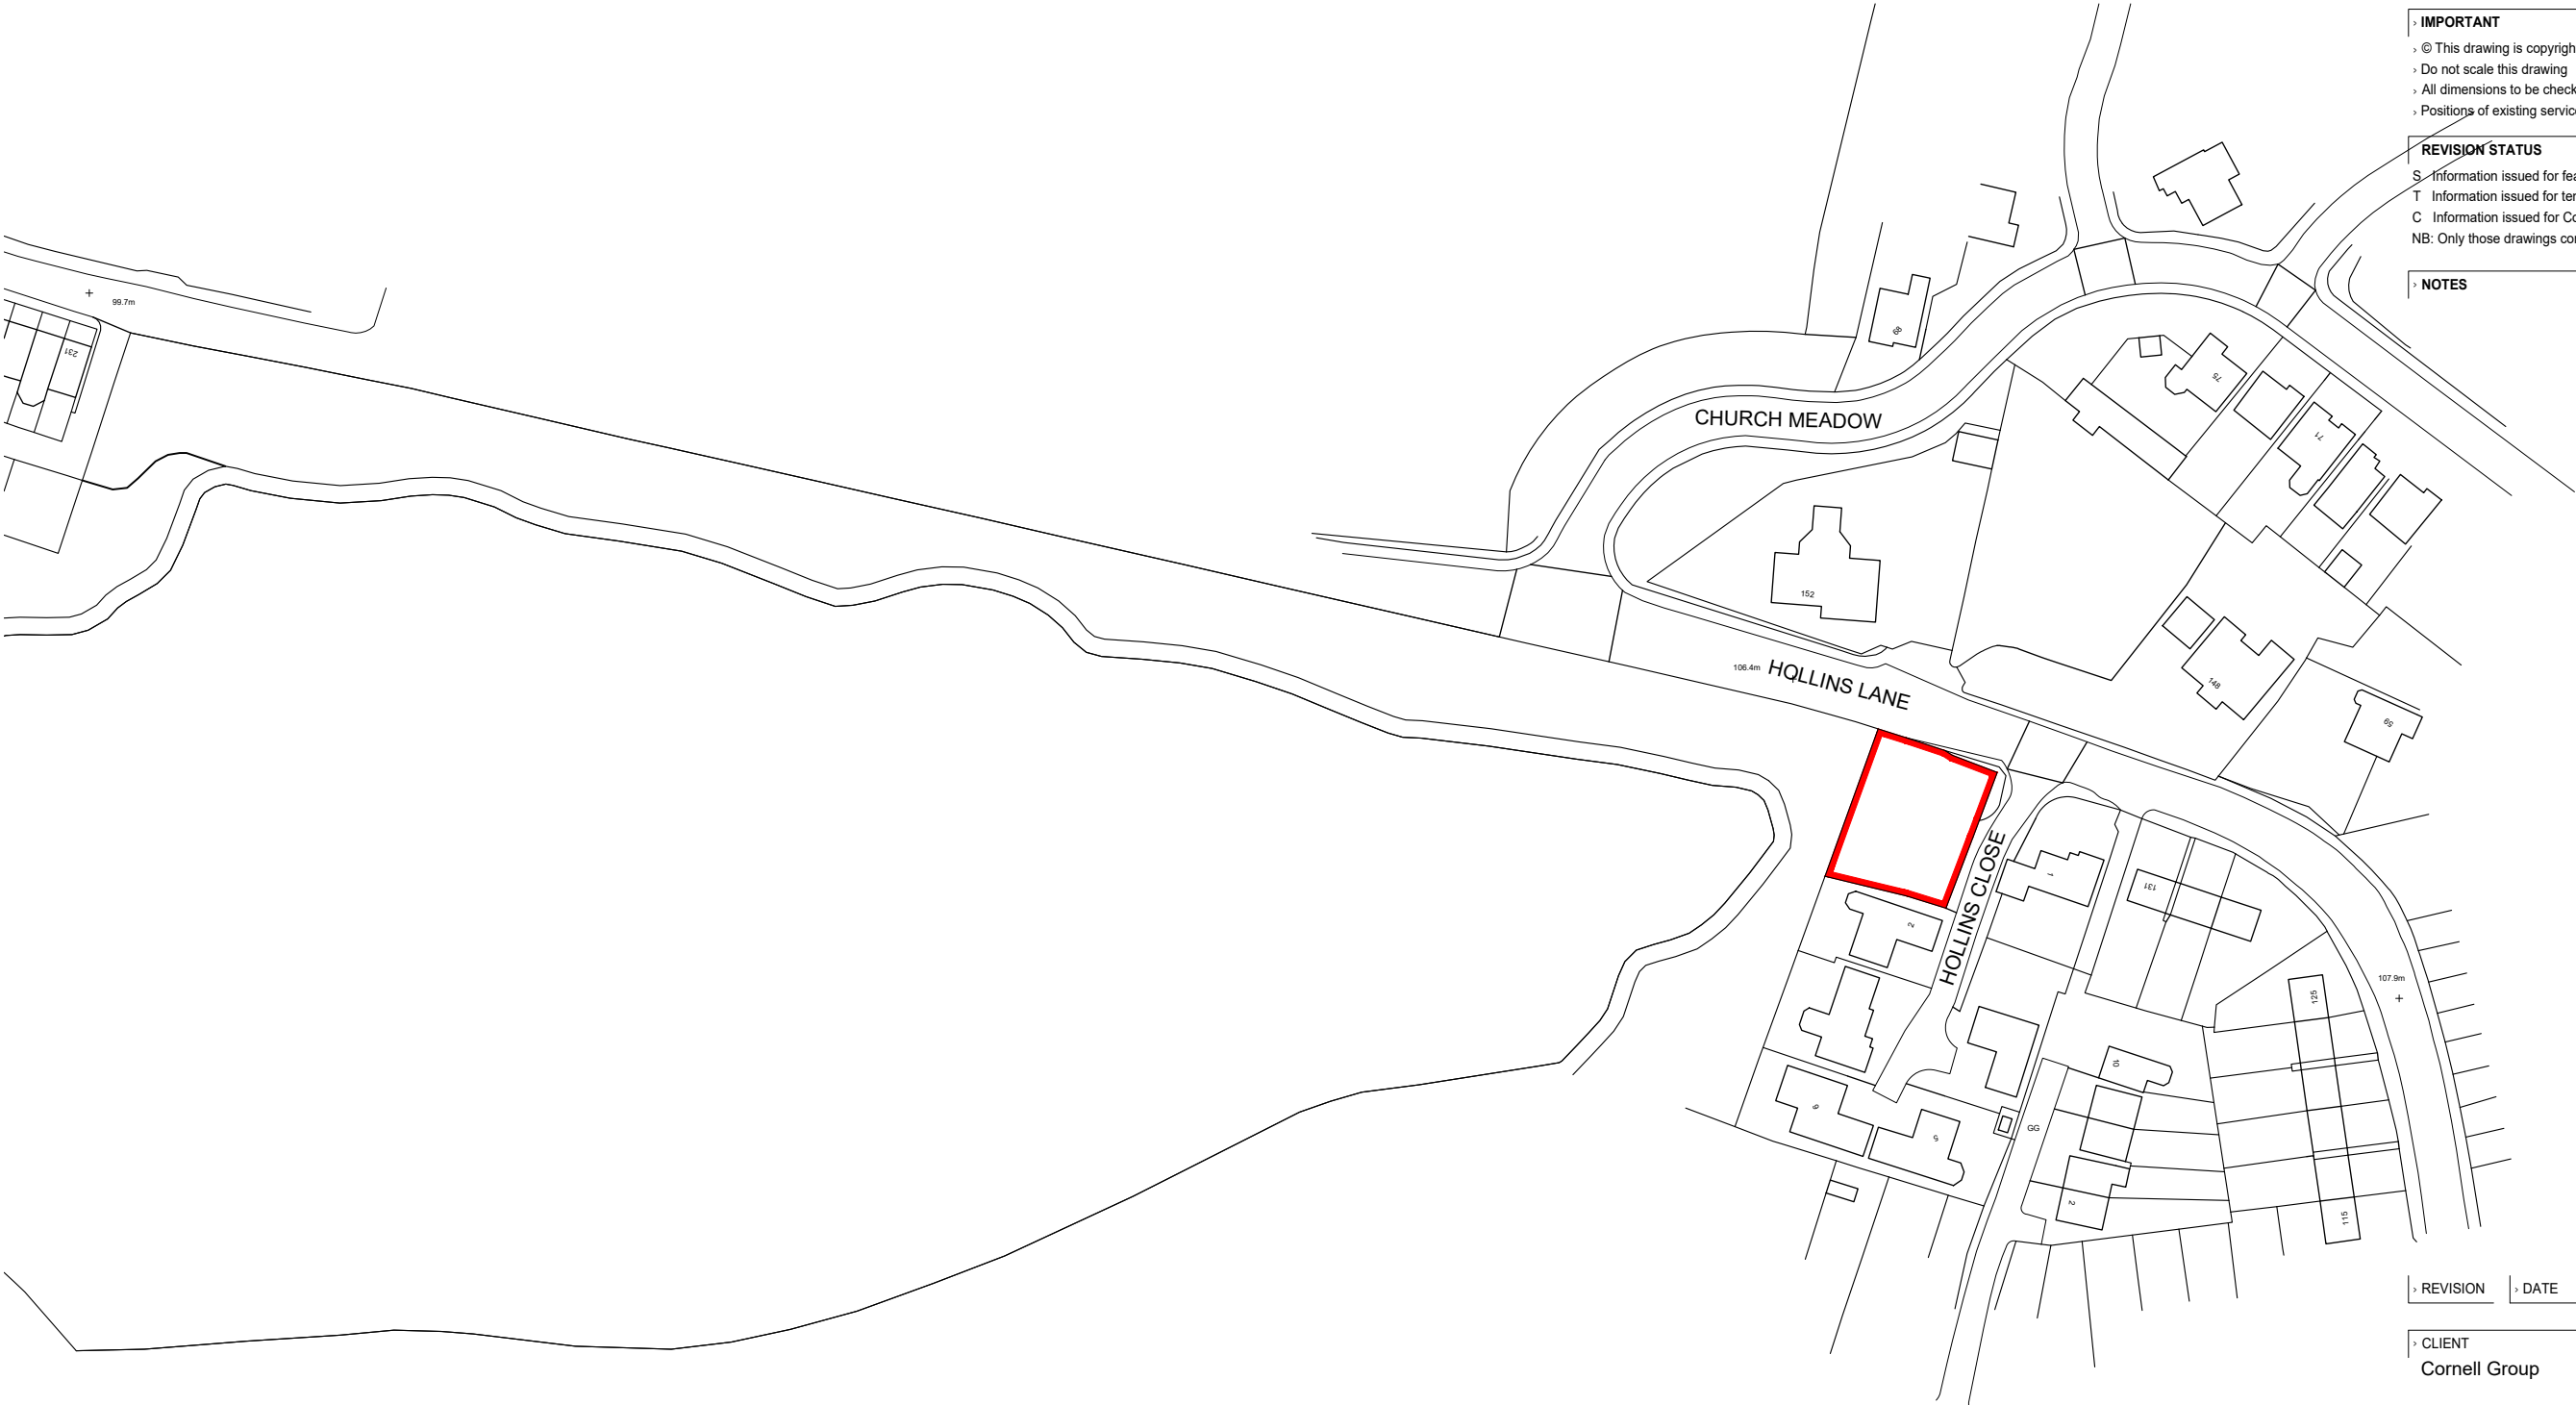

IMPORTANT



- © This drawing is copyright and remains the property of this practice
- Do not scale this drawing
- All dimensions to be checked on site
- Positions of existing services to be confirmed prior to proceeding

REVISION STATUS

S Information issued for feasibility or scheme design.
T Information issued for tender purposes only.
C Information issued for Construction.
NB: Only those drawings containing a C revision to be used for construction.

NOTES

Ordnance Survey (c) Crown Copyright 2021. All rights reserved. Licence number 100022432

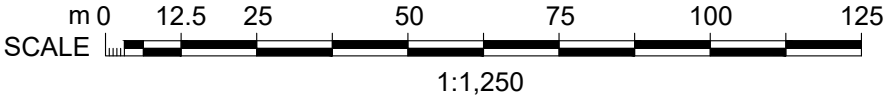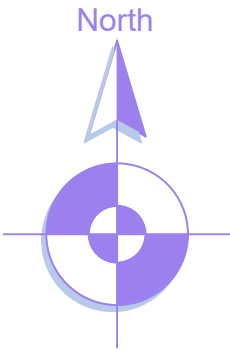

REVISION	DATE	DESCRIPTION
CLIENT Cornell Group		
PROJECT Proposed Two Storey Dwelling Land on Corner of Hollins Lane & Hollins Close		
DRAWING TITLE Location Plan		
SCALE 1:500@A3	DATE Feb '21	DRAWN PRH
DRG NO. EAD_121_01		REVISION

Evolve Architectural Design Ltd

2 St Matthews School House
Stanhill Lane
Oswaldtwistle
Accrington
Lancashire BB5 4PZ
T 01254 469702
M 07957 592102
E paul@evolvead.co.uk
www.evolvead.co.uk

Evolve
Architectural Design