


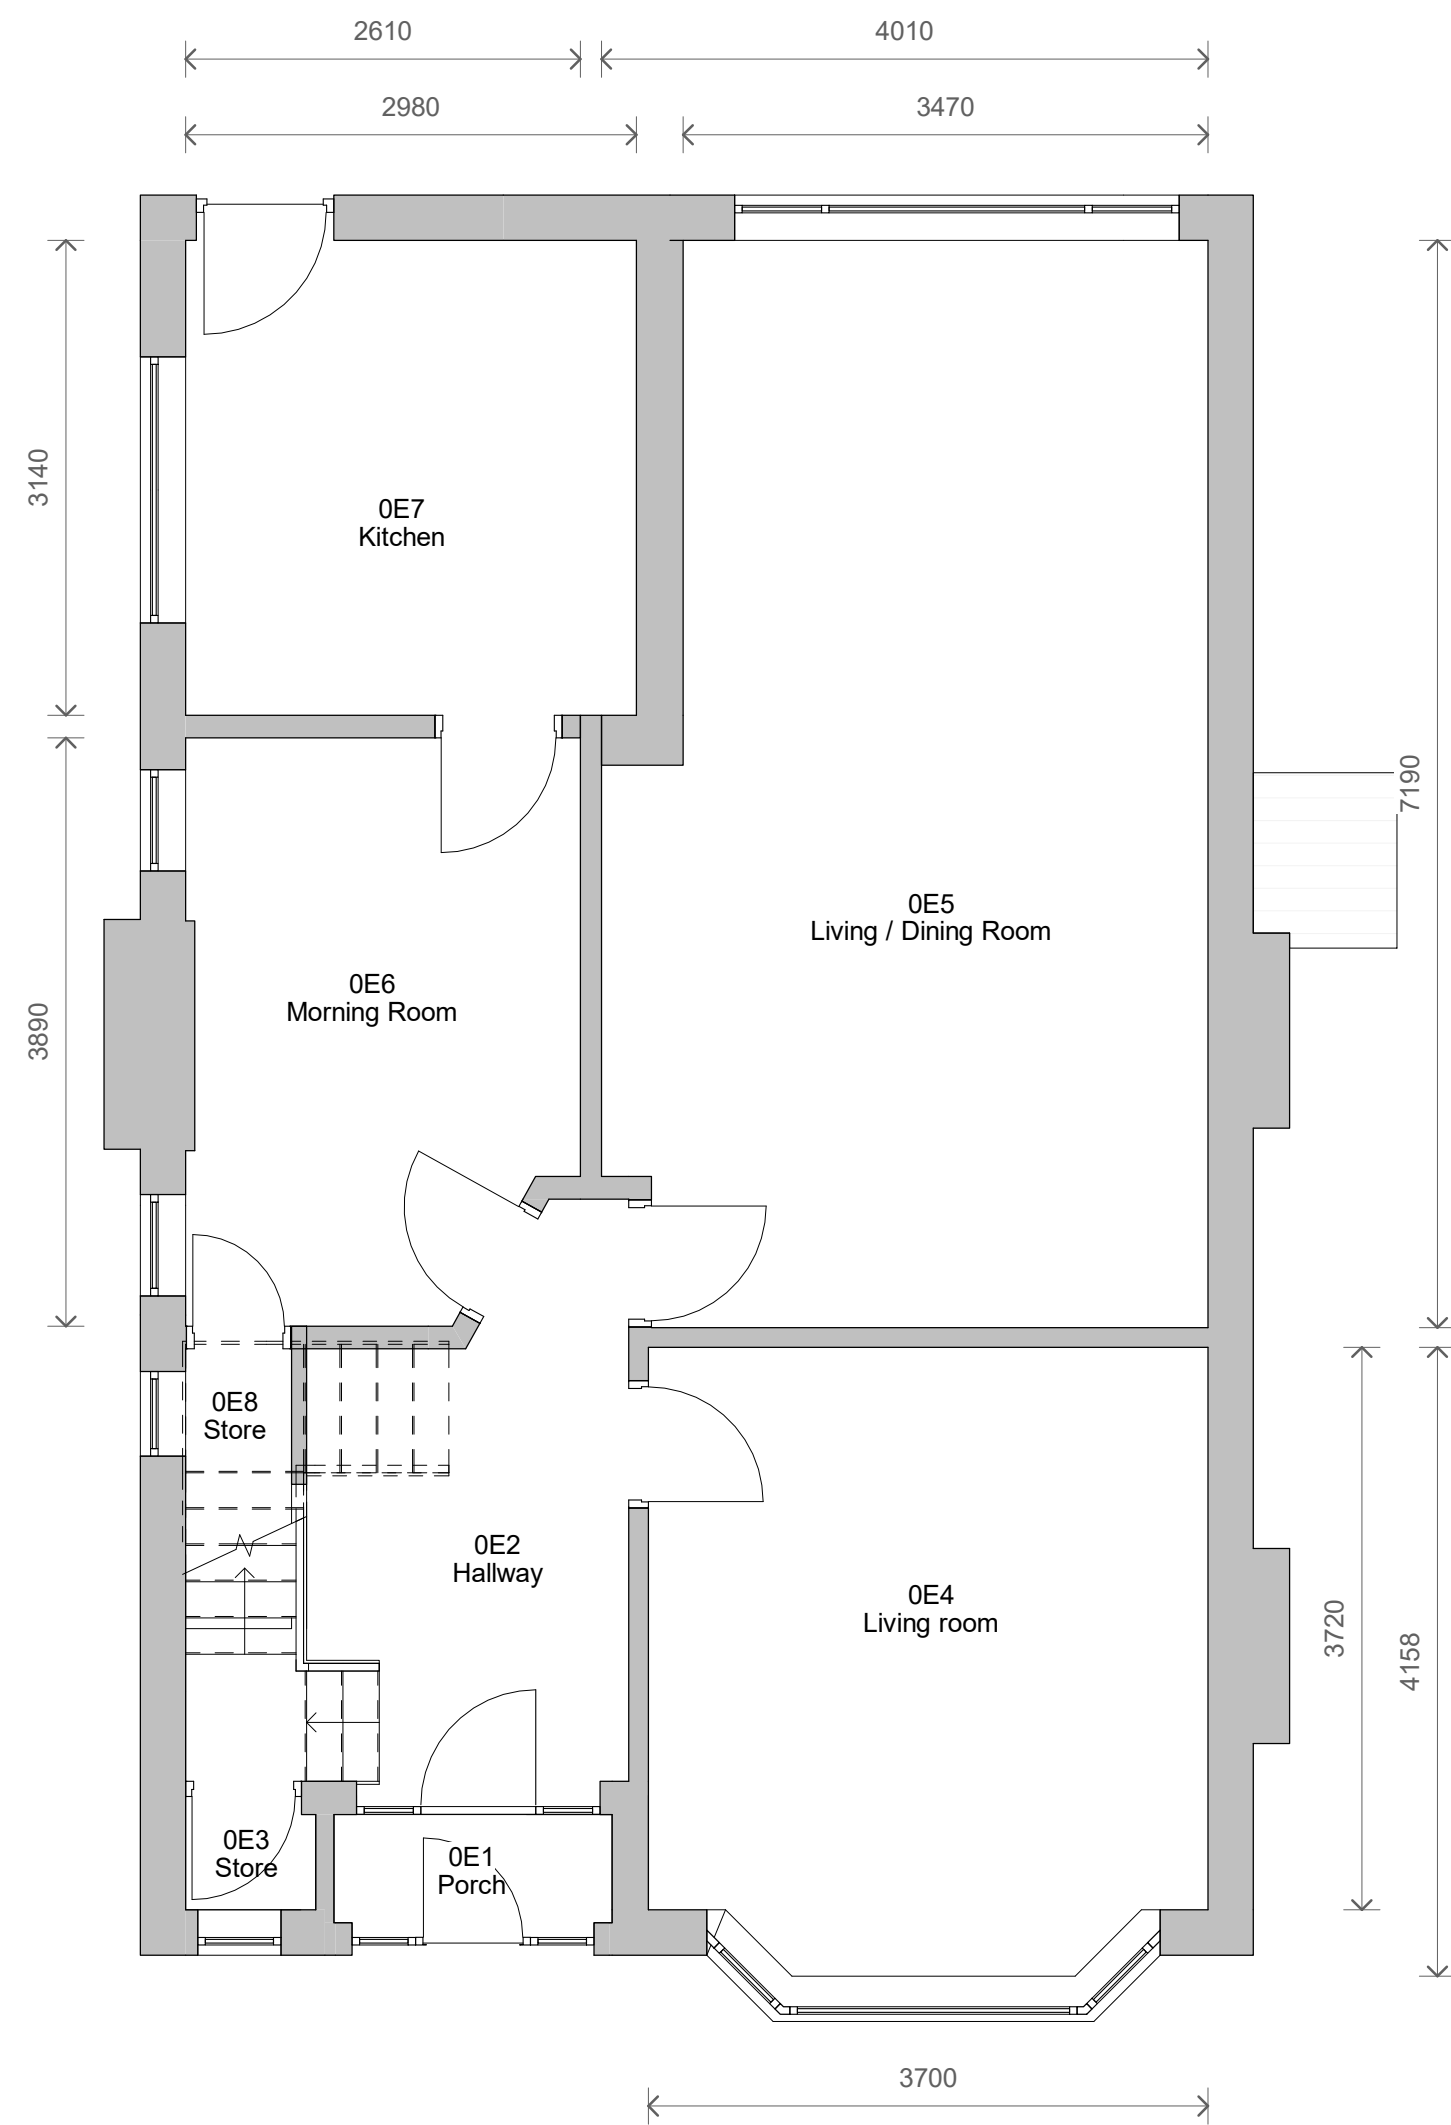


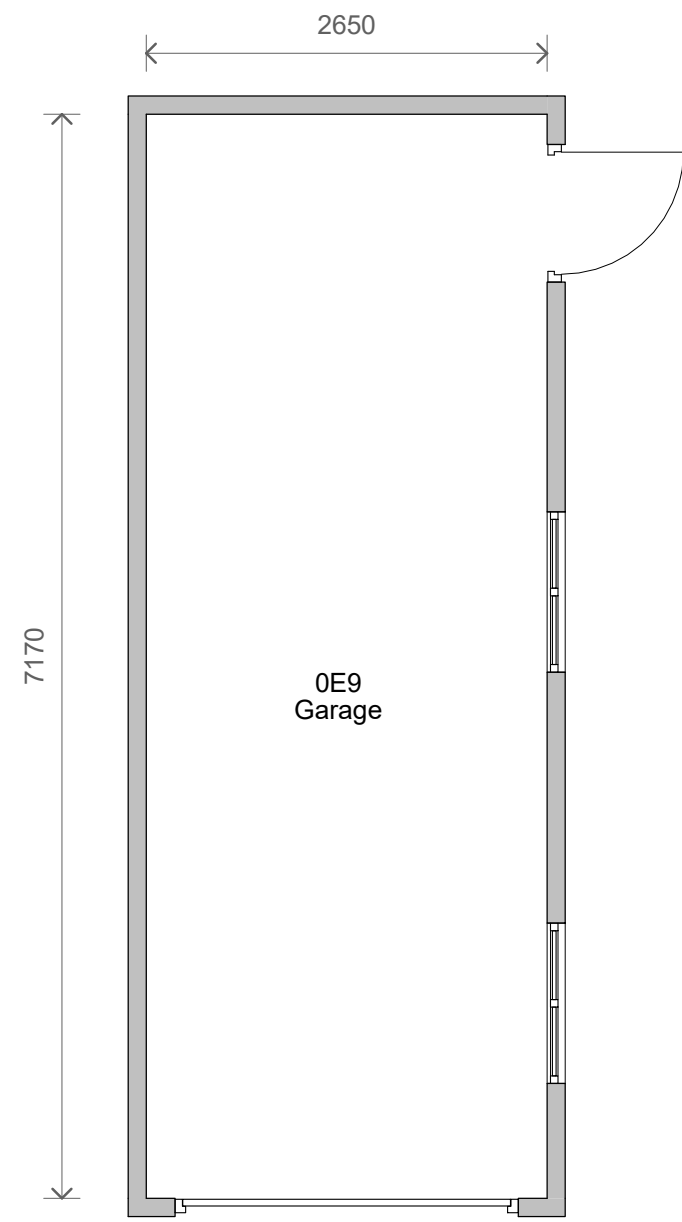

1 Level 0 - Existing
1 : 50

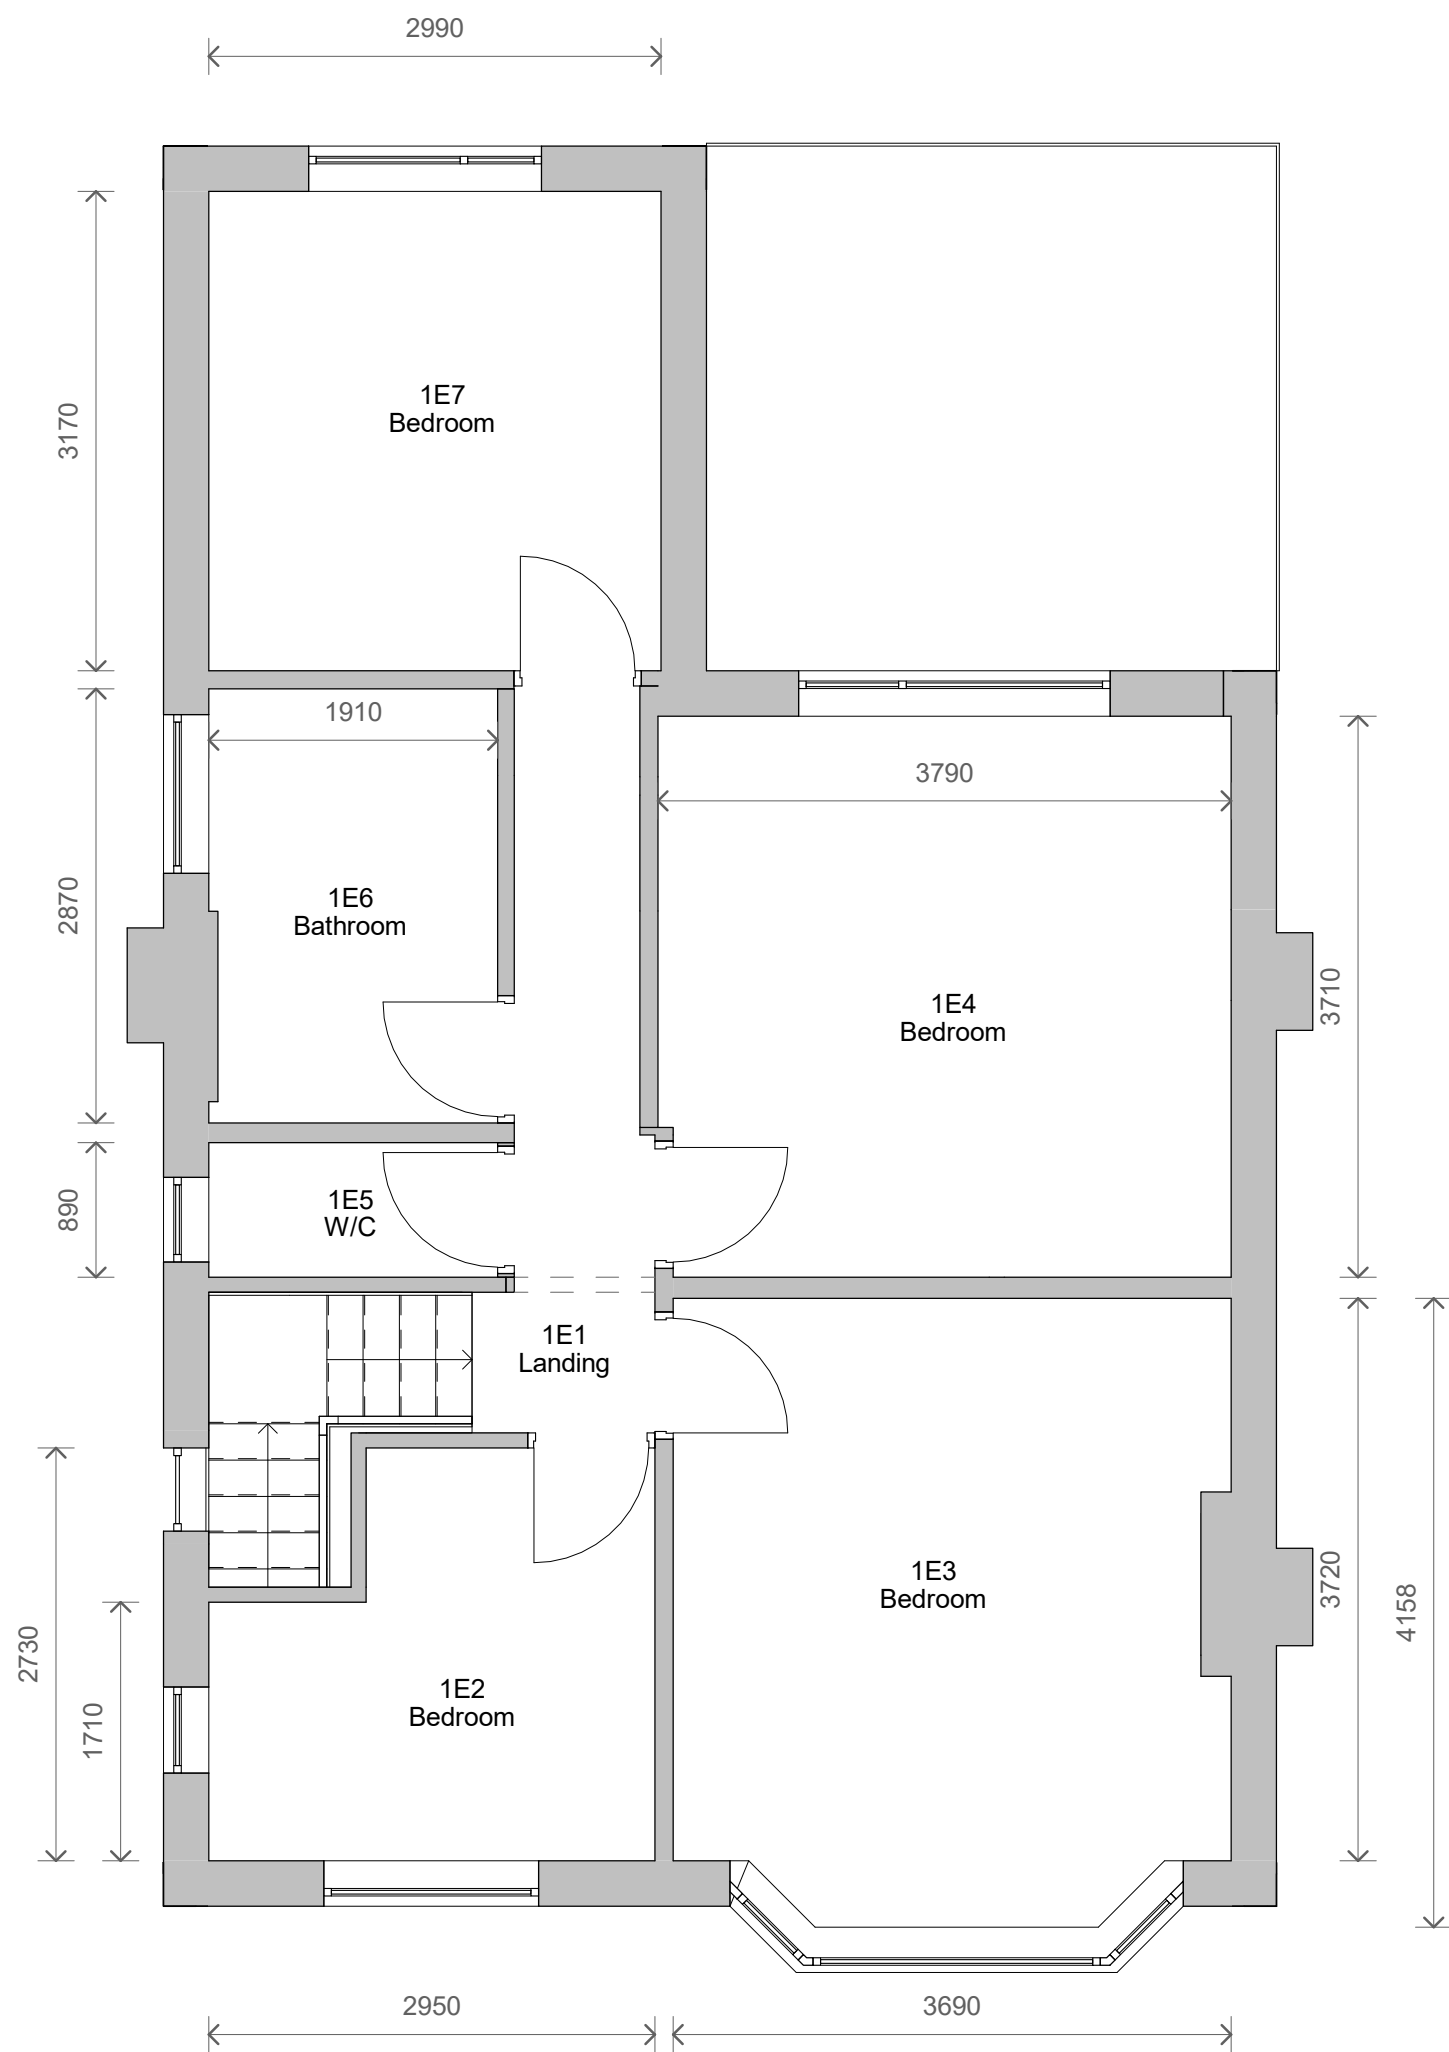

2 Level 1 - Existing
1 : 50

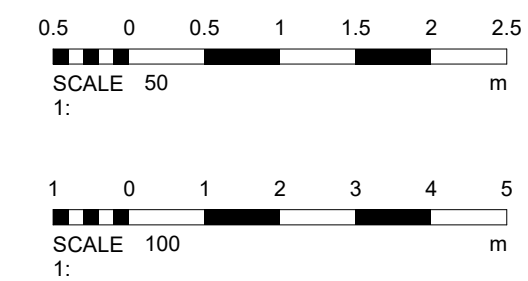

1	BUILDING REGS	09/12/2021
No.	Description	Date
PROJECT		
52 Brookland Road		
TITLE		
Existing Plans		
CLIENT		
Haffner		
STATUS		
BUILDING REGS		
DRAWN BY	DATE	SCALE (@ A1)
TP	17/09/2021	1 : 50
PROJECT NUMBER	DRAWING NUMBER	REV
GSS21092	002	1
GOLD SKETCH		
S T U D I O S		
www.goldsketch.co.uk info@goldsketch.co.uk 0161 792 9595		
NOTES		
© COPYRIGHT. ALL RIGHTS RESERVED.		
THIS DRAWING MUST NOT BE REPRODUCED WITHOUT PRIOR WRITTEN CONSENT.		
DRAWING TO BE USED FOR THE SITE AS INDICATED ONLY.		
ALL DIMENSIONS ARE TO THE EXTERIOR FINISH UNLESS OTHERWISE SPECIFIED. ANY DISCREPANCIES TO BE REPORTED TO THE		
CLIENT PRIOR TO THE COMMENCEMENT OF ANY WORK. ALL WORK AND MATERIALS TO BE IN ACCORDANCE WITH CURRENT STATUTORY		
REGULATIONS AND LATEST CODES OF PRACTICE AND BRITISH STANDARDS. ALL DIMENSIONS ON THIS DRAWING ARE IN MILLIMETRES (UNLESS		
OTHERWISE STATED).		