

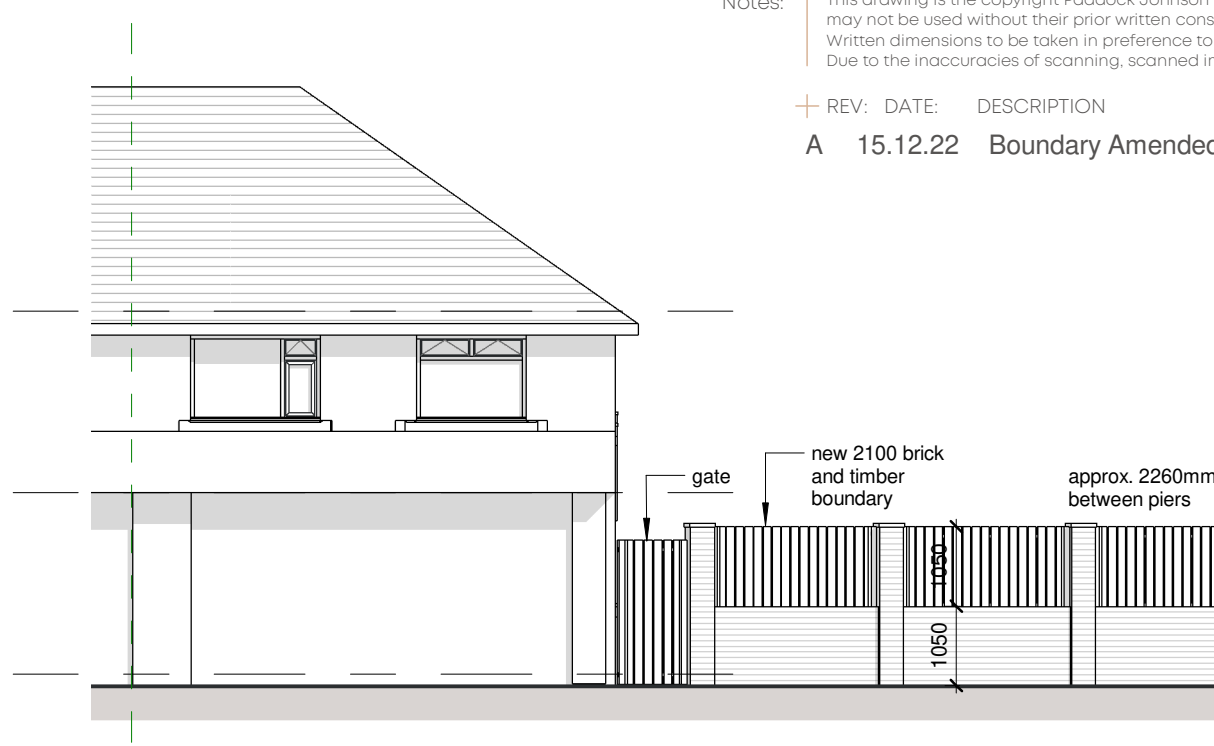
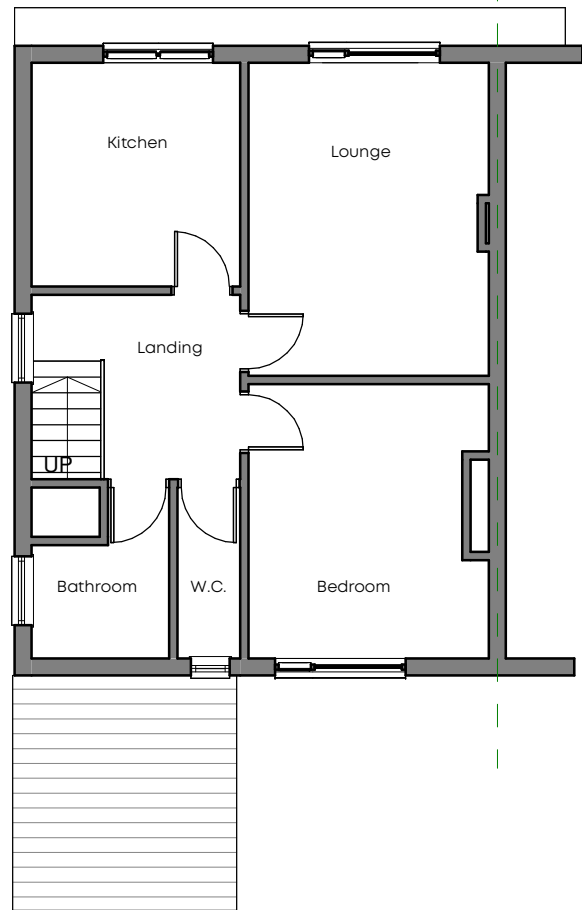
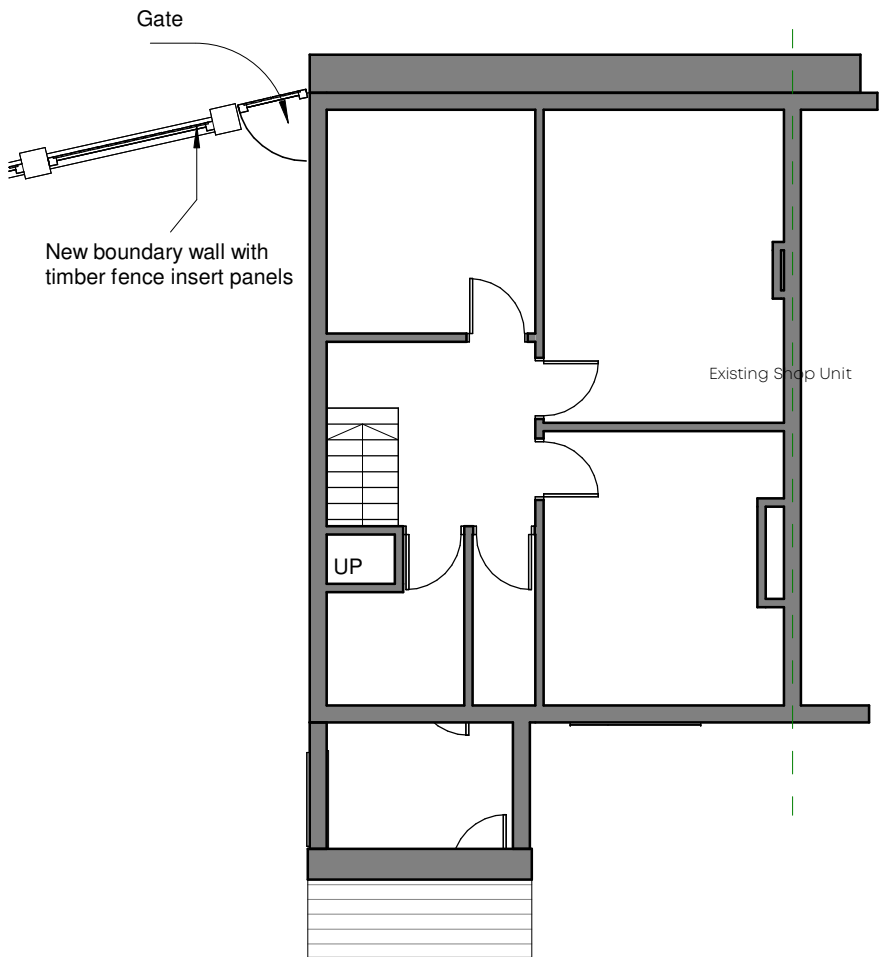


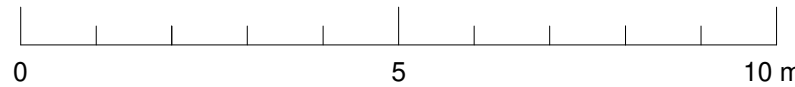

Notes: This drawing is the copyright Paddock Johnson Partnership Limited and may not be used without their prior written consent. Written dimensions to be taken in preference to scaled dimensions. Due to the inaccuracies of scanning, scanned images should not be scaled.

REV: DATE: DESCRIPTION
A 15.12.22 Boundary Amended

BY:
GR

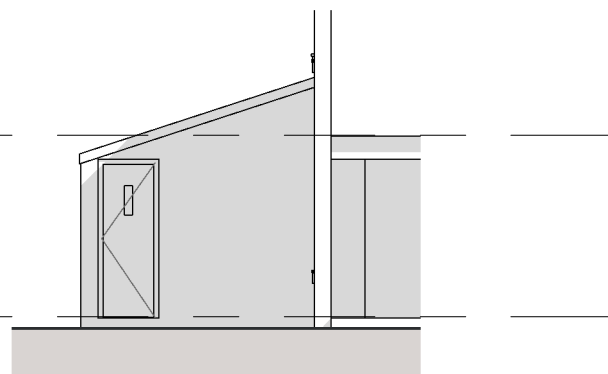

© Crown copyright and database rights 2022 OS 1000060149

CLIENT: Bury Council
PROJECT: Flat Conversion
101A Chesham Fold Road, Bury
BL9 6JZ

DRAWING TITLE: Proposed Plans and Elevations

DRAWING NUMBER: 22115-PJA-00-ZZ-DR-A-1101-A
SCALE: 1 : 100@A3
DATE: 03/11/22

STATUS: PLANNING
BY: GR
CHECKED: MK

PADDOCK
JOHNSON

Studio 2, The Lyceum,
Bath Street, Port Sunlight,
Merseyside, CH62 4UJ
0151 643 1234
admin@paddockjohnson.com
www.paddockjohnson.com
Paddock Johnson Partnership
Limited. Registered in England
and Wales. No. 06684275

\\pjdco01\Cubefiles\Generated Docs\22115\Drawings\PJA-00-ZZ-DR-A-9000\22115-PJA-00-ZZ-DR-A-9000.rvt