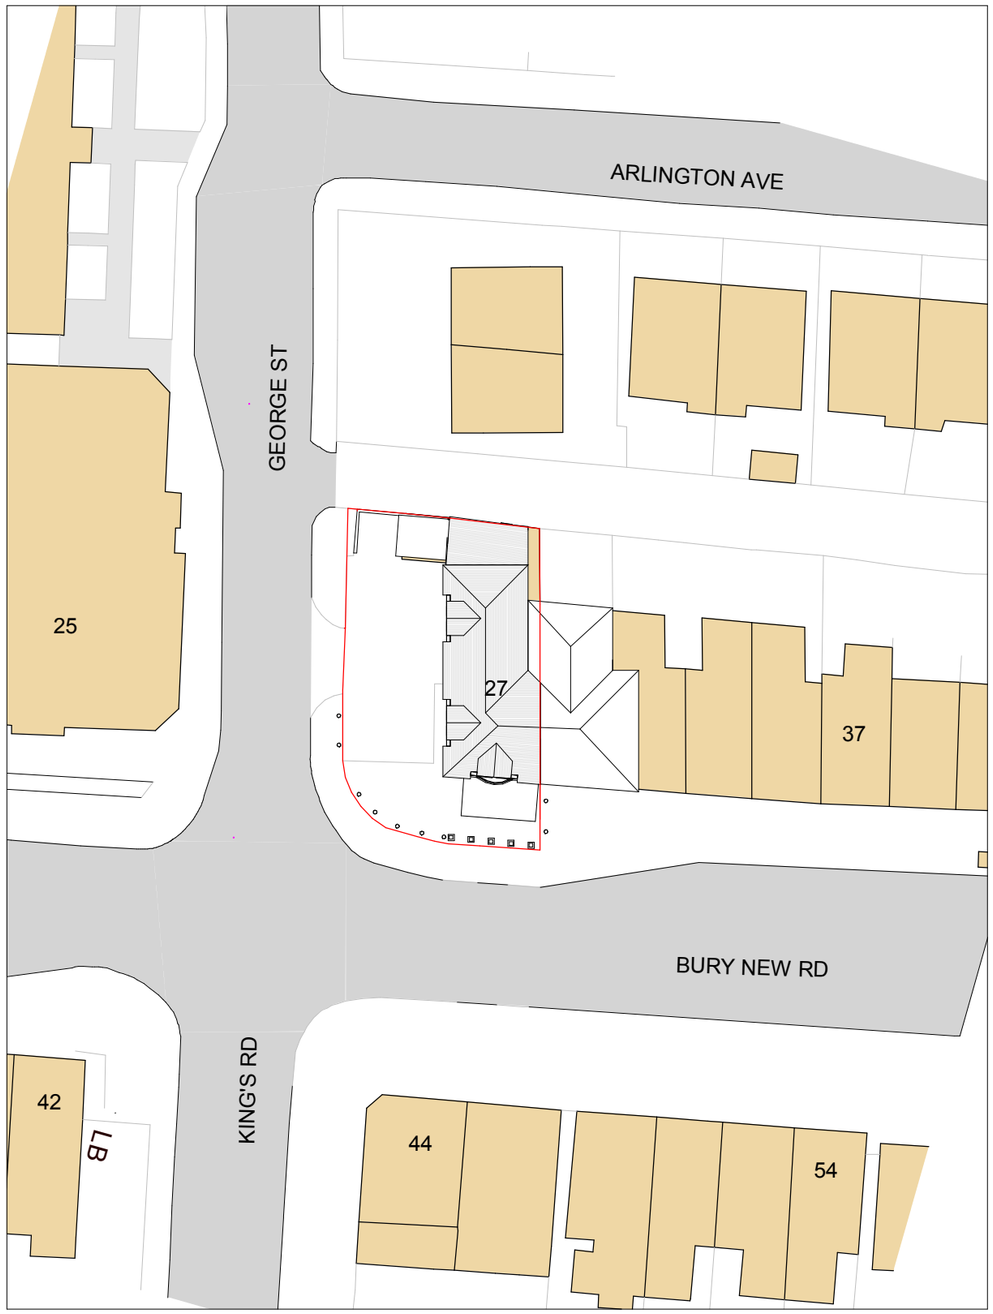


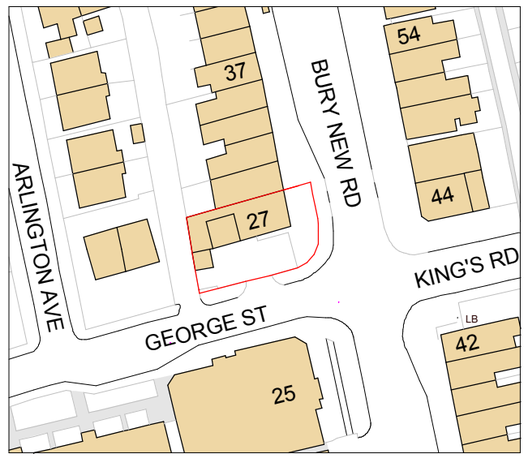

# 1. Site - Block Plan

1 : 500

5 0 5 10 15 20 25

SCALE 1: 500 m

N




# 2. Site - Location Plan

10 0 10 20 30 40 50

SCALE 1: 1250 m

N

**Notes - Boundaries**

A Application site boundary determined using OS Data.

**Legend - Boundaries**

Site Boundary

| REV | DESCRIPTION | BY | DATE |
|---|---|---|---|

RADNOR ARCHITECTURE PLANNING & DESIGN

office@radnorarchitecture.co.uk

PROJECT

27 Bury New Road

| | |
|---|---|
| PROJECT NO. | RA25023. |
| CLIENT | |
| DATE | 04 JUN 2025 |
| DRAWN BY | ER |
| SHEET NO. | REV. |
| 001. | |
| SCALE @ A3 | As indicated |

NOTES

© COPYRIGHT : ALL RIGHTS RESERVED. NO PART OF THIS PUBLICATION MAY BE REPRODUCED, IN ANY FORM OR BY ANY MEANS WITHOUT PRIOR WRITTEN PERMISSION FROM THE DESIGNER. ALL DIMENSIONS AND SETTING OUT ARE TO BE CHECKED AND CONFIRMED ON SITE BEFORE COMMENCEMENT OF WORK. ANY VARIATION IS TO BE REPORTED TO THE DESIGNER PRIOR TO THE COMMENCEMENT OF ANY WORK. ALL WORK AND MATERIALS TO BE IN ACCORDANCE WITH CURRENT STATUTORY LEGISLATION, RELEVANT CODES OF PRACTICE AND BRITISH STANDARDS. ALL DIMENSIONS ON THIS DRAWING ARE IN MILLIMETRES UNLESS STATED OTHERWISE.