



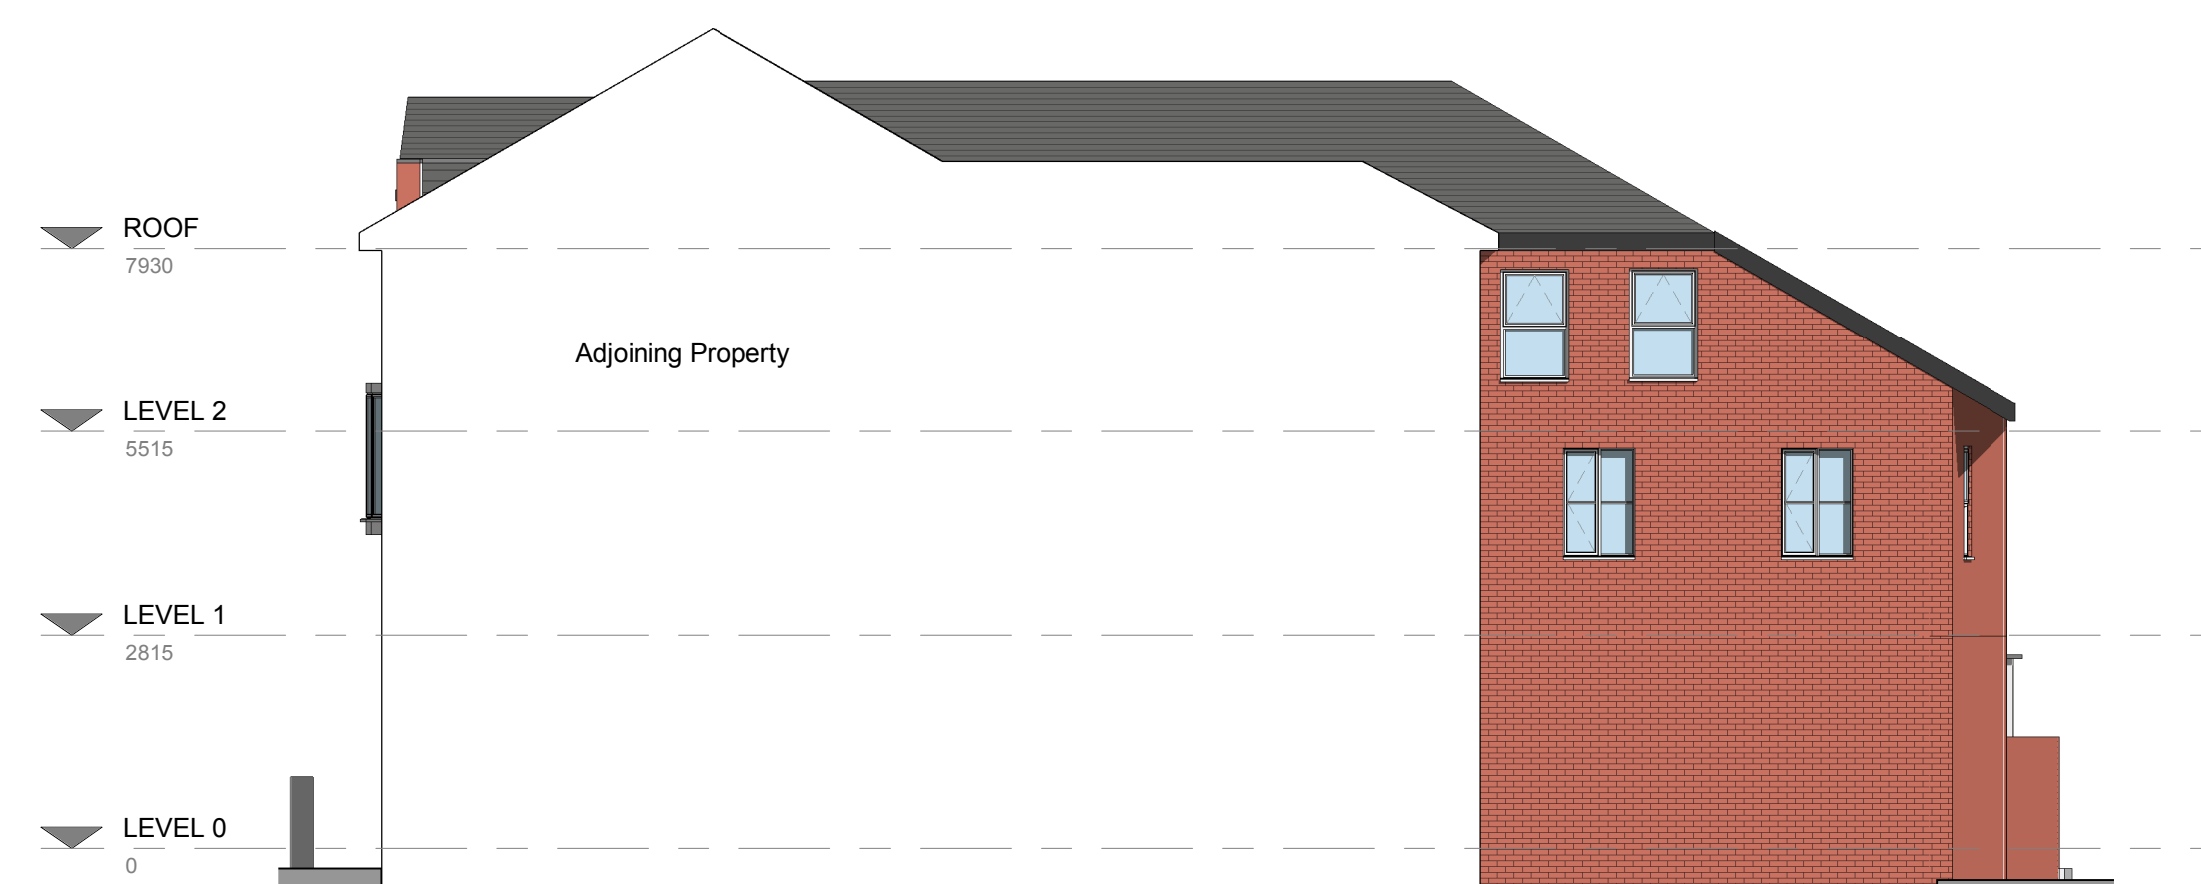

REV	DESIGN	
 BY _____		
		office@radnorarchitecture.co.uk
PROJECT		
27 Bury New Road		
PROJECT NO.		RA2502
CLIENT		
DATE		04 JUN 2023
TITLE		E
DRAWN BY		Existing Plans and Elevations
SHEET NO.	REV.	
002.		
SCALE @ A1		As indicated
NOTES		
© COPYRIGHT. ALL RIGHTS RESERVED. NO PARTS OF THIS PUBLICATION MAY BE REPRODUCED IN ANY FORM OR BY ANY MEANS WITHOUT PRIOR WRITTEN PERMISSION FROM THE ARCHITECT. AS DIMENSIONS AND DETAILS ARE FOR INFORMATION ONLY, THEY SHOULD NOT BE USED FOR CONSTRUCTION OR FOR VERIFICATION TO BE REPORTED TO THE DESIGNED FROM THE COMMENCEMENT OF ANY WORK. ALL TYPES AND METHODS USED ARE IN ACCORDANCE WITH CURRENT BUILDING REGULATIONS AND STANDARDS. ALL DIMENSIONS GIVEN ON THESE DRAWINGS ARE IN MILLIMETRES UNLESS OTHERWISE STATED.		

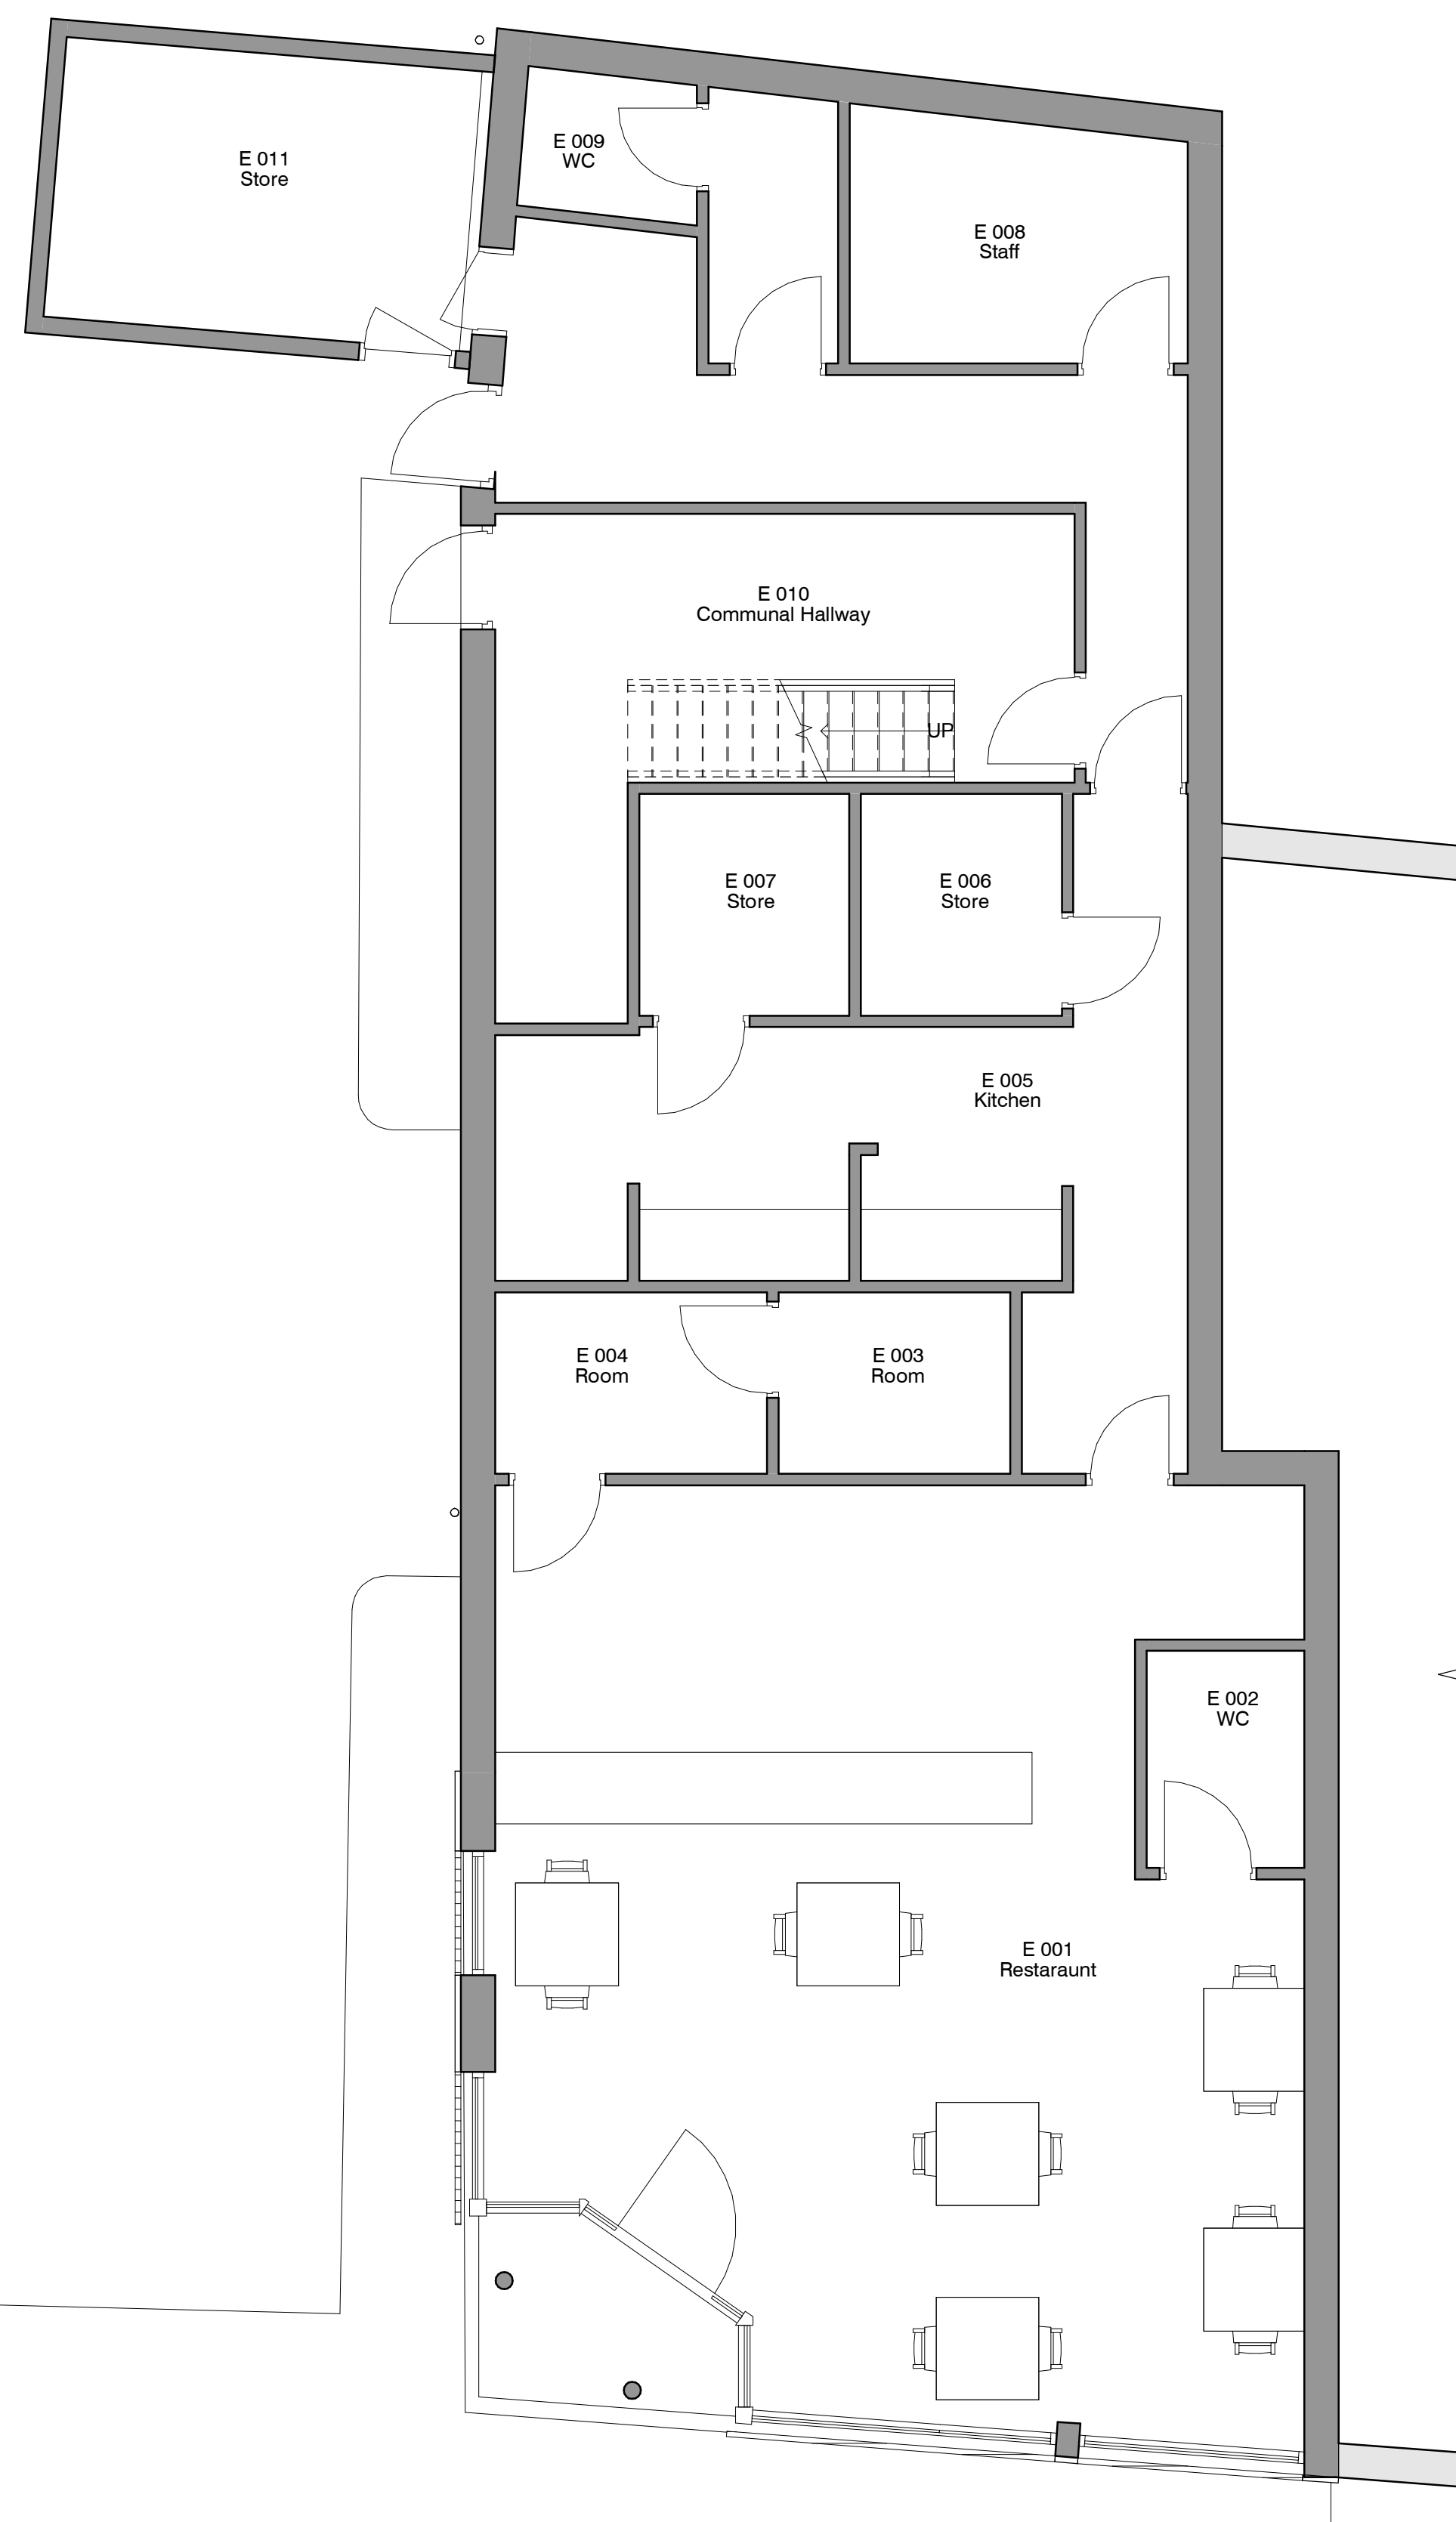