


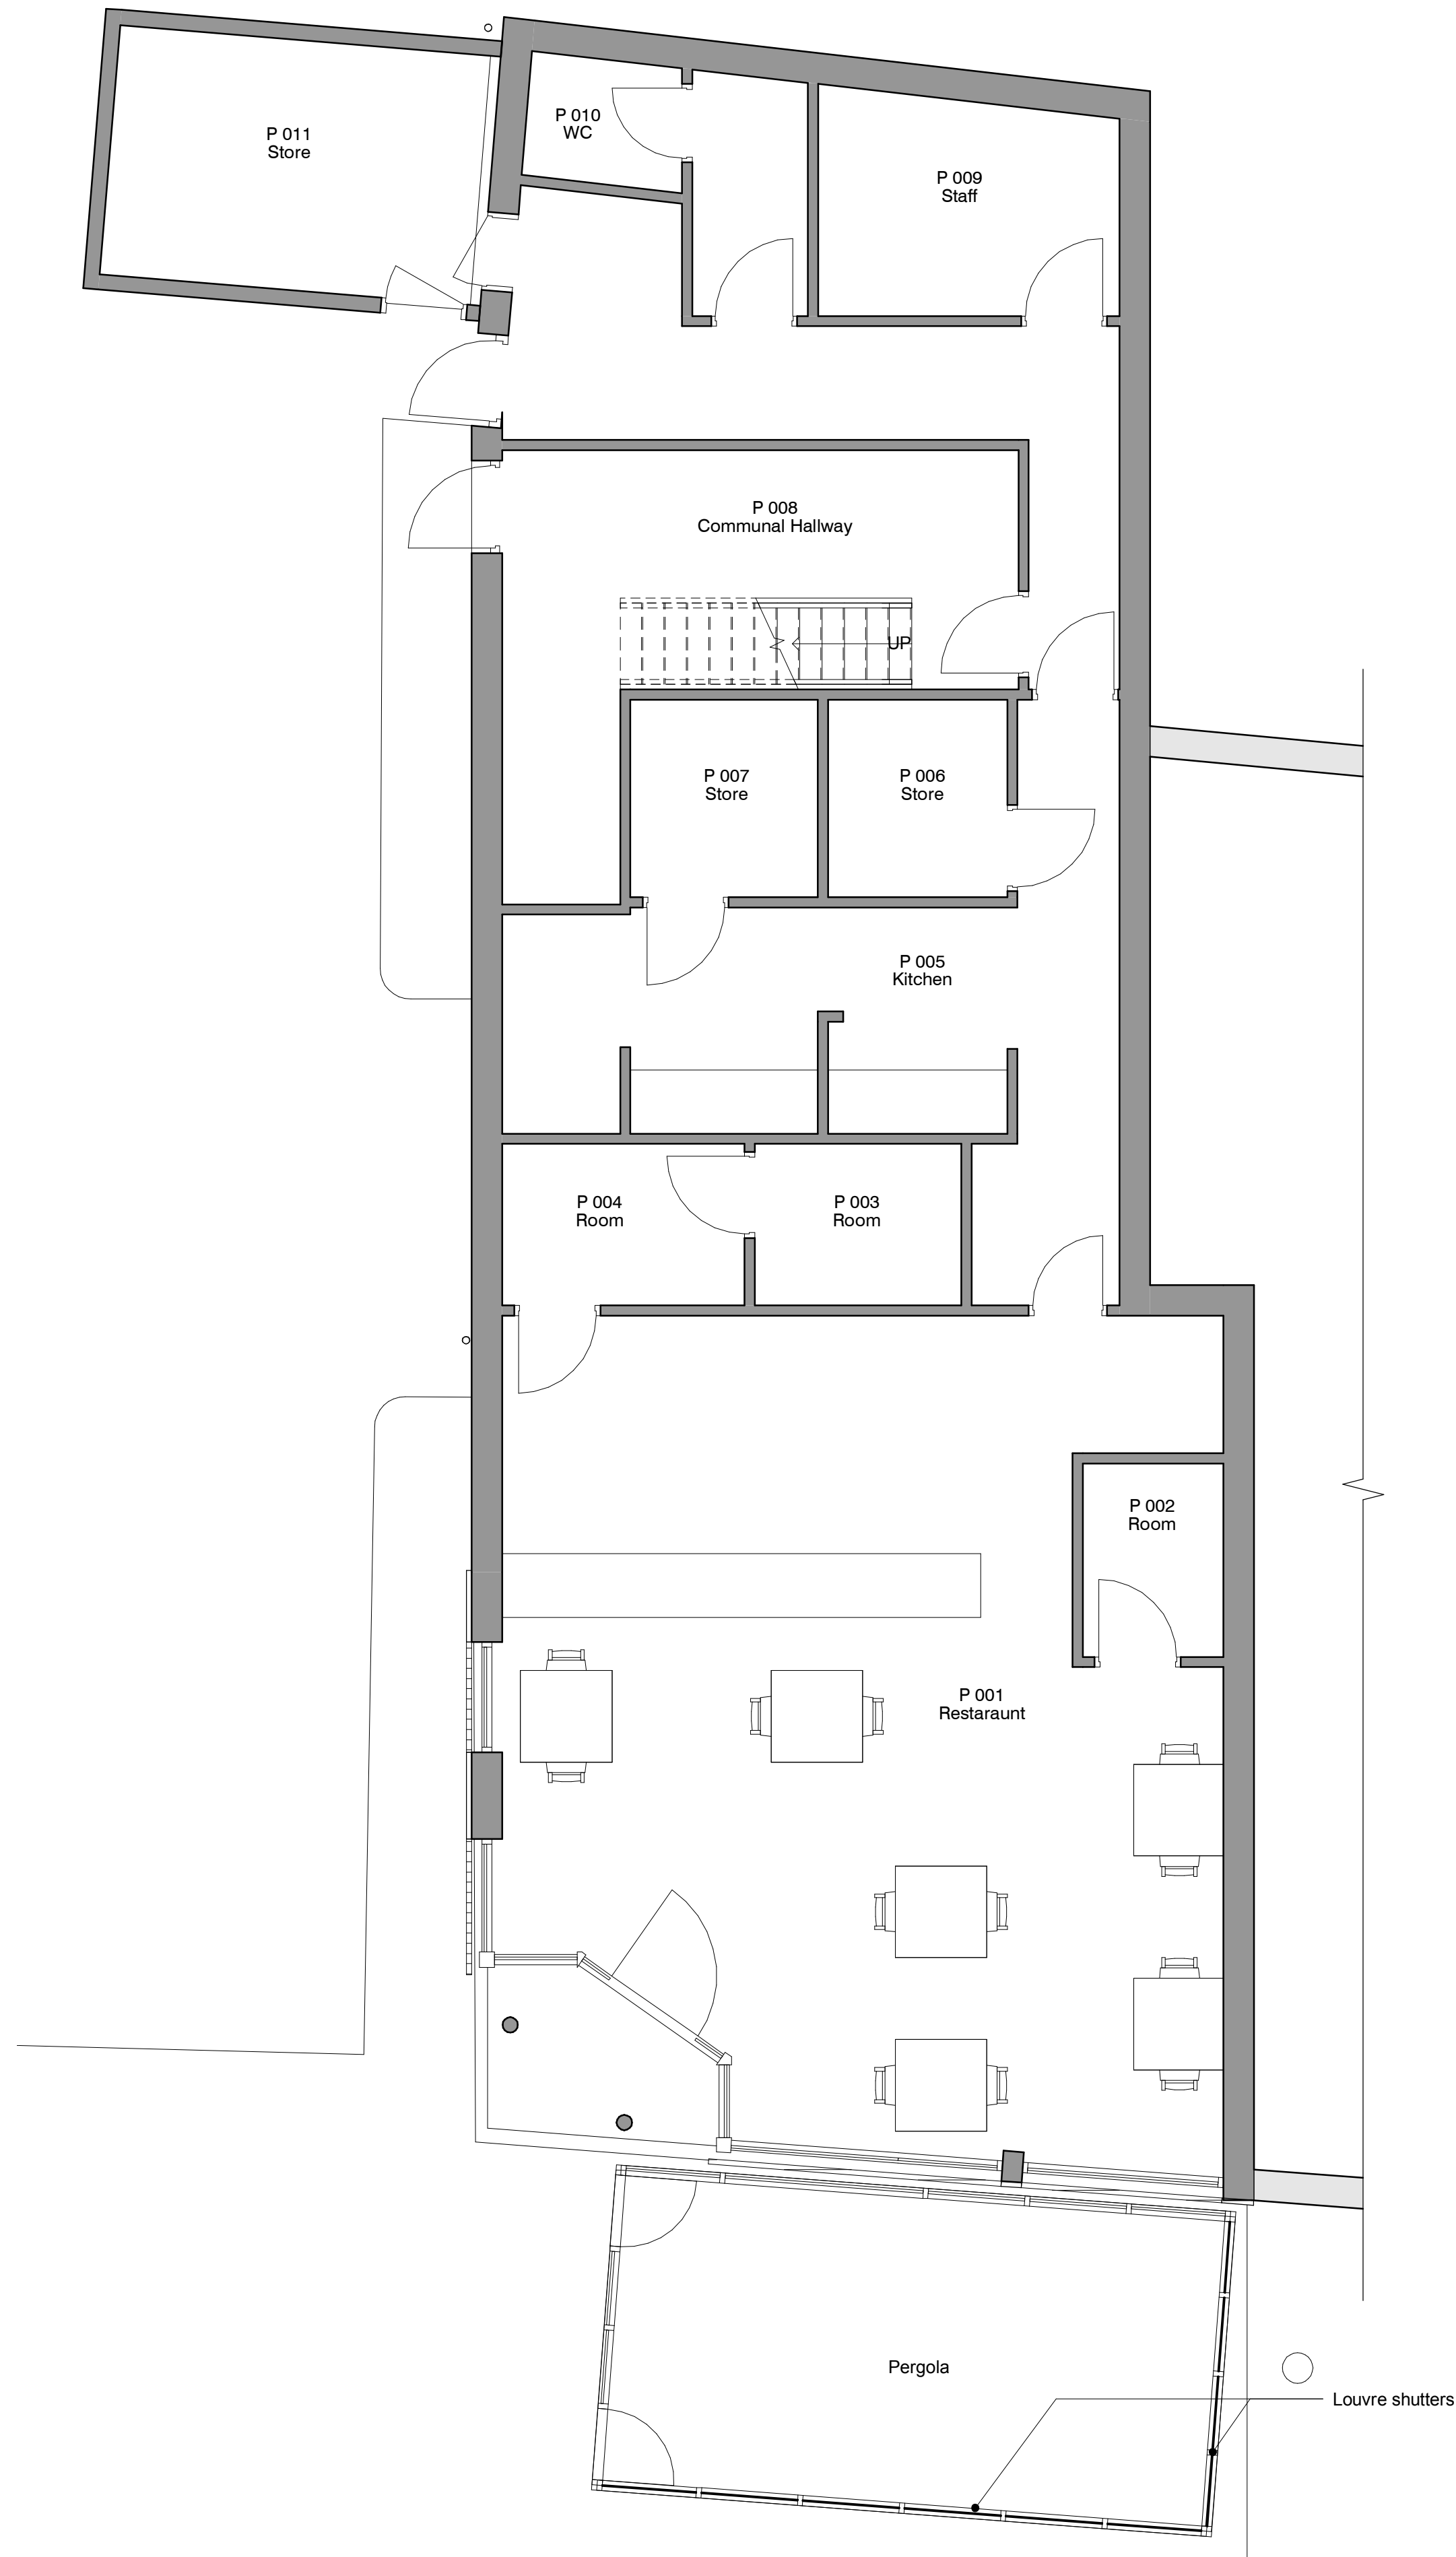


1. Level 0 - Proposed
1 : 50



2. Front - Proposed
1 : 100



3. Left Side - Proposed
1 : 100

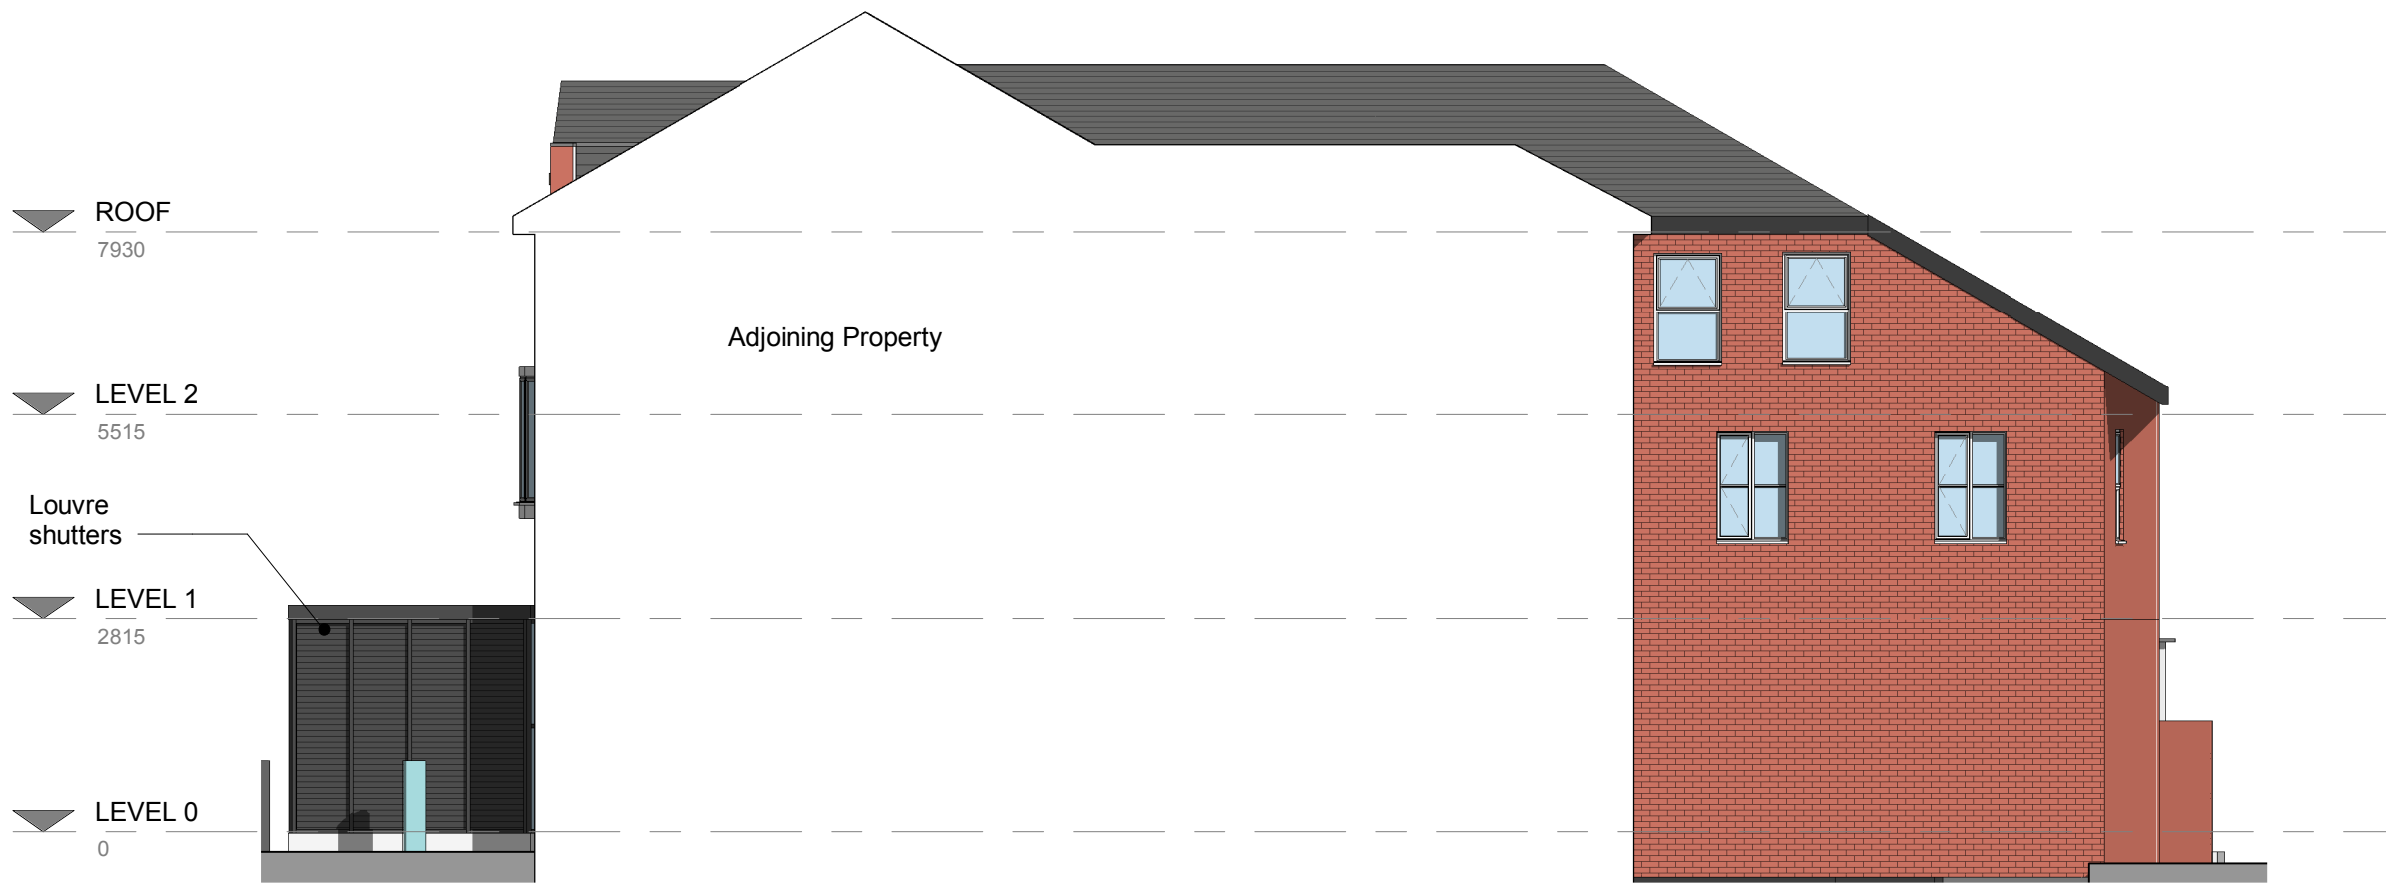

4. Right Side - Proposed
1 : 100



5. 3D View - Proposed

REV	DESCRIPTION	BY	DATE
 RADNOR ARCHITECTURE PLANNING & DESIGN office@radnorarchitecture.co.uk			
PROJECT 27 Bury New Road			
PROJECT NO.		RA25023	
CLIENT			
DATE		04 JUN 2025	
DRAWN BY		ER	
TITLE		Proposed Plans and Elevations	
SHEET NO.		REV.	
003.			
SCALE @ A1		As indicated	
NOTES ©COPYRIGHT: ALL RIGHTS RESERVED. NO PART OF THIS PUBLICATION MAY BE REPRODUCED, EITHER WHOLLY OR IN PART, WITHOUT THE WRITTEN PERMISSION OF RADNOR ARCHITECTURE. THE DESIGN, AS CONCEPT AND DETAIL, IS THE PROPERTY OF RADNOR ARCHITECTURE. THE CLIENT'S USE OF THE DESIGN IS LIMITED TO THE PROJECT AND SITE SPECIFIC. ANY REUSE OF THE DESIGN FOR OTHER PROJECTS WITHOUT THE WRITTEN PERMISSION OF RADNOR ARCHITECTURE IS STRICTLY PROHIBITED. THE CLIENT'S USE OF THE DESIGN IS LIMITED TO THE PROJECT AND SITE SPECIFIC. ANY REUSE OF THE DESIGN FOR OTHER PROJECTS WITHOUT THE WRITTEN PERMISSION OF RADNOR ARCHITECTURE IS STRICTLY PROHIBITED.			

