



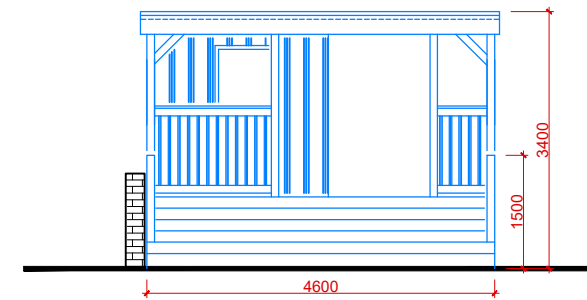

EXISTING & PROPOSED FRONT ELEVATION  
SCALE: 1/100 @A3



EXISTING & PROPOSED VIEW 2  
SCALE: 1/100 @A3

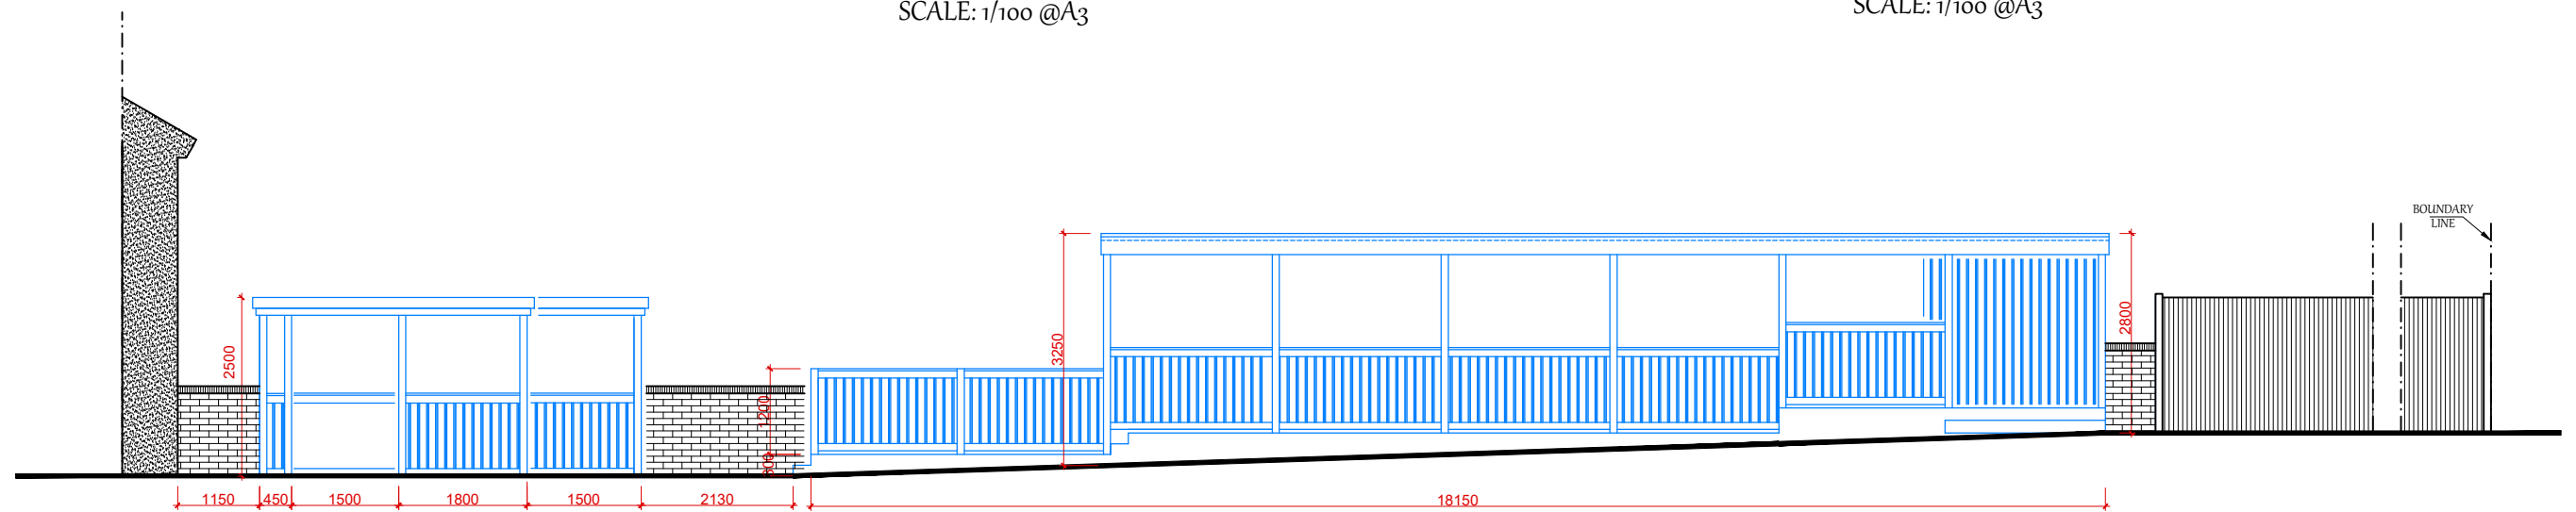

EXISTING & PROPOSED VIEW 1  
SCALE: 1/100 @A3