


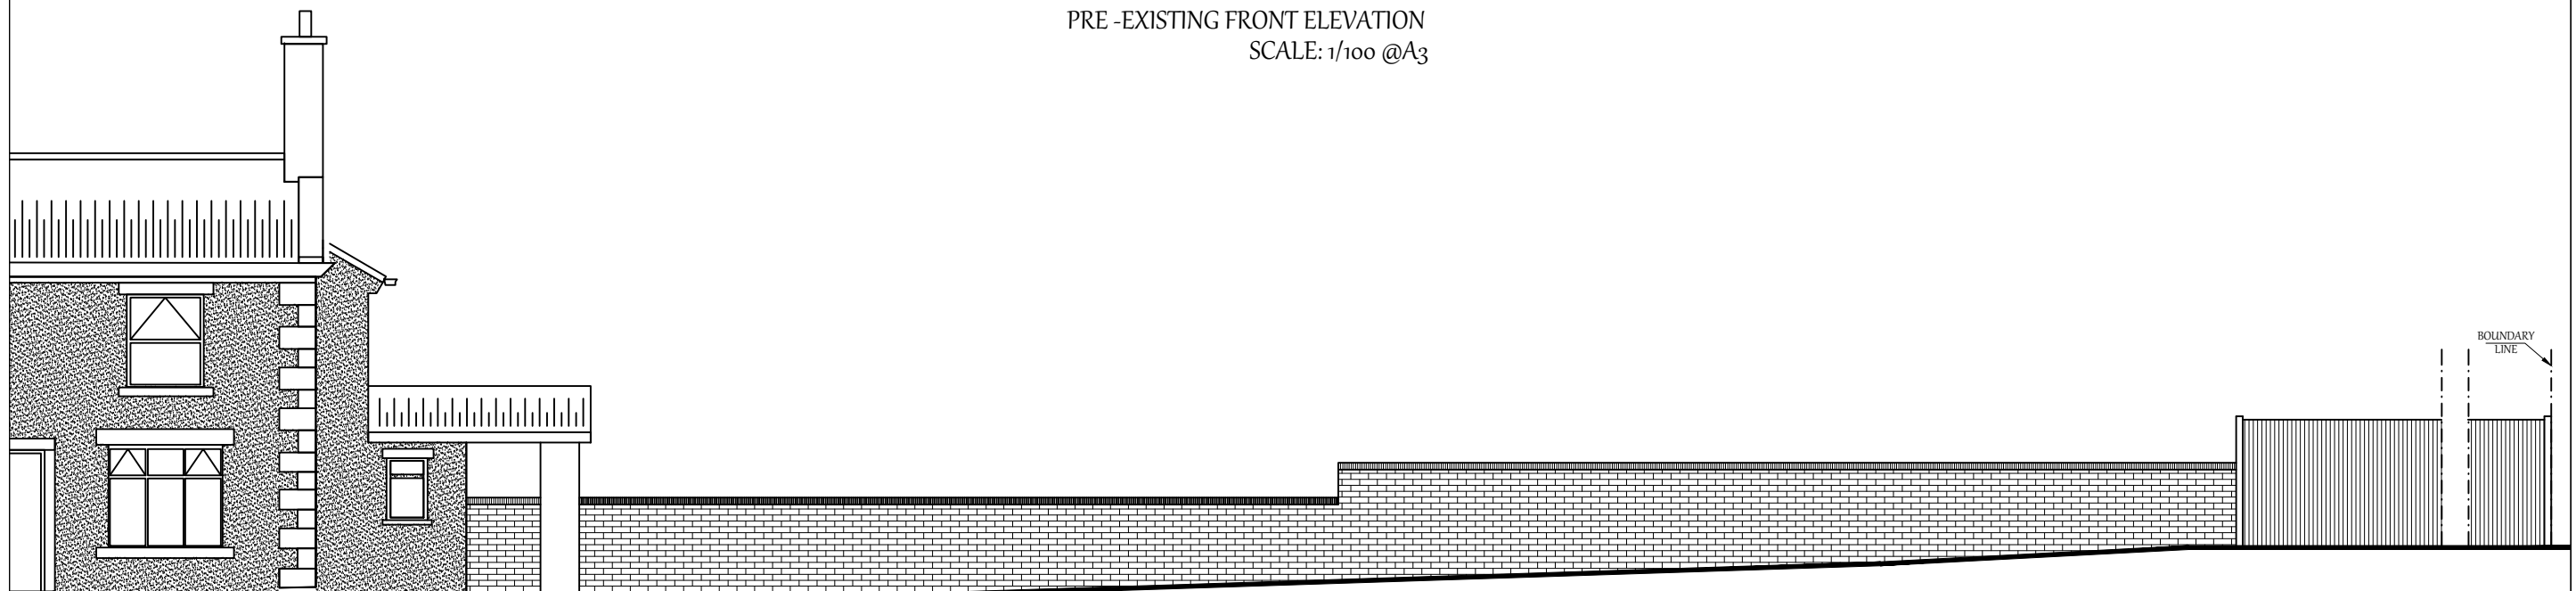

PRE -EXISTING FRONT ELEVATION
SCALE: 1/100 @A3



PRE -EXISTING SIDE ELEVATION
SCALE: 1/100 @A3