



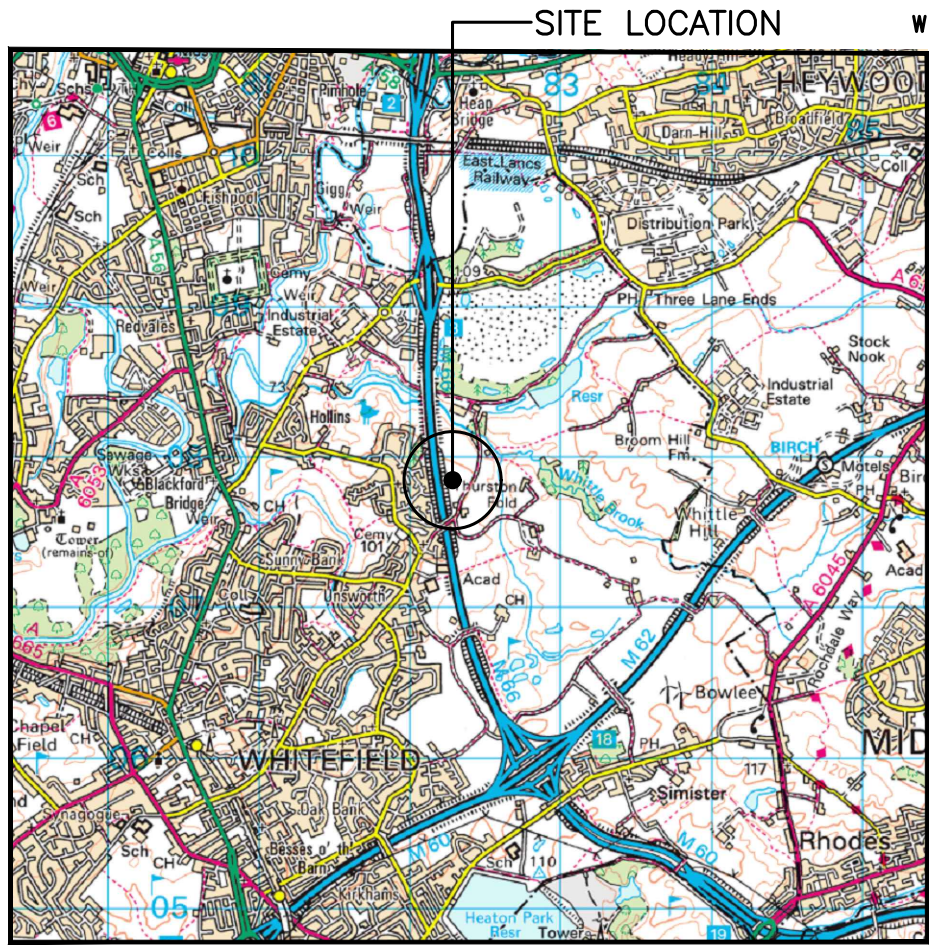


SITE LOCATION
(Scale 1:50000)


Based upon Ordnance Survey map extract
with the permission of the Controller of
His Majesty's Stationery Office.
Crown copyright.
Licence No. 100020449

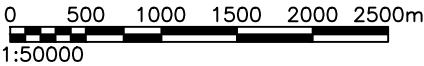

SITE PHOTOGRAPH

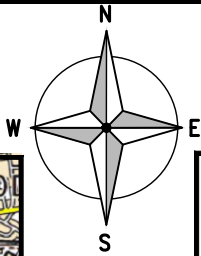


- ← = Right of Access
← = Public Access Route

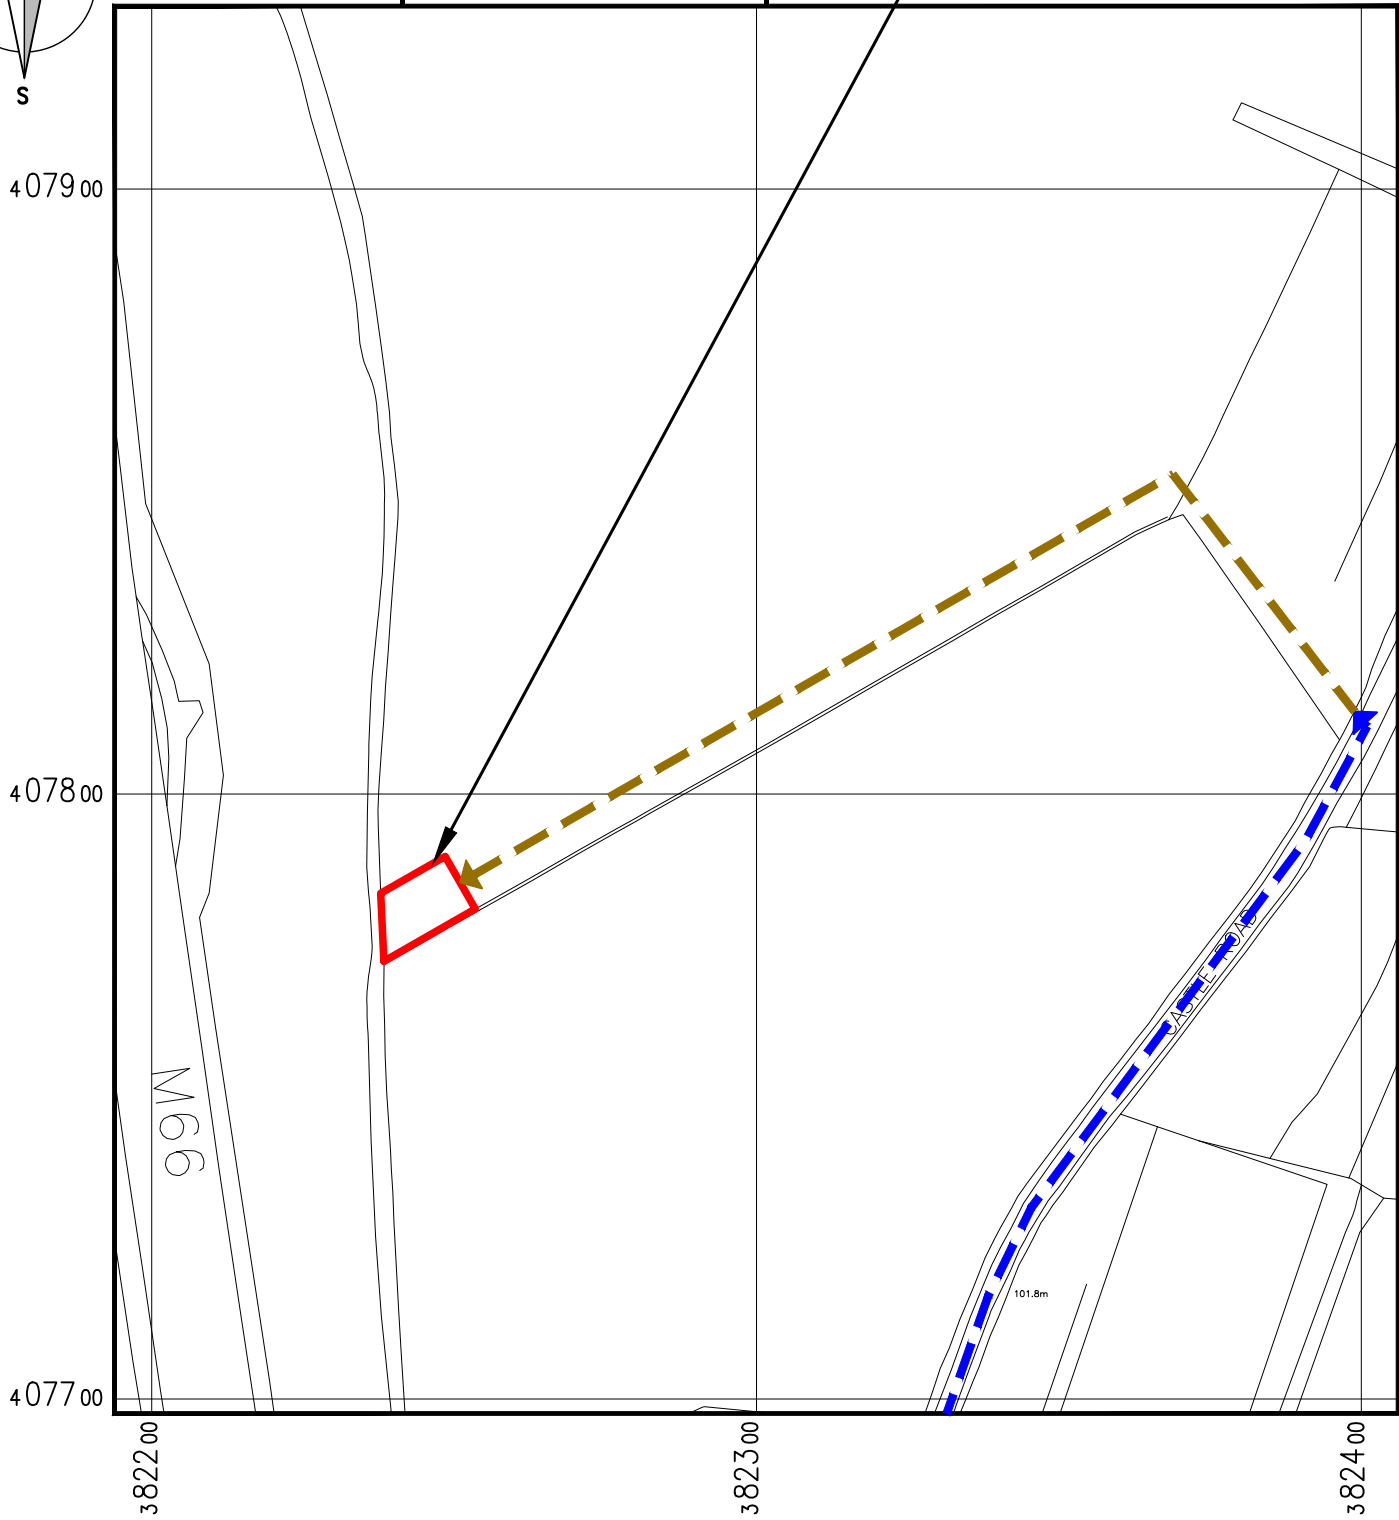

DETAILED SITE LOCATION
(Scale 1:1250)

Based upon Ordnance Survey map extract
with the permission of the Controller of
His Majesty's Stationery Office.
Crown copyright.
Licence No. 100020449

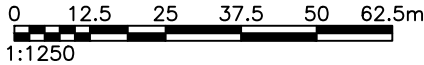

ALL DIMENSIONS ARE IN mm UNLESS NOTED OTHERWISE

N.G.R E: 382241 N: 407781

DIRECTIONS TO SITE:
HEAD NORTH-EAST ON THE M60. AT JUNCTION 17, TAKE THE A65 EXIT TO WHITFIELD/PRESTWICH. AT THE ROUNDABOUT TAKE THE 1ST EXIT ONTO BURY NEW RD/A56. TURN RIGHT MOSS LANE. CONTINUE ON MOSS LANE. THEN TURN RIGHT ONTO CASTLE ROAD. CONTINUE PAST CASTLE BROCK FARM. CONTINUE FOR APPROX 0.1 MILE THEN TURN LEFT ONTO THE FARM TRACK AND THE SITE WILL BE IN FIELD.

WHAT3WORDS LOCATION REFS:


1. VMO2 COMPOUND:
VOCAL.RESORT.WORK
2. ACCESS POINT FROM MAIN ROAD:
DATED.MILKY.RELATE

NOTES:

B	MINOR AMENDS	DC	WHP	20.03.25
A	PLANNING ISSUE	CAS	DC	12.02.25
REV	MODIFICATION	BY	CH	DATE



WHP Telecoms Ltd
Faraday Court
401 Faraday Street
Birchwood Park
Warrington WA3 6GA
Tel: 01925 424100 Fax: 01925 424101
e-mail: info@whptelecoms.com

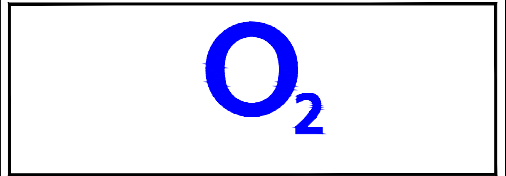

Cell Name	Opt.
CASTLE ROAD FARM GF	—

Cell ID No				
CSID	✓	VF	✓	VMO2
30870200		29089		24802
Project No.	—	N/A	—	N/A
371628		—		—

Site Address / Contact Details	
CASTLE ROAD FARM UNSWORTH BURY BL9 8QR	


Drawing Title: SITE LOCATION MAPS 1 of 2

Purpose of issue:	Dwg Rev:
PLANNING	

Drawing Number:	B
100	

Surveyed By:	Original Sheet Size:	Pack Issue:
PB	A3	

Drawn:	Date:	Checked:	Date:	B
CAS	12.02.25	DC	12.02.25	

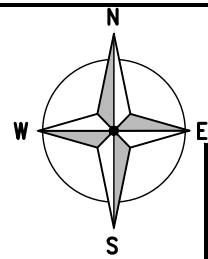

EXISTING MAST APPROX
50M TO THE NORTH

SITE LOCATION

- = Right of Access
- = Public Access Route

407900

407800

407700

M66

382200


382300

382400

DETAILED SITE LOCATION

(Scale 1:1250)

Based upon Ordnance Survey map extract
with the permission of the Controller of
His Majesty's Stationery Office.
Crown copyright.
Licence No. 100020449

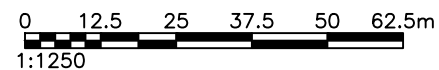

ALL DIMENSIONS ARE IN mm UNLESS NOTED OTHERWISE

N.G.R E: 382241 N: 407781

DIRECTIONS TO SITE:
HEAD NORTH-EAST ON THE M60. AT
JUNCTION 17, TAKE THE A65 EXIT TO
WHITFIELD/PRESTWICH. AT THE ROUNDABOUT
TAKE THE 1ST EXIT ONTO BURY NEW
RD/A56. TURN RIGHT MOSS LANE. CONTINUE
ON MOSS LANE. THEN TURN RIGHT ONTO
CASTLE ROAD. CONTINUE PAST CASTLE
BROCOK FARM. CONTINUE FOR APPROX 0.1
MILE THEN TURN LEFT ONTO THE FARM
TRACK AND THE SITE WILL BE IN FIELD.


WHAT3WORDS LOCATION REFS:

1. VMO2 COMPOUND:
VOCAL.RESORT.WORK
2. ACCESS POINT FROM MAIN ROAD:
DATED.MILKY.RELATE

NOTES:

B	MINOR AMENDS	DC	WHP	20.03.25
A	PLANNING ISSUE	CAS	DC	12.02.25
REV	MODIFICATION	BY	CH	DATE

WHP Telecoms Ltd
Faraday Court
401 Faraday Street
Birchwood Park
Warrington WA3 6GA
Tel: 01925 424100 Fax: 01925 424101
e-mail: info@whptelecoms.com

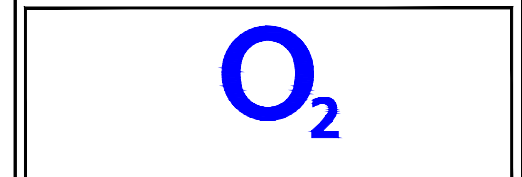

Cell Name	Opt.
CASTLE ROAD FARM GF	—

Cell ID No				
CSID	✓	VF	✓	VMO2
30870200		29089		24802
Project No.	—	N/A	—	N/A
371628		—		—

Site Address / Contact Details	
CASTLE ROAD FARM UNSWORTH BURY BL9 8QR	

Drawing Title:
SITE LOCATION MAPS 2 of 2

Purpose of issue:	Dwg Rev:
PLANNING	

Drawing Number:	B
100A	

Surveyed By:	Original Sheet Size:	Pack Issue:
PB	A3	

Drawn:	Date:	Checked:	Date:	B
CAS	12.02.25	DC	12.02.25	