


Contractors are to check all levels & dimensions on site prior to site works commencing & report discrepancies to the Designers.


DO NOT SCALE FROM THIS DRAWING

PLANNING

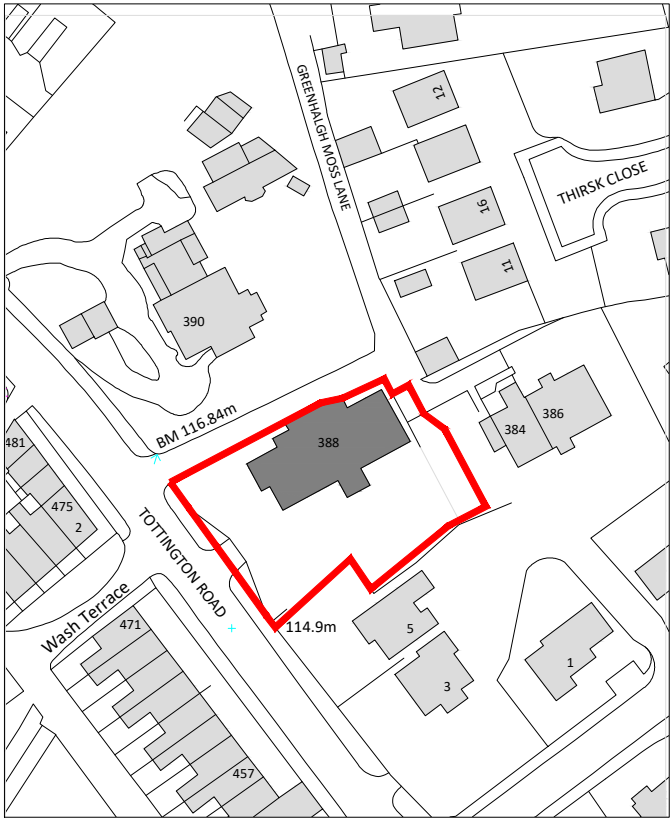

Site Location Plan

Scale 1:1250 @ A4

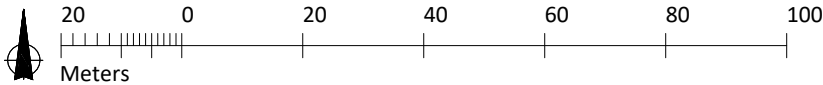

NOTES:-

Site area denoted with red line equates to:-

1,147.5m² / 0.11475 Hectares / 0.28355 Acres

A	Planning issue.	CM	TR	13.12.2
Rev	Description	By	Chk	Date
Project:	Moorfield 388 Tottington Road, Bury, BL8 1TU			
Title:	Site Location Plan			
Client:	Shaheen Developments			
Drawn By:	TR	Checked By:	MH	Checker on 29/11/23
Original Size:	A4	Project Number:	22130	
Drawing Number:	SI-XX-DR-A-1000			REV A

