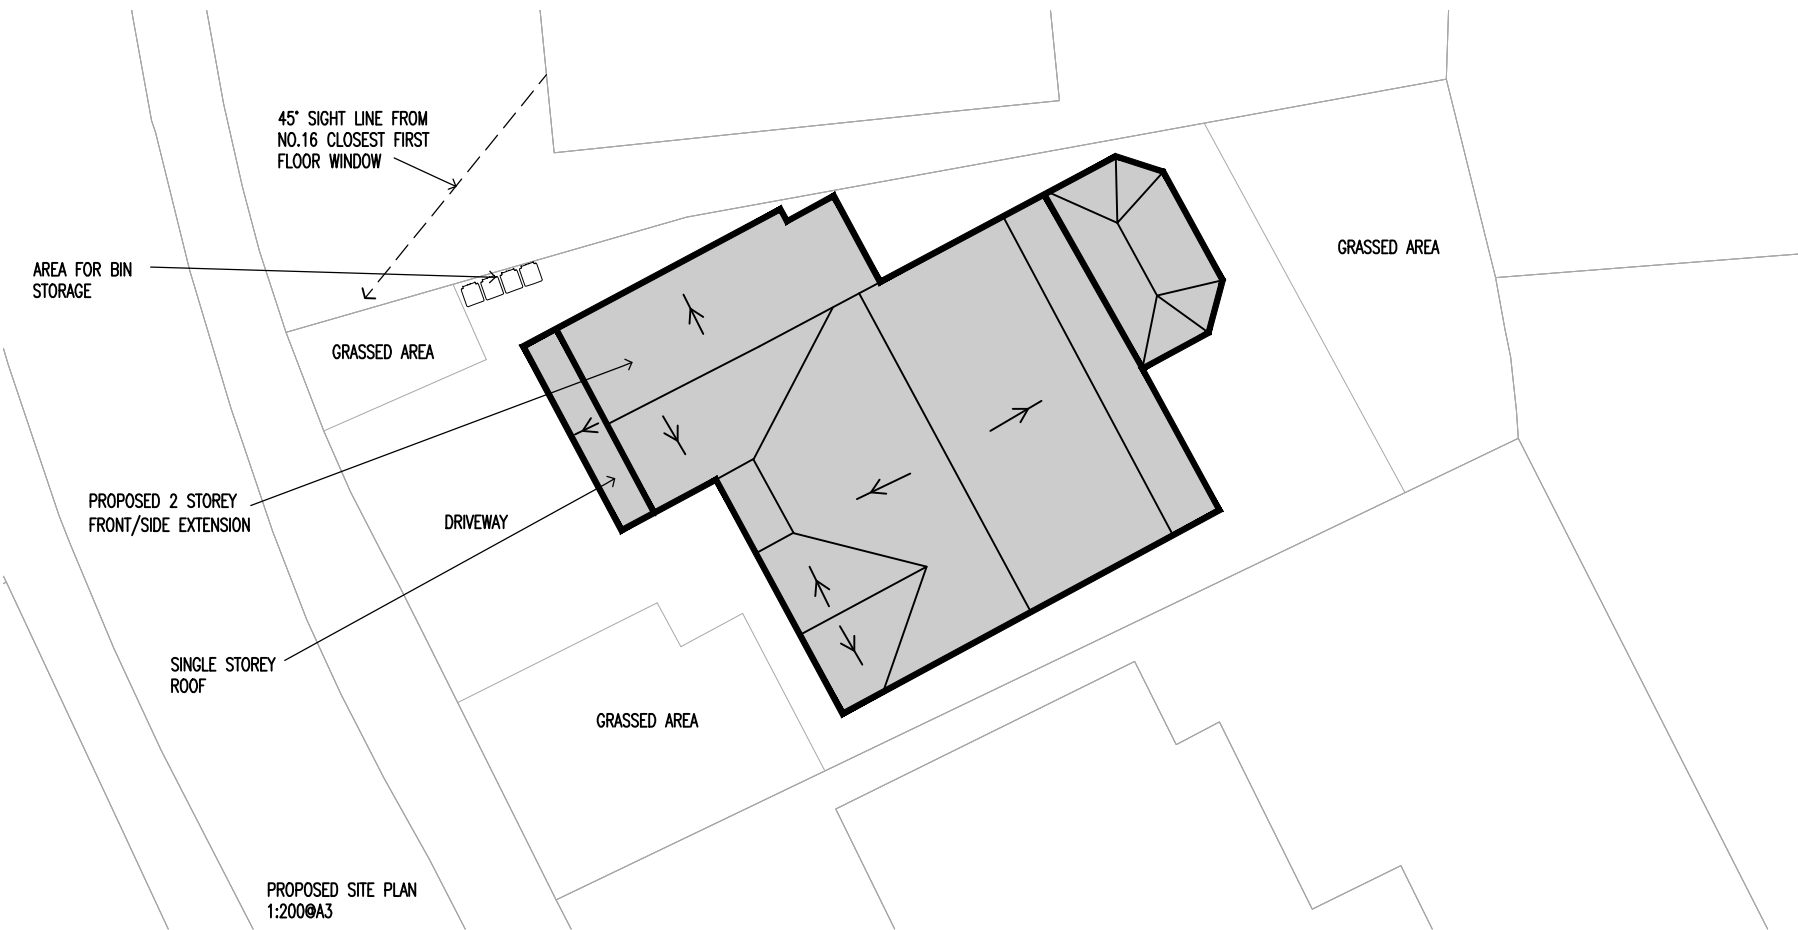
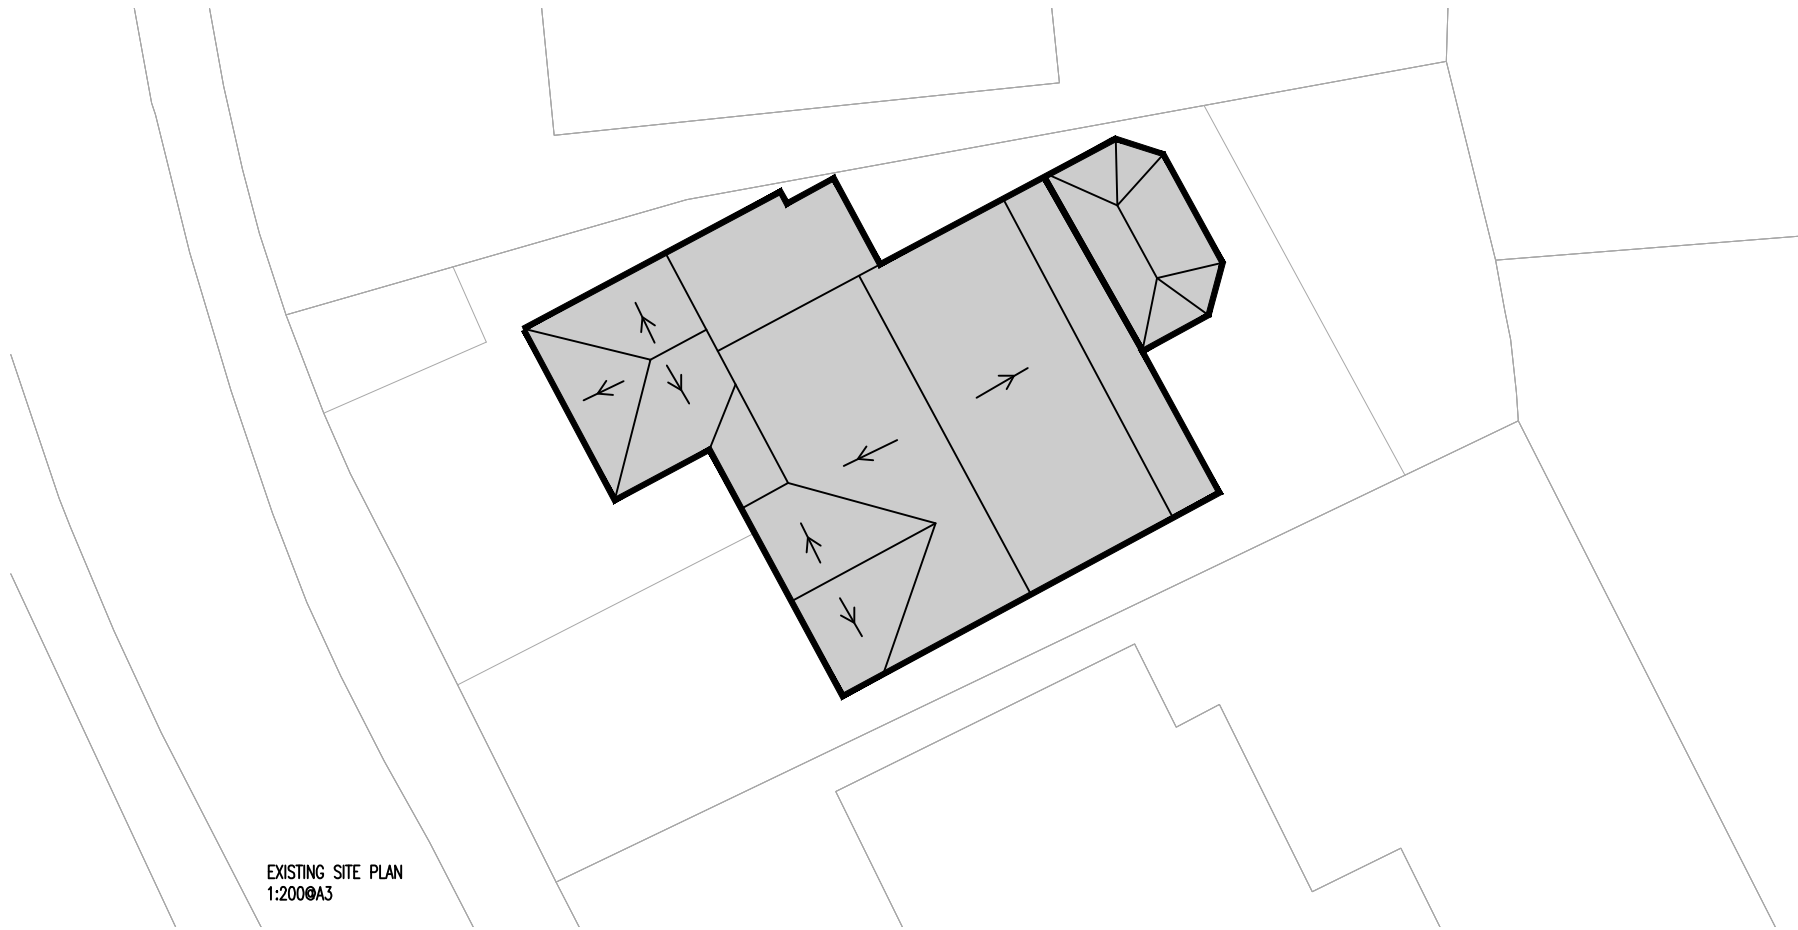


P1	Amendments after planning comments	17.03.22	MG
Rev	Amendments	Date	Ints
Mark Gordon Design + Associates			
Project			
14 FAIRHAVEN AVENUE WHITEFIELD, M45 7QG			
Drawing Title			
SITE LOCATION PLAN			
Drawn	TW	Checked	—
Date	NOV 2021	Scale	A3 1 : 100
Drawing No.	14FA/200/PL	Rev.	P1