



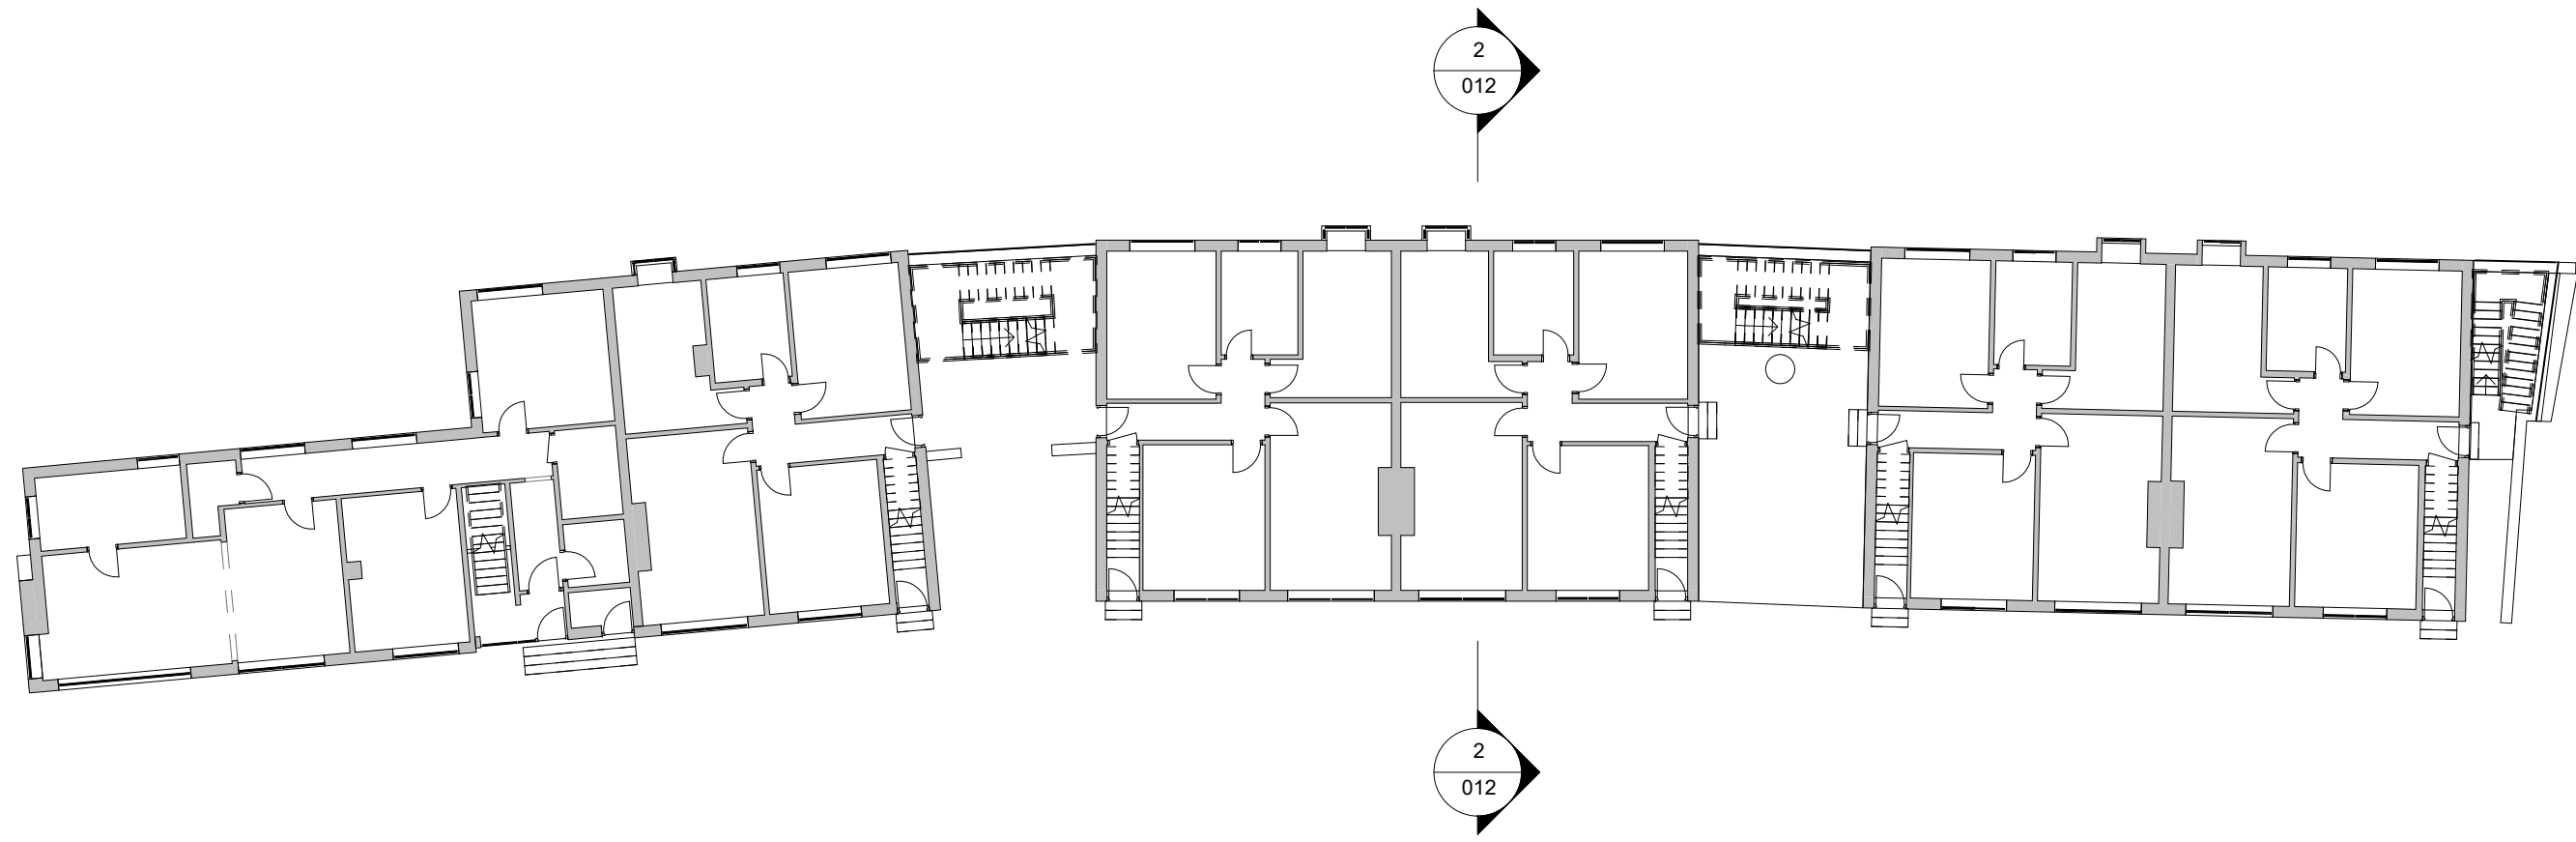

1 Level 0 - Section
1 : 200

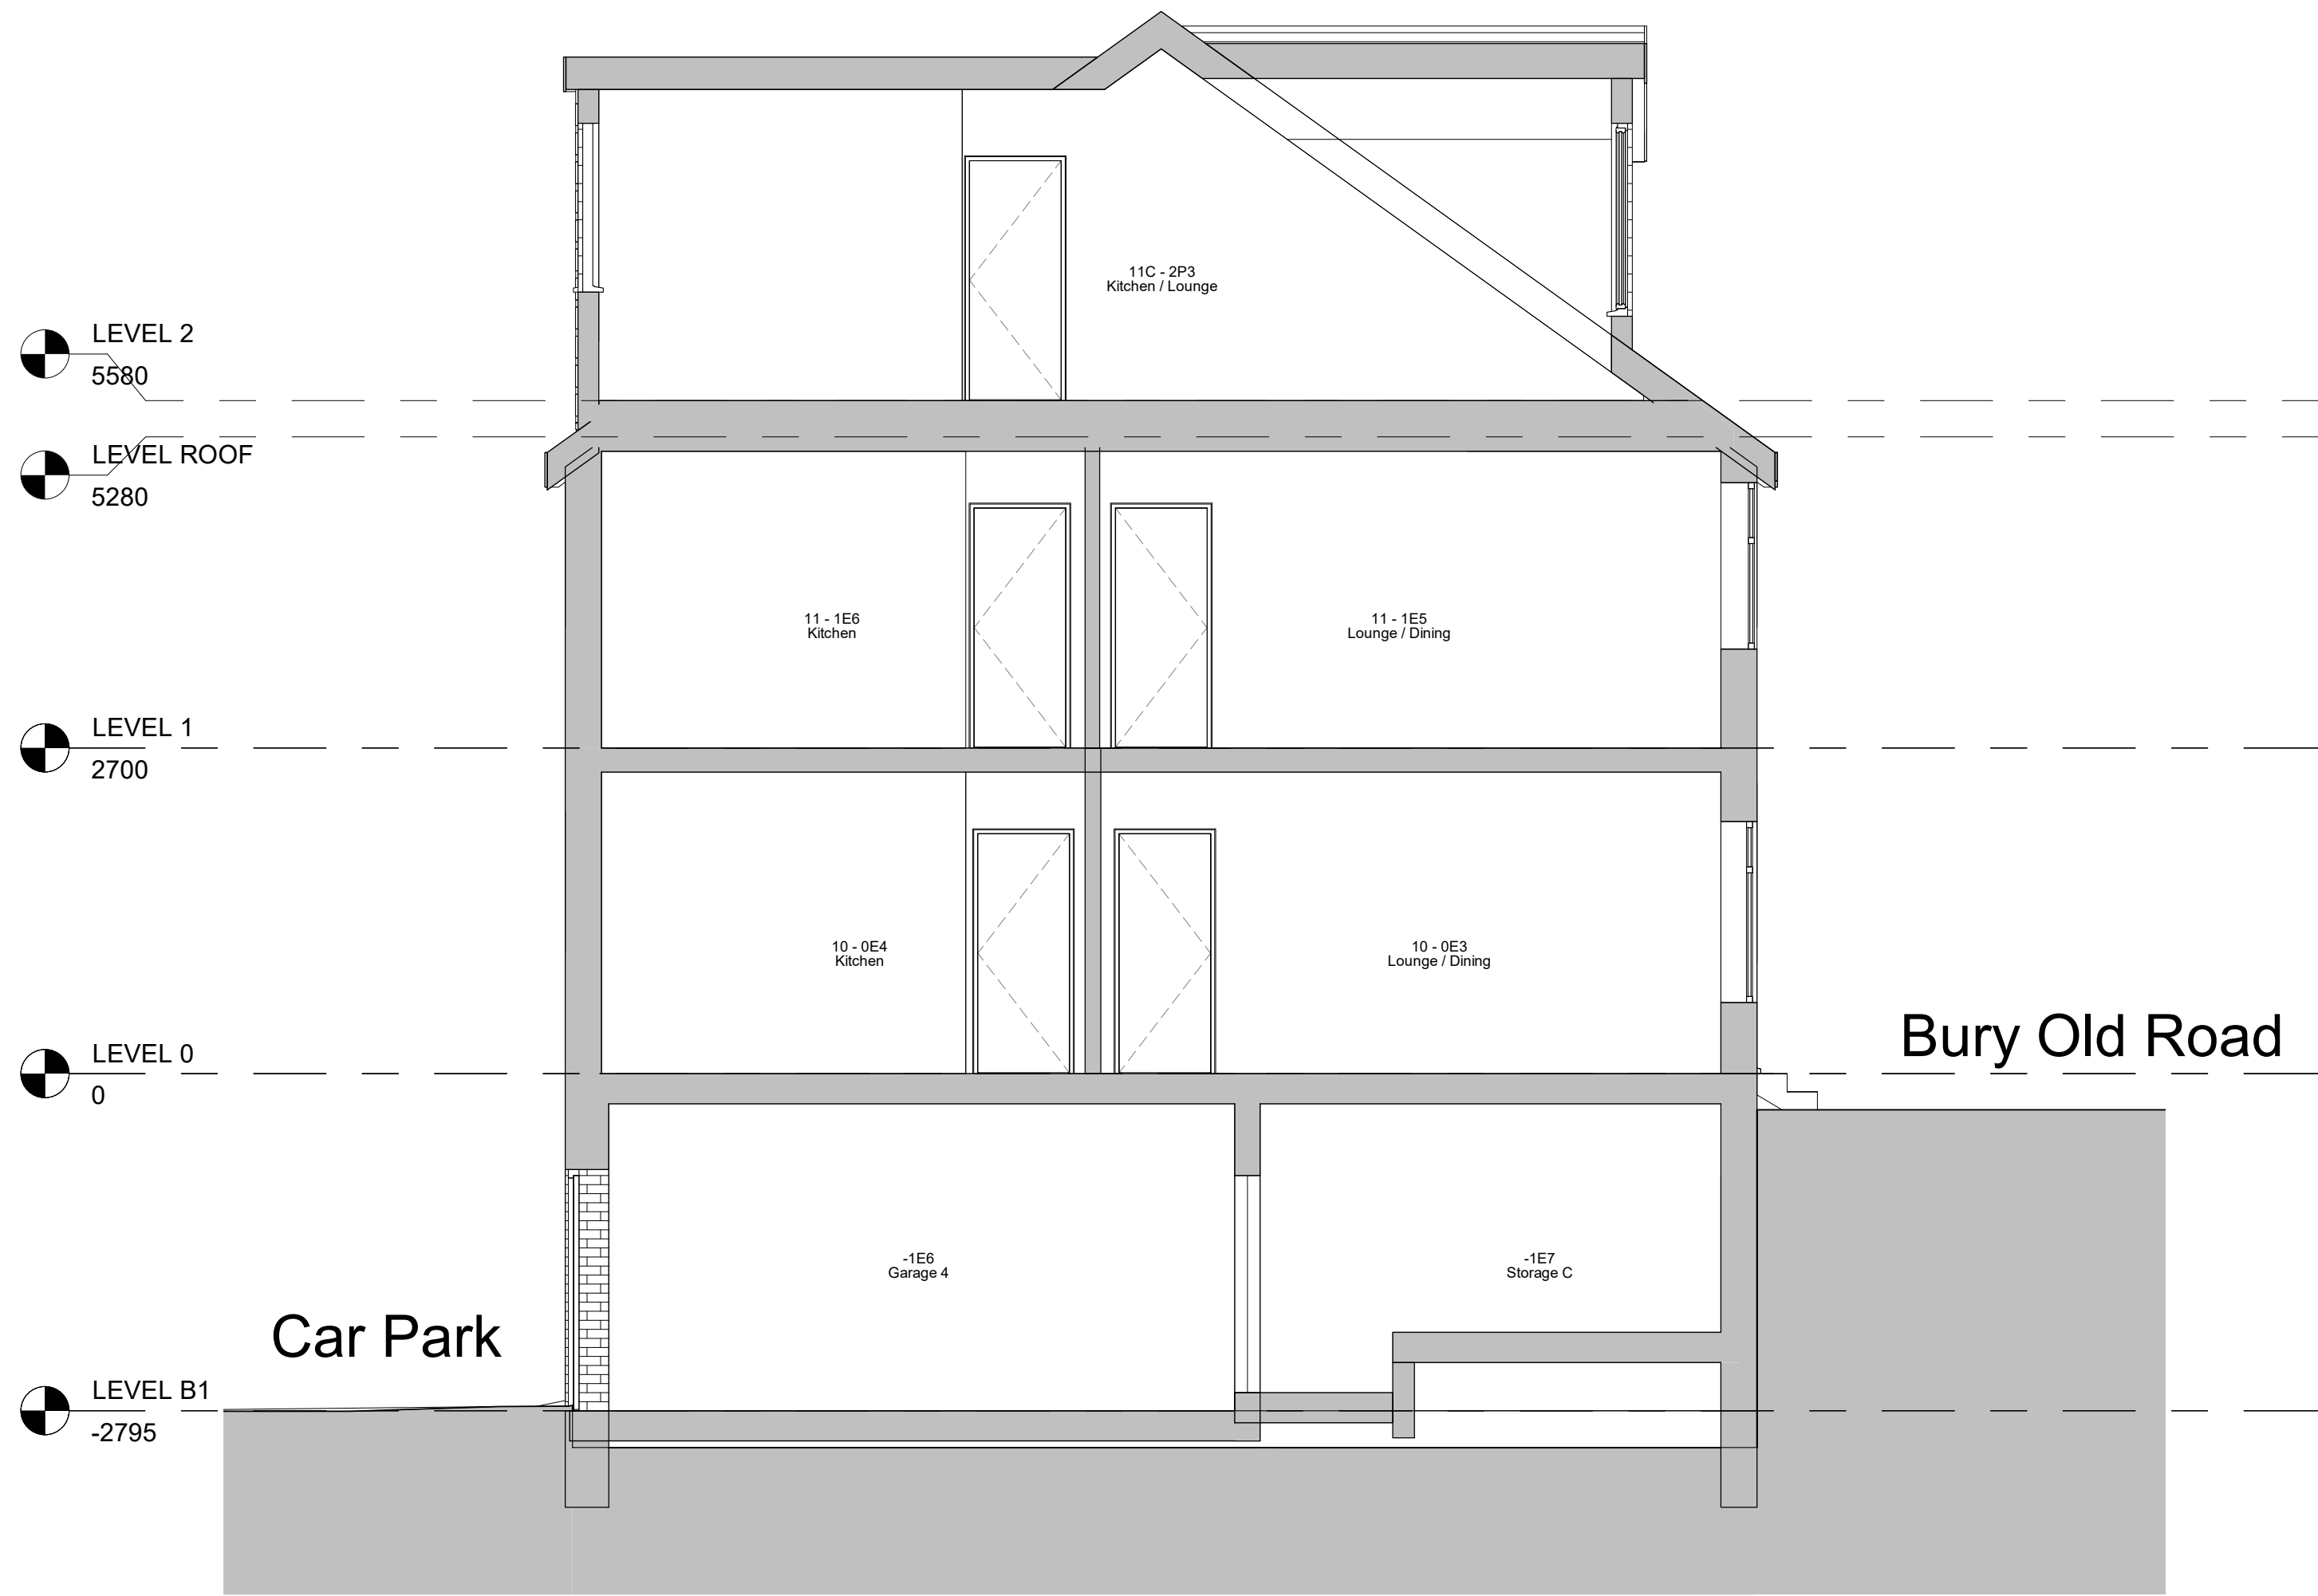

2 Section 1
1 : 50

No. Description Date

PROJECT
Singleton Court, Bury Old Road

TITLE
Building Section

CLIENT
Care of EPML

STATUS
Planning

DRAWN BY	DATE	SCALE (@ A1)
SG	09/10/20	As indicated

PROJECT NUMBER	DRAWING NUMBER	REV
GGs20007.1	012	

GOLD SKETCH
S T U D I O S
www.goldsketch.co.uk info@goldsketch.co.uk 0161 792 9595

NOTES
© COPYRIGHT - ALL RIGHTS RESERVED.
THIS DRAWING MUST NOT BE REPRODUCED WITHOUT WRITTEN CONSENT.
DRAWING TO BE USED FOR THE STATUS INDICATED ONLY.
ALL DIMENSIONS AND SETTING OUT SHALL BE IN ACCORDANCE WITH THE CONSTRUCTION OF THE BUILDING.
