




THE BUILDER MUST CHECK THE SITE AND THE APPROVED DRAWINGS BEFORE COMMENCING THE WORKS AND MUST TAKE ANY WORKING MEASUREMENTS AS NECESSARY. ANY DISCREPANCY IN THE DRAWING MUST BE REPORTED TO THE CLIENT .

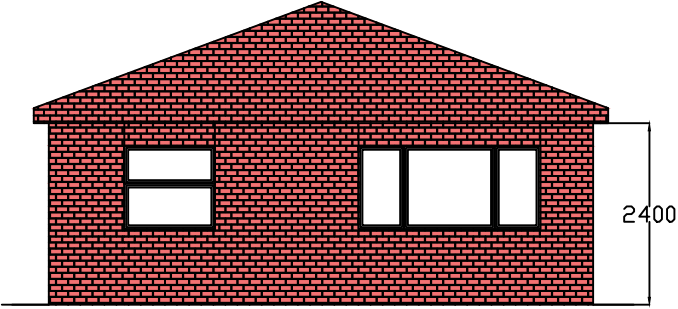


Elevation From Albert Avenue

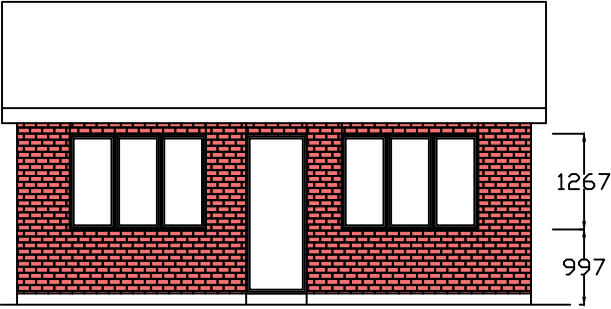


Elevation A

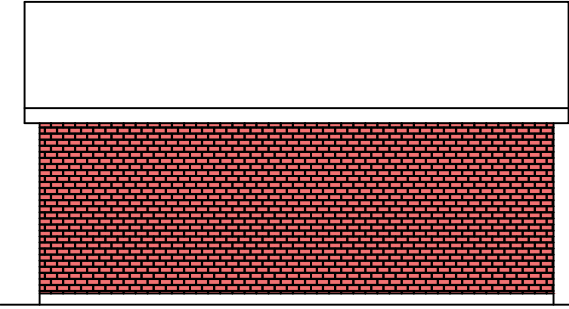

Elevation C

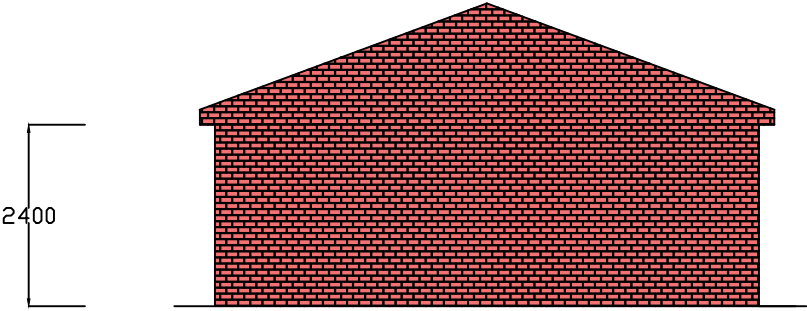

Elevation B

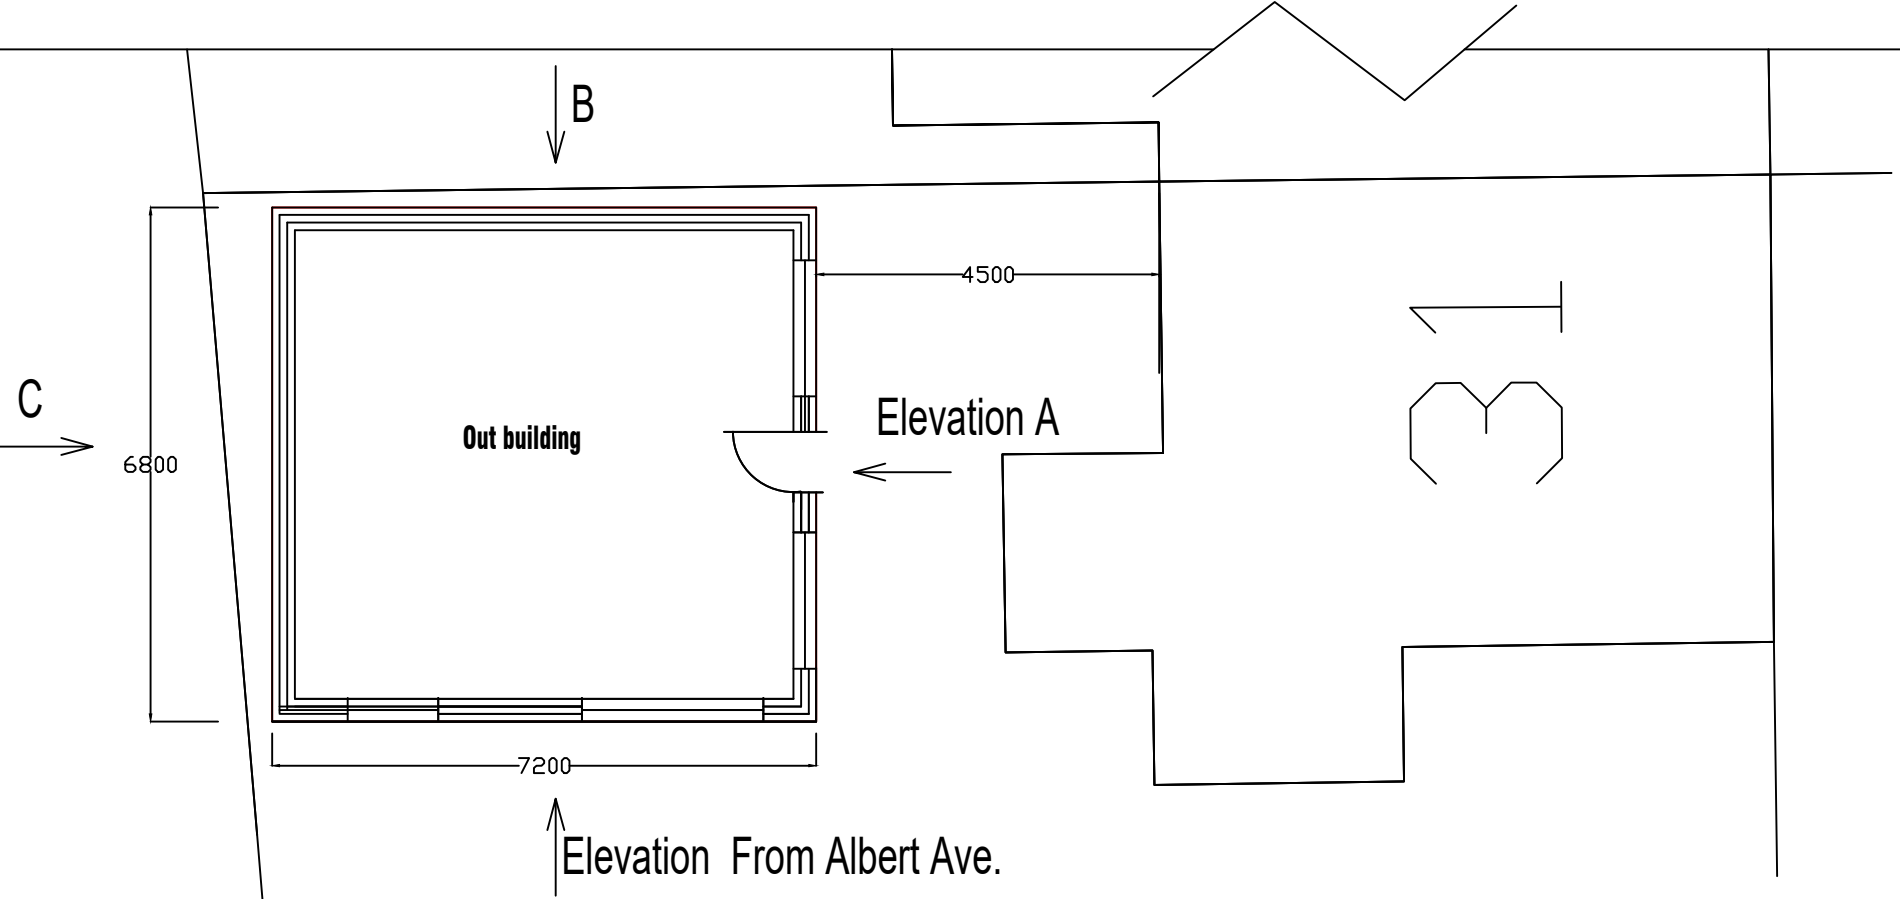

Date	Rev	Description	
30.5.23	B	Planning	
08.6.23	C	Planning	
H S H Engineering Design Services Ltd 428 Cheetham Hill Road Cheetham Manchester M8 9LE. UK 0161 7956385, 07940197 333			
project title	Proposed construction of an outbuilding at the rear of the property.		
client	Mr Mohammed Rizwan & Mohammed Ansar		
dwg. title	Proposed Plan & Elevations		
dwg.no.	sheet no.	scale.	job no.
03C		1:100 • A3	
31 Bury Old Road M25 0EY			
drawn by.	checked by.	approved by.	date
TZ			June 2019