


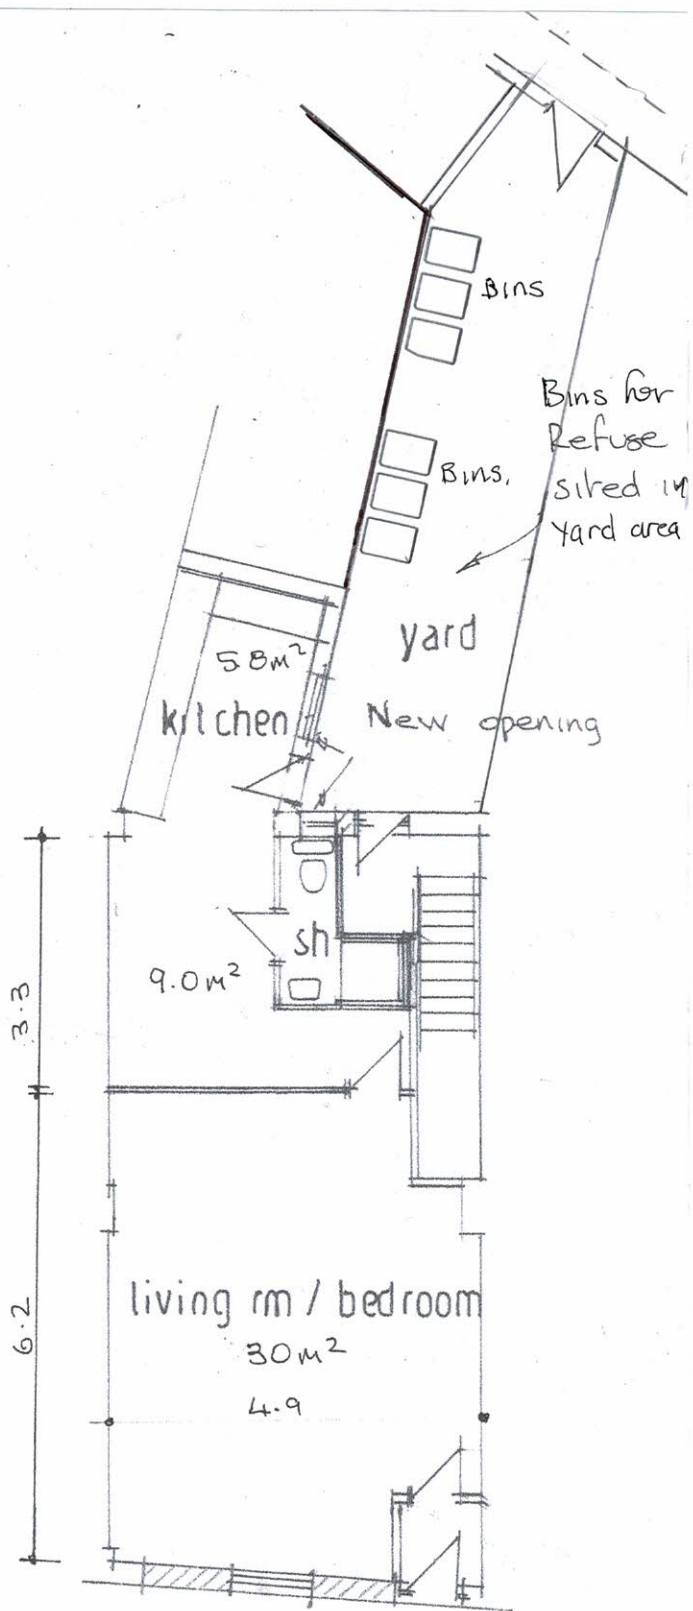

proposed ground floor

Scale 1:100

**PROPOSED CHANGE OF USE OF
No 29 BOLTON ROAD, BURY. BL8
2AB.**