





1. Street Scene - Existing
1 : 100



2. Street Scene - Proposed
1 : 100

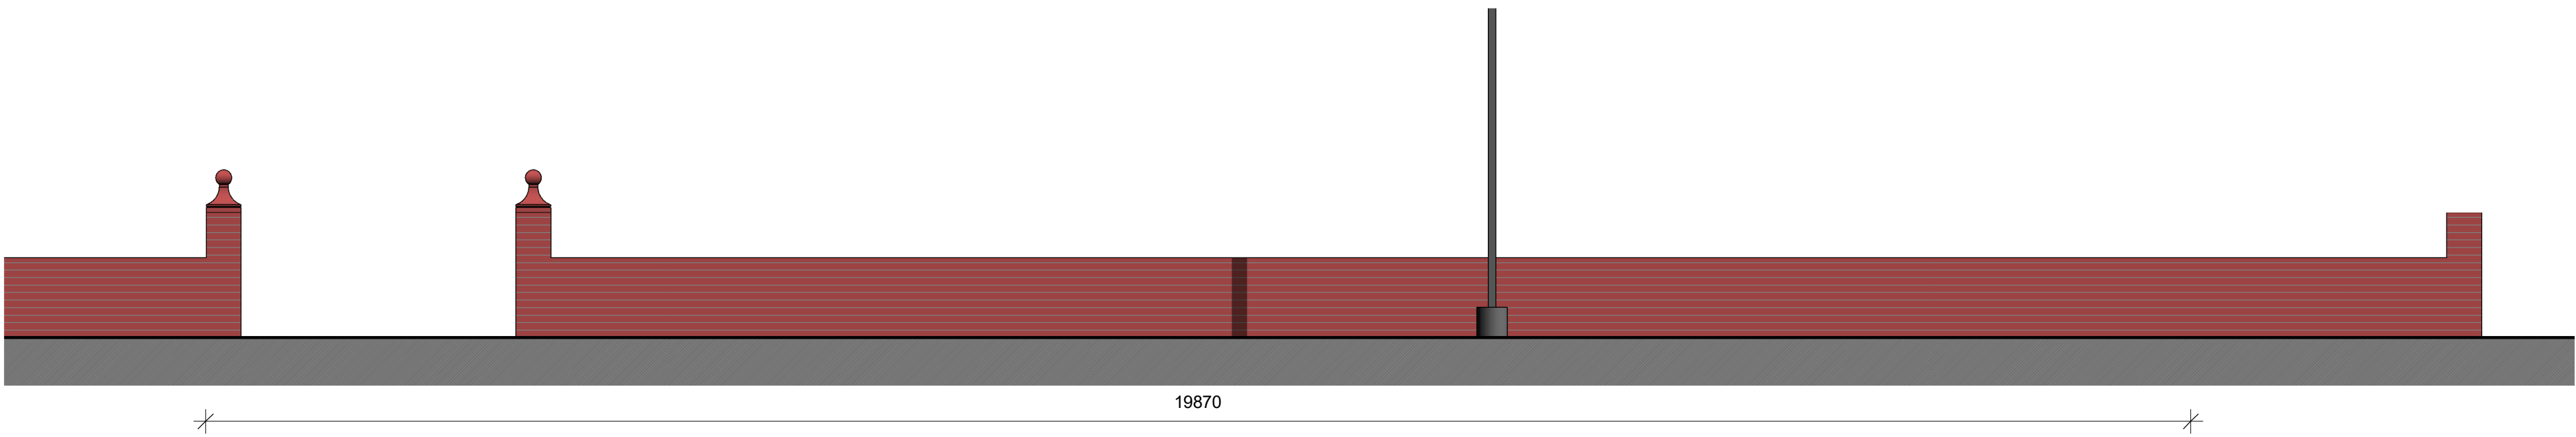

3. Street Scene - Boundary Treatment Existing
1 : 50

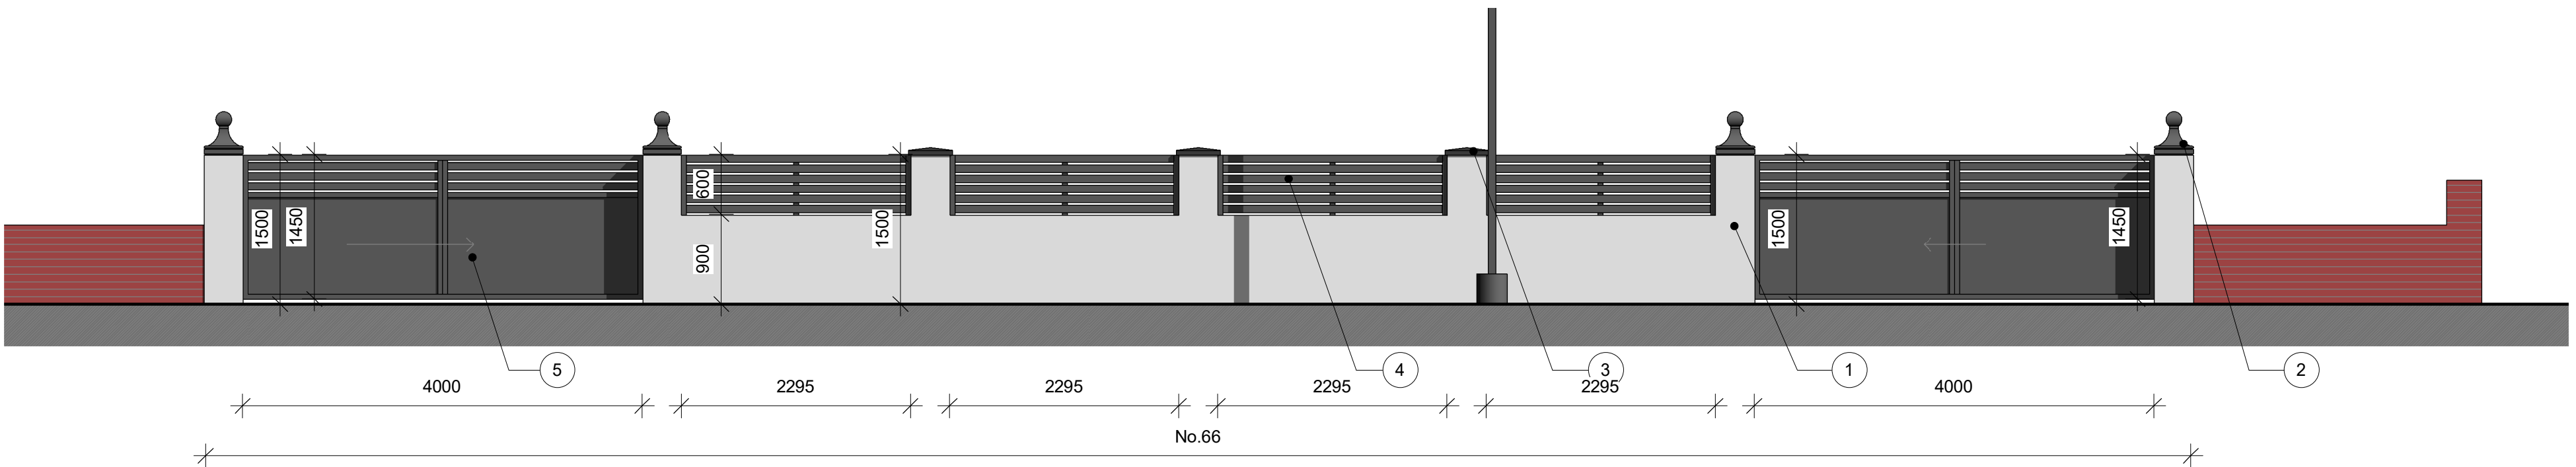

4. Street Scene - Boundary Treatment Proposed
1 : 50



Electric sliding gate.

Note Block - Elevations - GA

- 1 New boundary wall in white render.
- 2 Decorative pier cap similar to the existing style in anthracite grey (RAL 7016).
- 3 Stone pier cap in anthracite grey (RAL 7016).
- 4 Aluminium bars in anthracite grey (RAL 7016).
- 5 Electric sliding aluminium gate in anthracite grey (RAL 7016).

0.5 0 0.5 1 1.5 2 2.5
SCALE 1:50
m

1 0 1 2 3 4 5
SCALE 1:100
m

PROJECT	66 Radcliffe New Road	SCALE & A1	As indicated	DATE	15 May 2023	DRAWN BY	ET
CLIENT	Bradley White	STATUS	PLANNING	PROJECT NO.	DA23013.	004.	2
TITLE	Street Scene Elevations - Existing and Proposed	NOTES	THIS DRAWING MUST NOT BE REPRODUCED WITHOUT WRITTEN CONSENT OF DEBTAL ARCHITECTURE. ALL DIMENSIONS AND MATERIALS SHALL BE CHECKED AND CONFIRMED BY THE ARCHITECT BEFORE CONSTRUCTION. ALL DIMENSIONS SHALL BE IN ACCORDANCE WITH THE CURRENT STATUTORY REGULATION, RELEVANT CODES OF PRACTICE AND PREVIOUS AGREEMENTS. ALL DIMENSIONS ON THIS DRAWING ARE IN MILLIMETRES UNLESS OTHERWISE STATED.				