



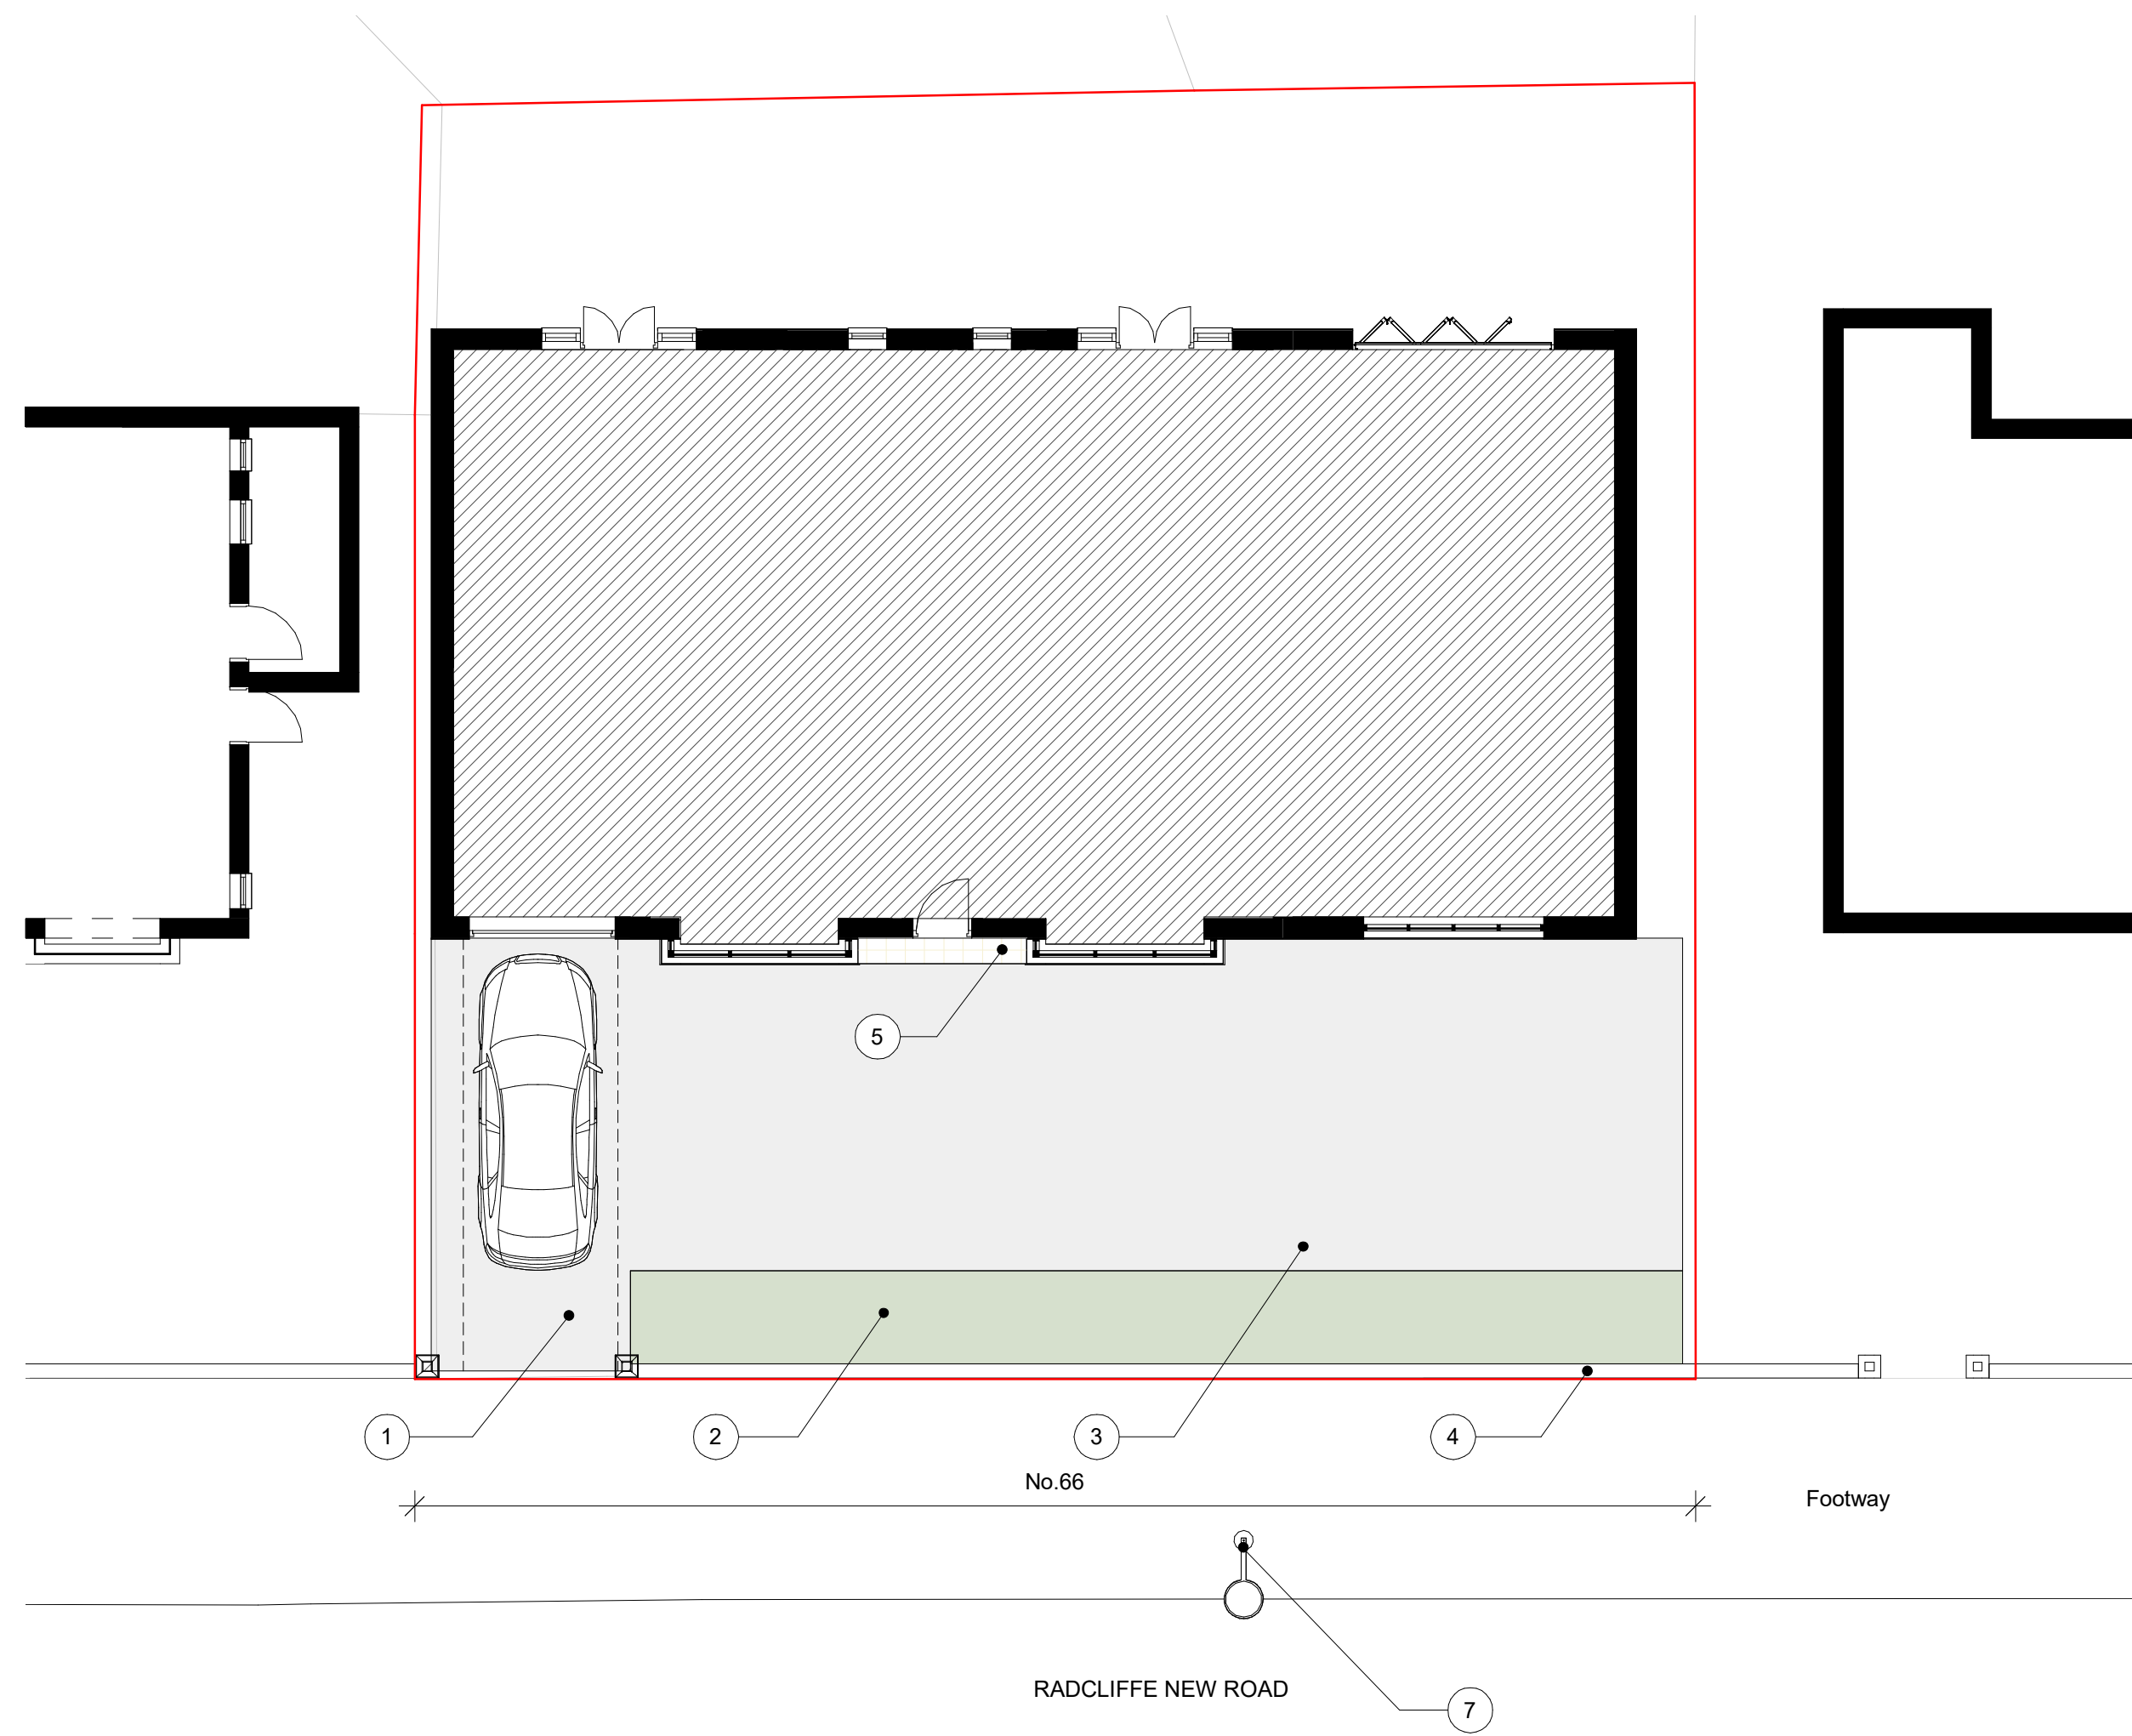


1. Level 0 - Landscaping - Existing
1 : 100

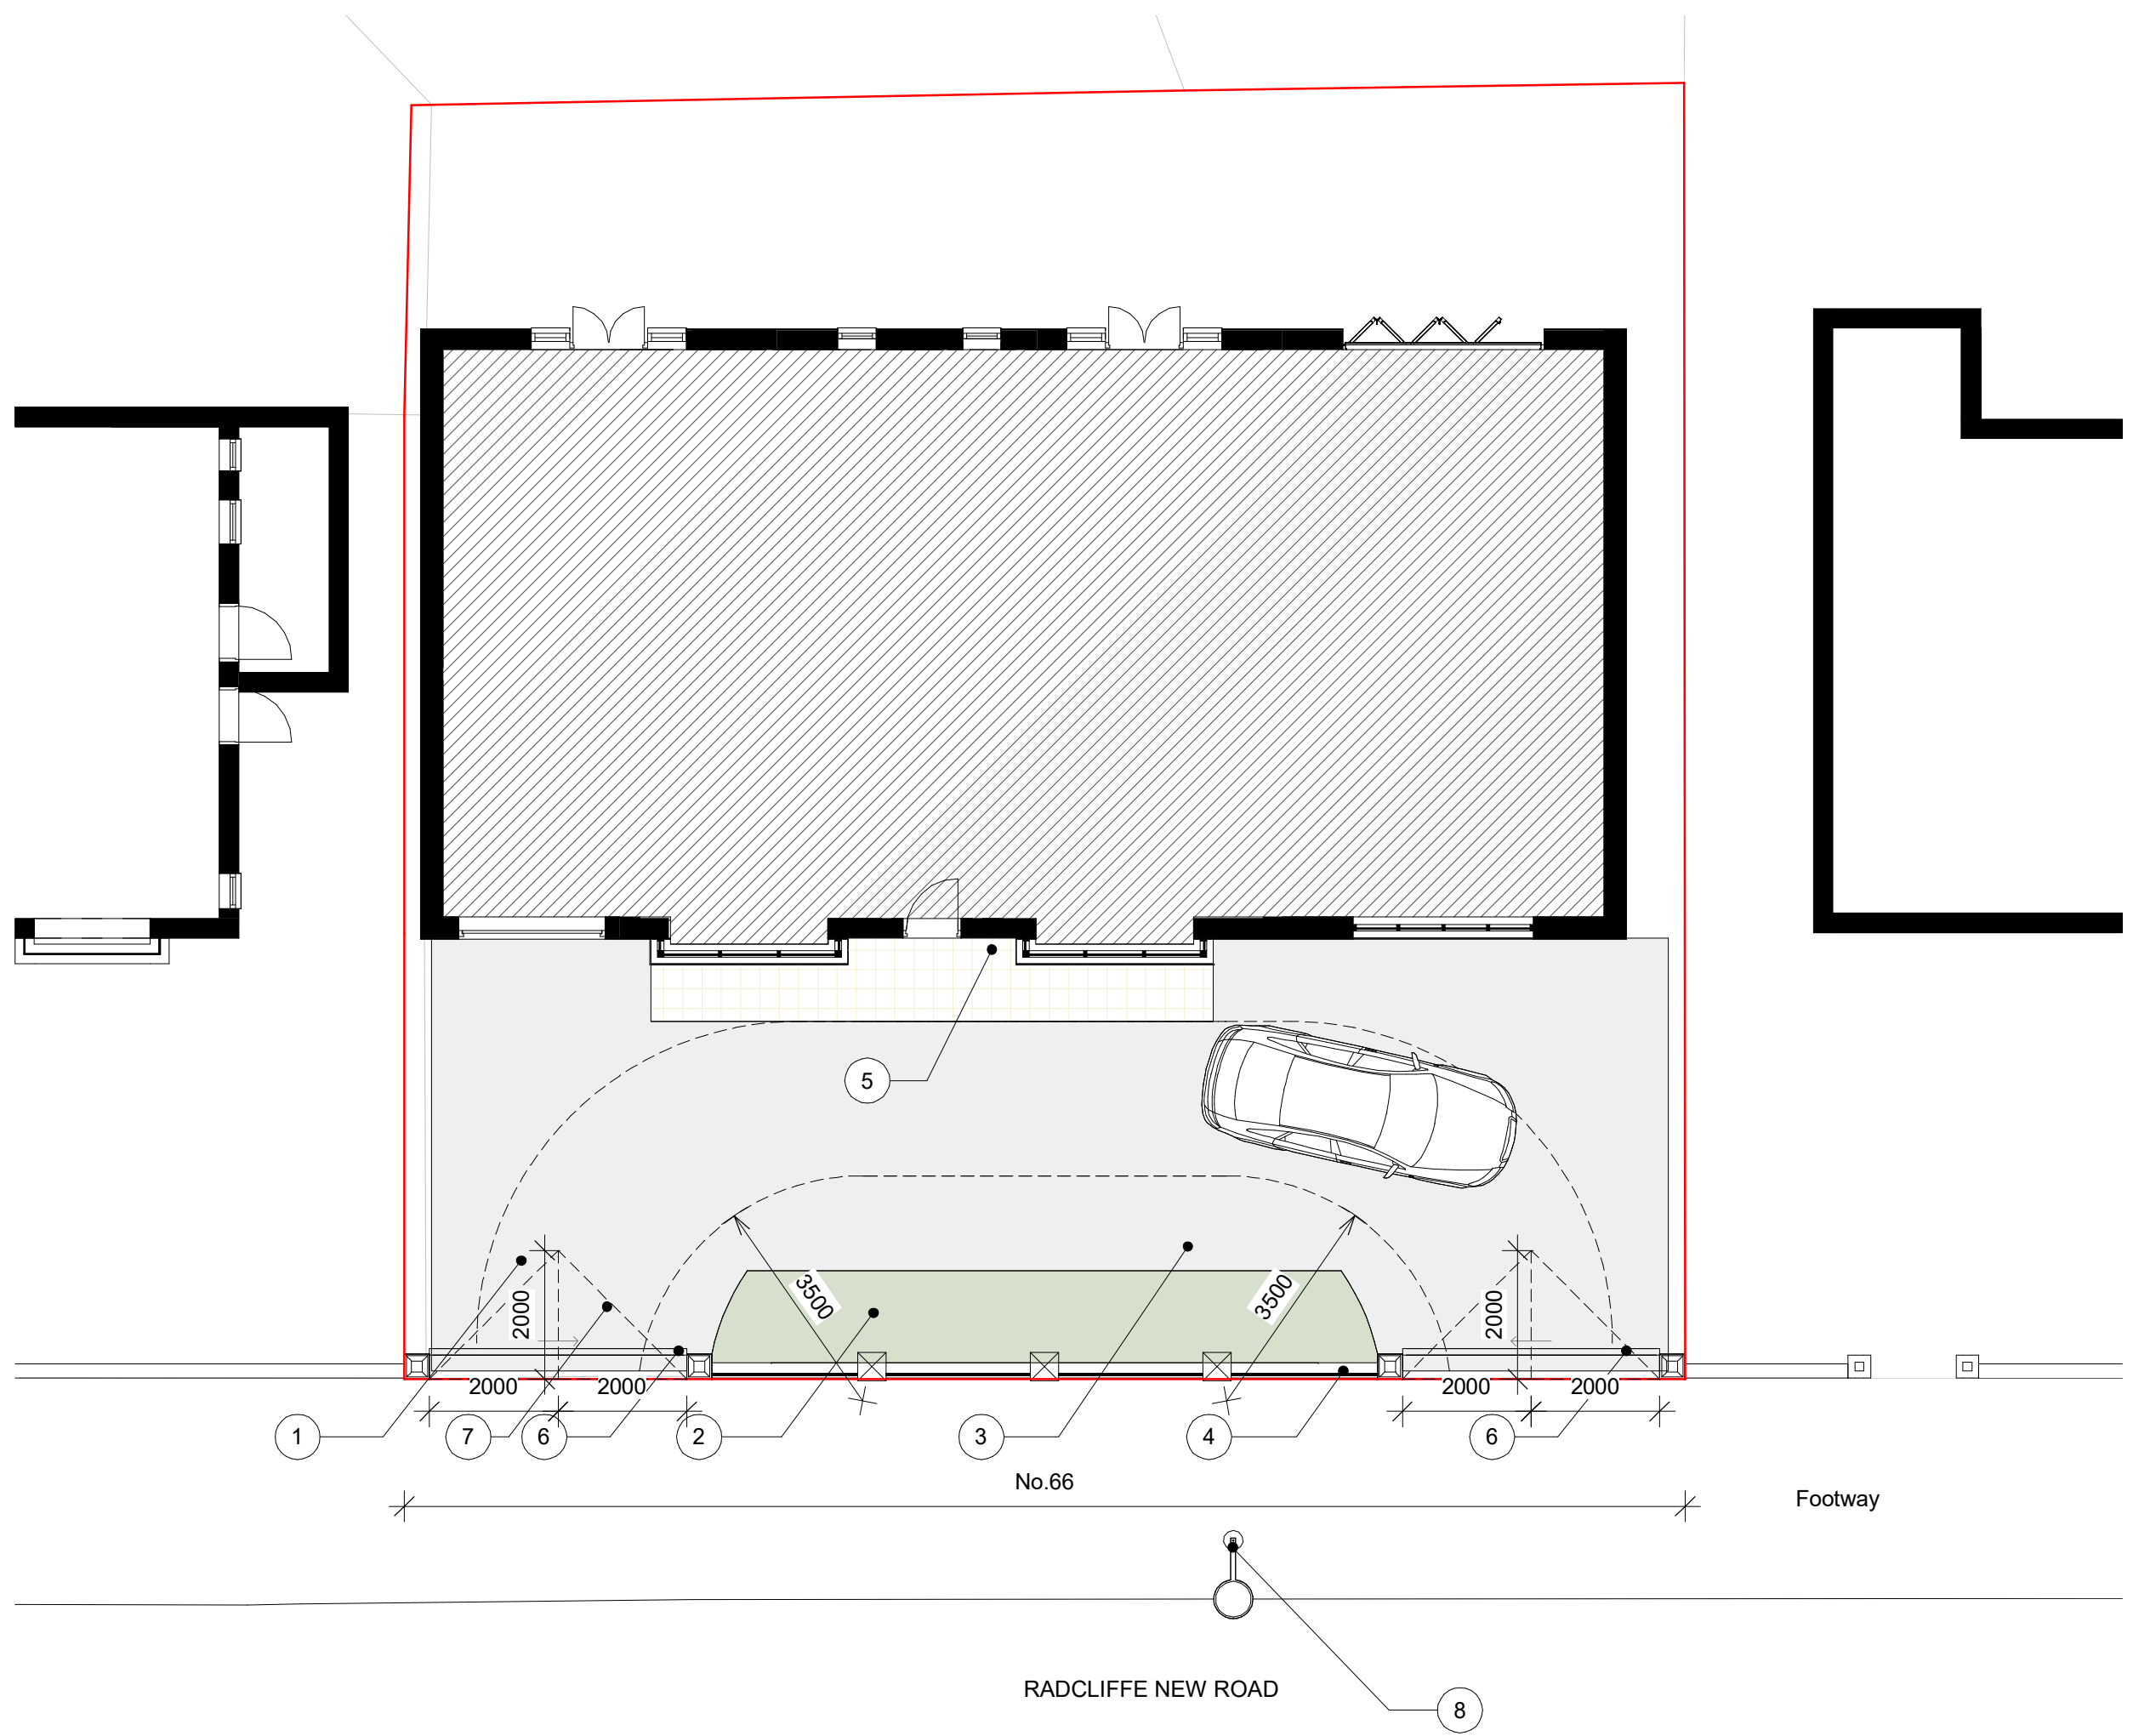

2. Level 0 - Landscaping - Proposed
1 : 100

Note Block - Landscaping

- 1 Driveway.
- 2 Existing planted area with a high level of porosity, does not retain water and is highly permeable. No risk of water discharge onto the adopted highway.
- 3 Permeable block paving.
- 4 Boundary wall.
- 5 Permeable paving with concrete slabs. Drainage is provided through the joints - water discharge onto the adopted highway is prevented.
- 6 Electric sliding aluminium gate.
- 7 Visibility splay.
- 8 Estimated position of existing lighting column.

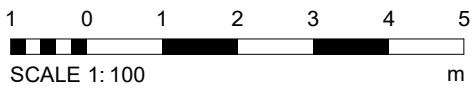

1 Boundary treatment index		ET 17/03/23
REV	DESCRIPTION	BY DATE
PROJECT	66 Radcliffe New Road	SCALE @ A1 1 : 100
CLIENT	Bradley White	DATE 23 May 2023
TITLE	Landscape - Existing and Proposed	STATUS PLANNING
PROJECT NO.	DA23013.	DRAWING NO. 005.
REV.	1	DATE ET
NOTES		
THIS DRAWING MUST NOT BE REPRODUCED WITHOUT PRIOR WRITTEN CONSENT. ALL DIMENSIONS AND MATERIALS SHALL BE CHECKED AND CONFIRMED ON SITE AND CORRECTED TO BE IN ACCORDANCE WITH THE CURRENT STATUTORY LEGISLATION. ALL DIMENSIONS ON THIS DRAWING ARE IN MILLIMETRES UNLESS OTHERWISE STATED.		

