

VISUAL SCALE 1:100 @ A3

All proposed walls, roof, window and door to match/similar to existing style, type and appearance




01-P-Elevation
1 : 100



02-P-Elevation
1 : 100



03-P-Elevation
1 : 100

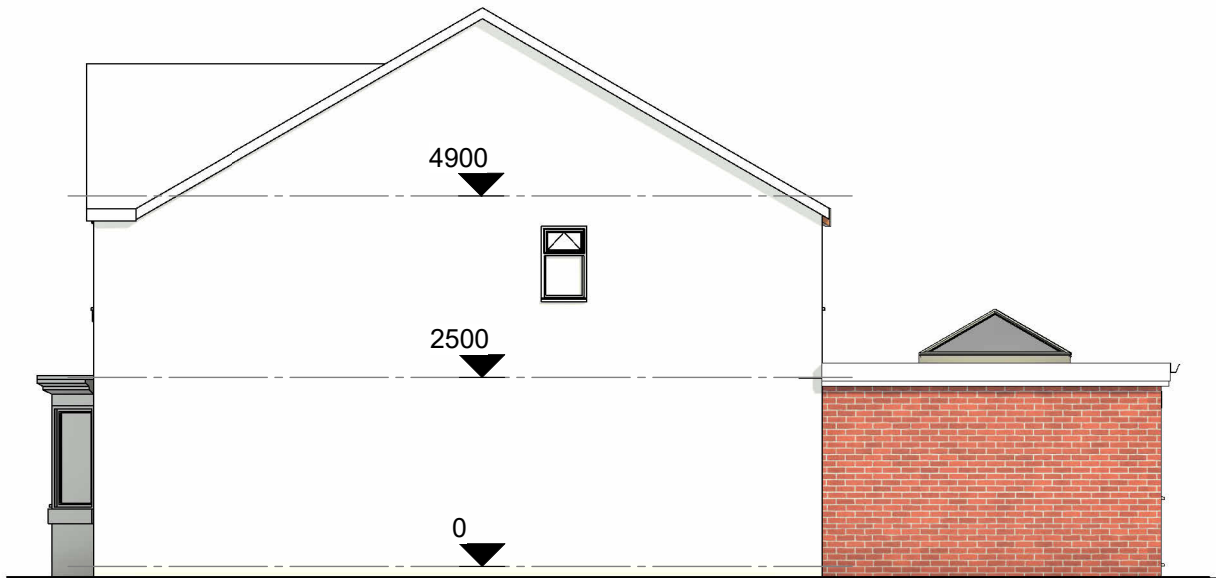

04-P-Elevation
1 : 100

COPYRIGHT © ALL RIGHTS RESERVED BY ARCHITEK BDC LTD. DRAWING INDICATES DESIGN INTENT ONLY. NOT TO BE USED FOR CONSTRUCTION UNLESS STATED SO. TO BE READ IN CONJUNCTION WITH OTHER DRAWINGS OR SPECIFICATION WHERE PROVIDED.



0161 511 8479

vikas@architek.uk
916 Stockport Road, Levenshulme, Manchester, M19 3AB

No.	Description	Date
P1	Issue to Planning	03.05.2026

PROJECT		ADDRESS		CLIENT	
Two storey side and single storey rear extension		53 Greendale Drive, Radcliffe, Manchester, M26 1UE		Adnan & Sadia Naseer	
Bury MB Council		SHEET		Date	05.12.2025
PURPOSE OF ISSUE		Proposed Elevations		Project number	
PLANNING				Scale (@ A3)	1 : 100
				Drawn by	NM
				Checked by	VA
				DRAWING NUMBER	A105
				REV	P1