
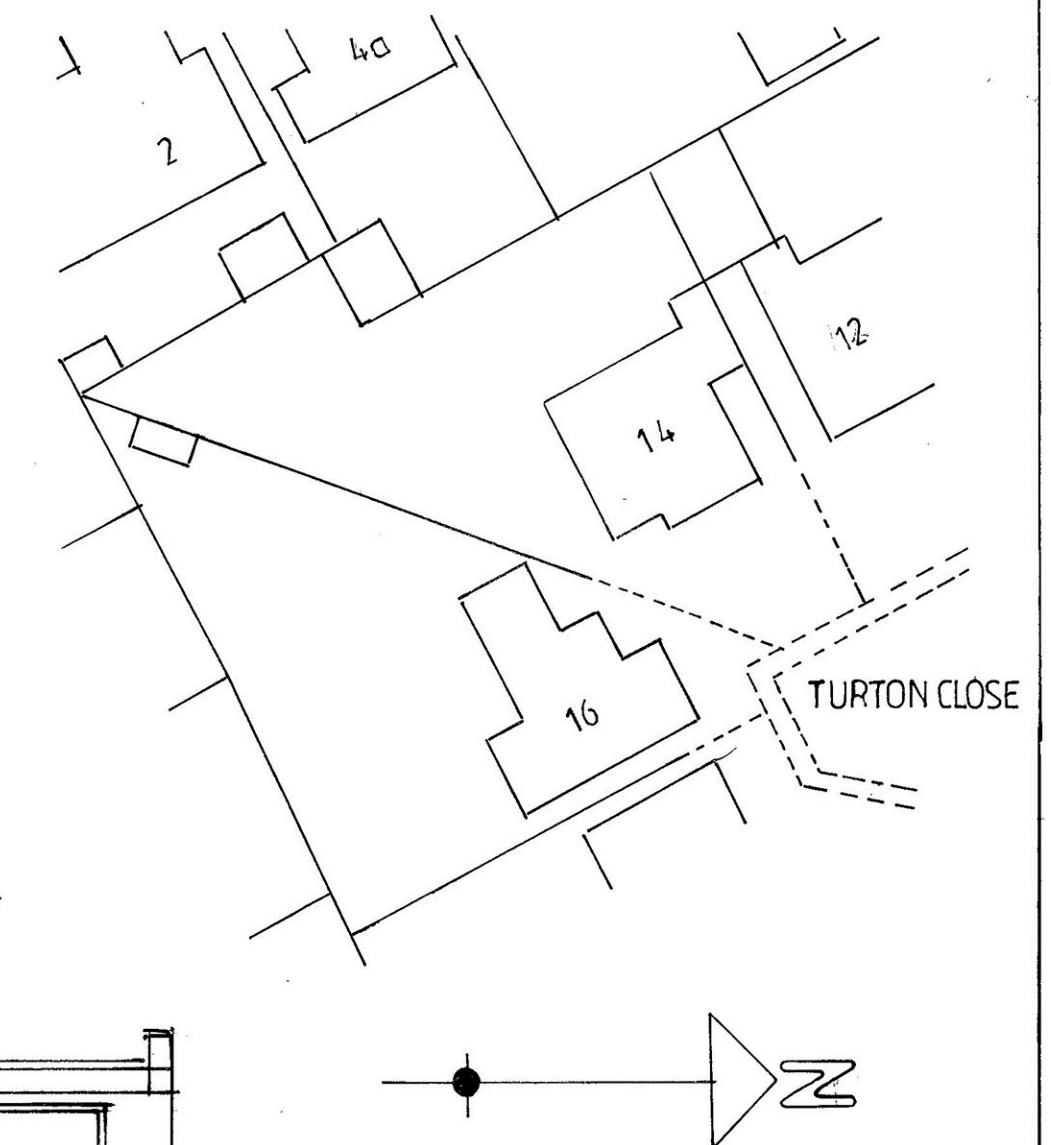
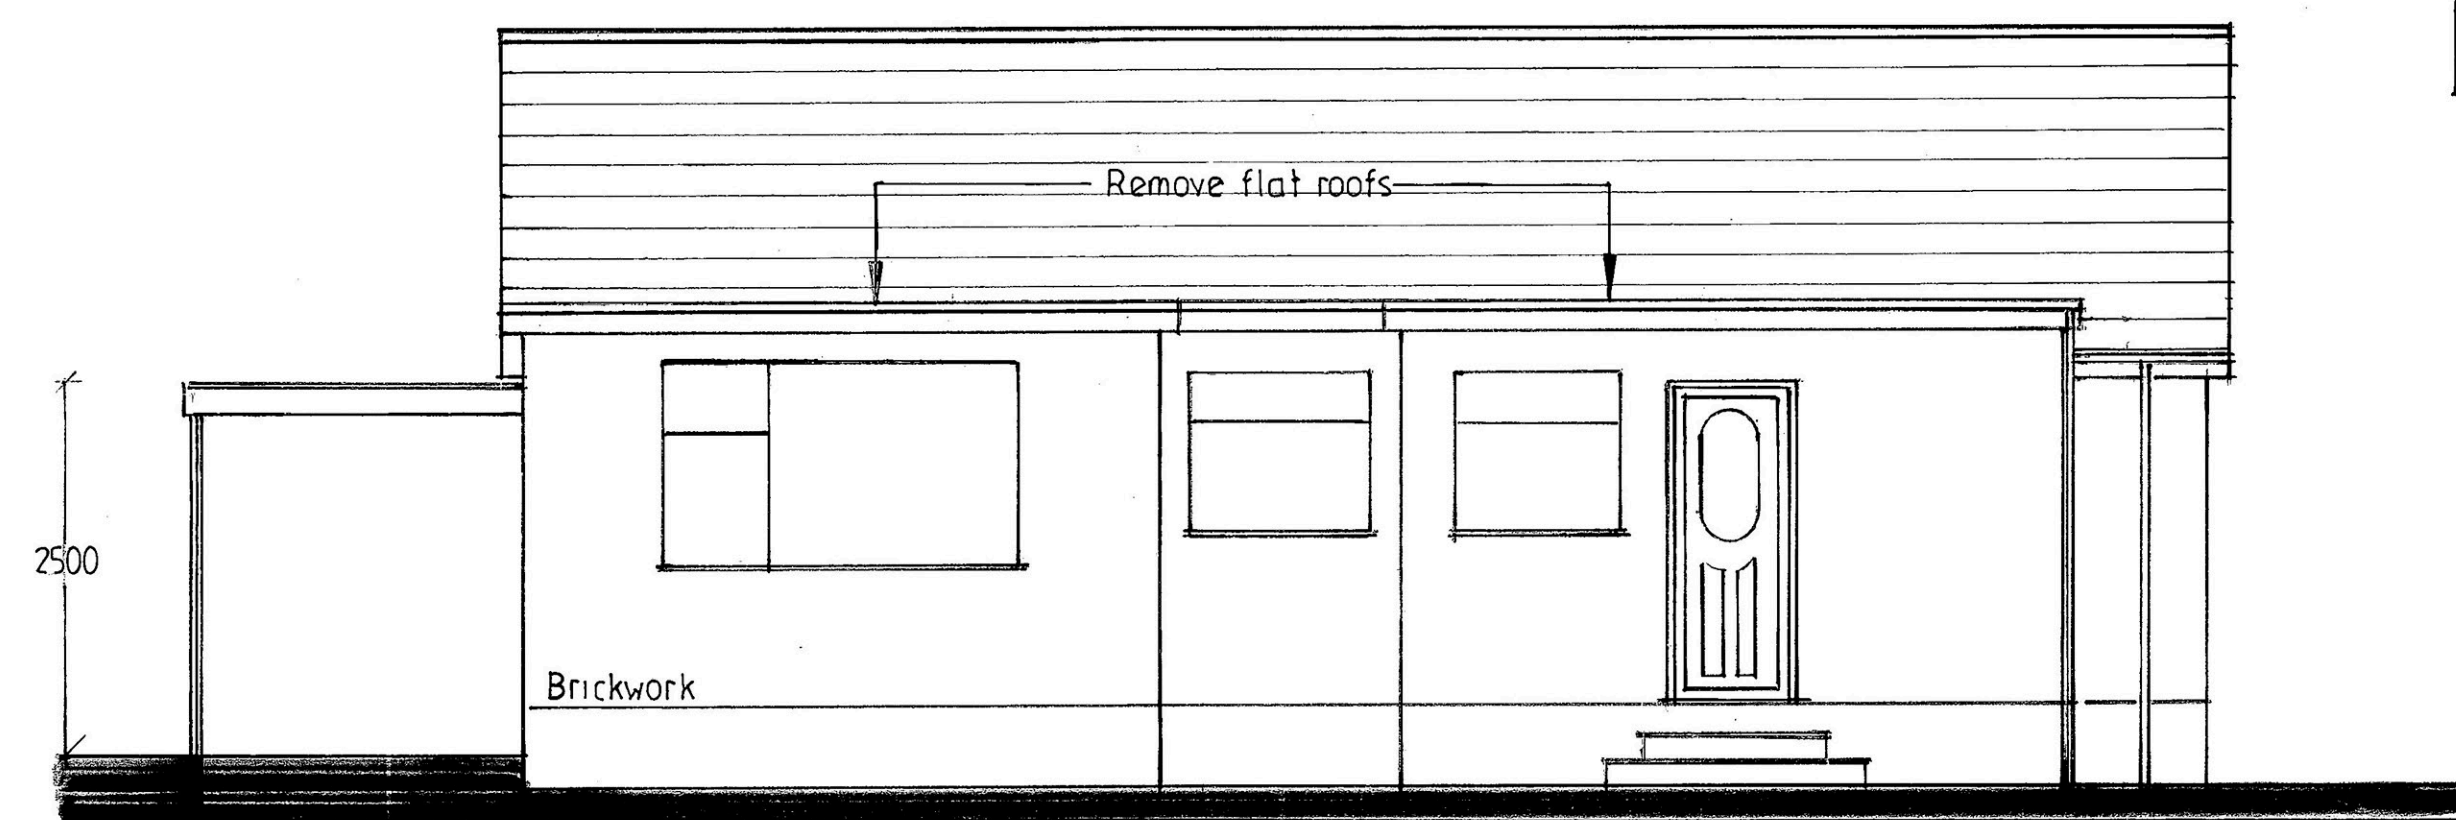
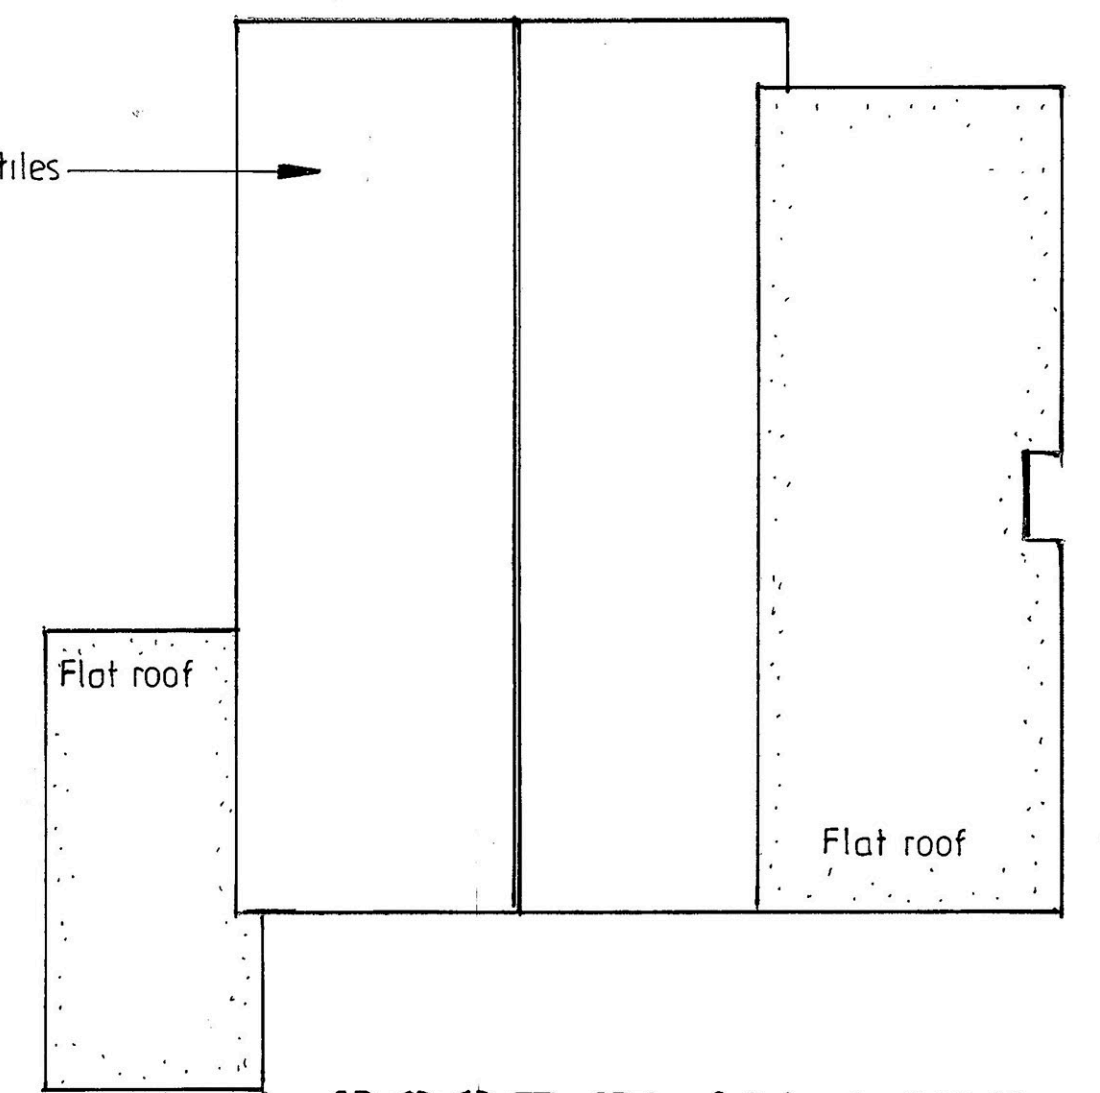
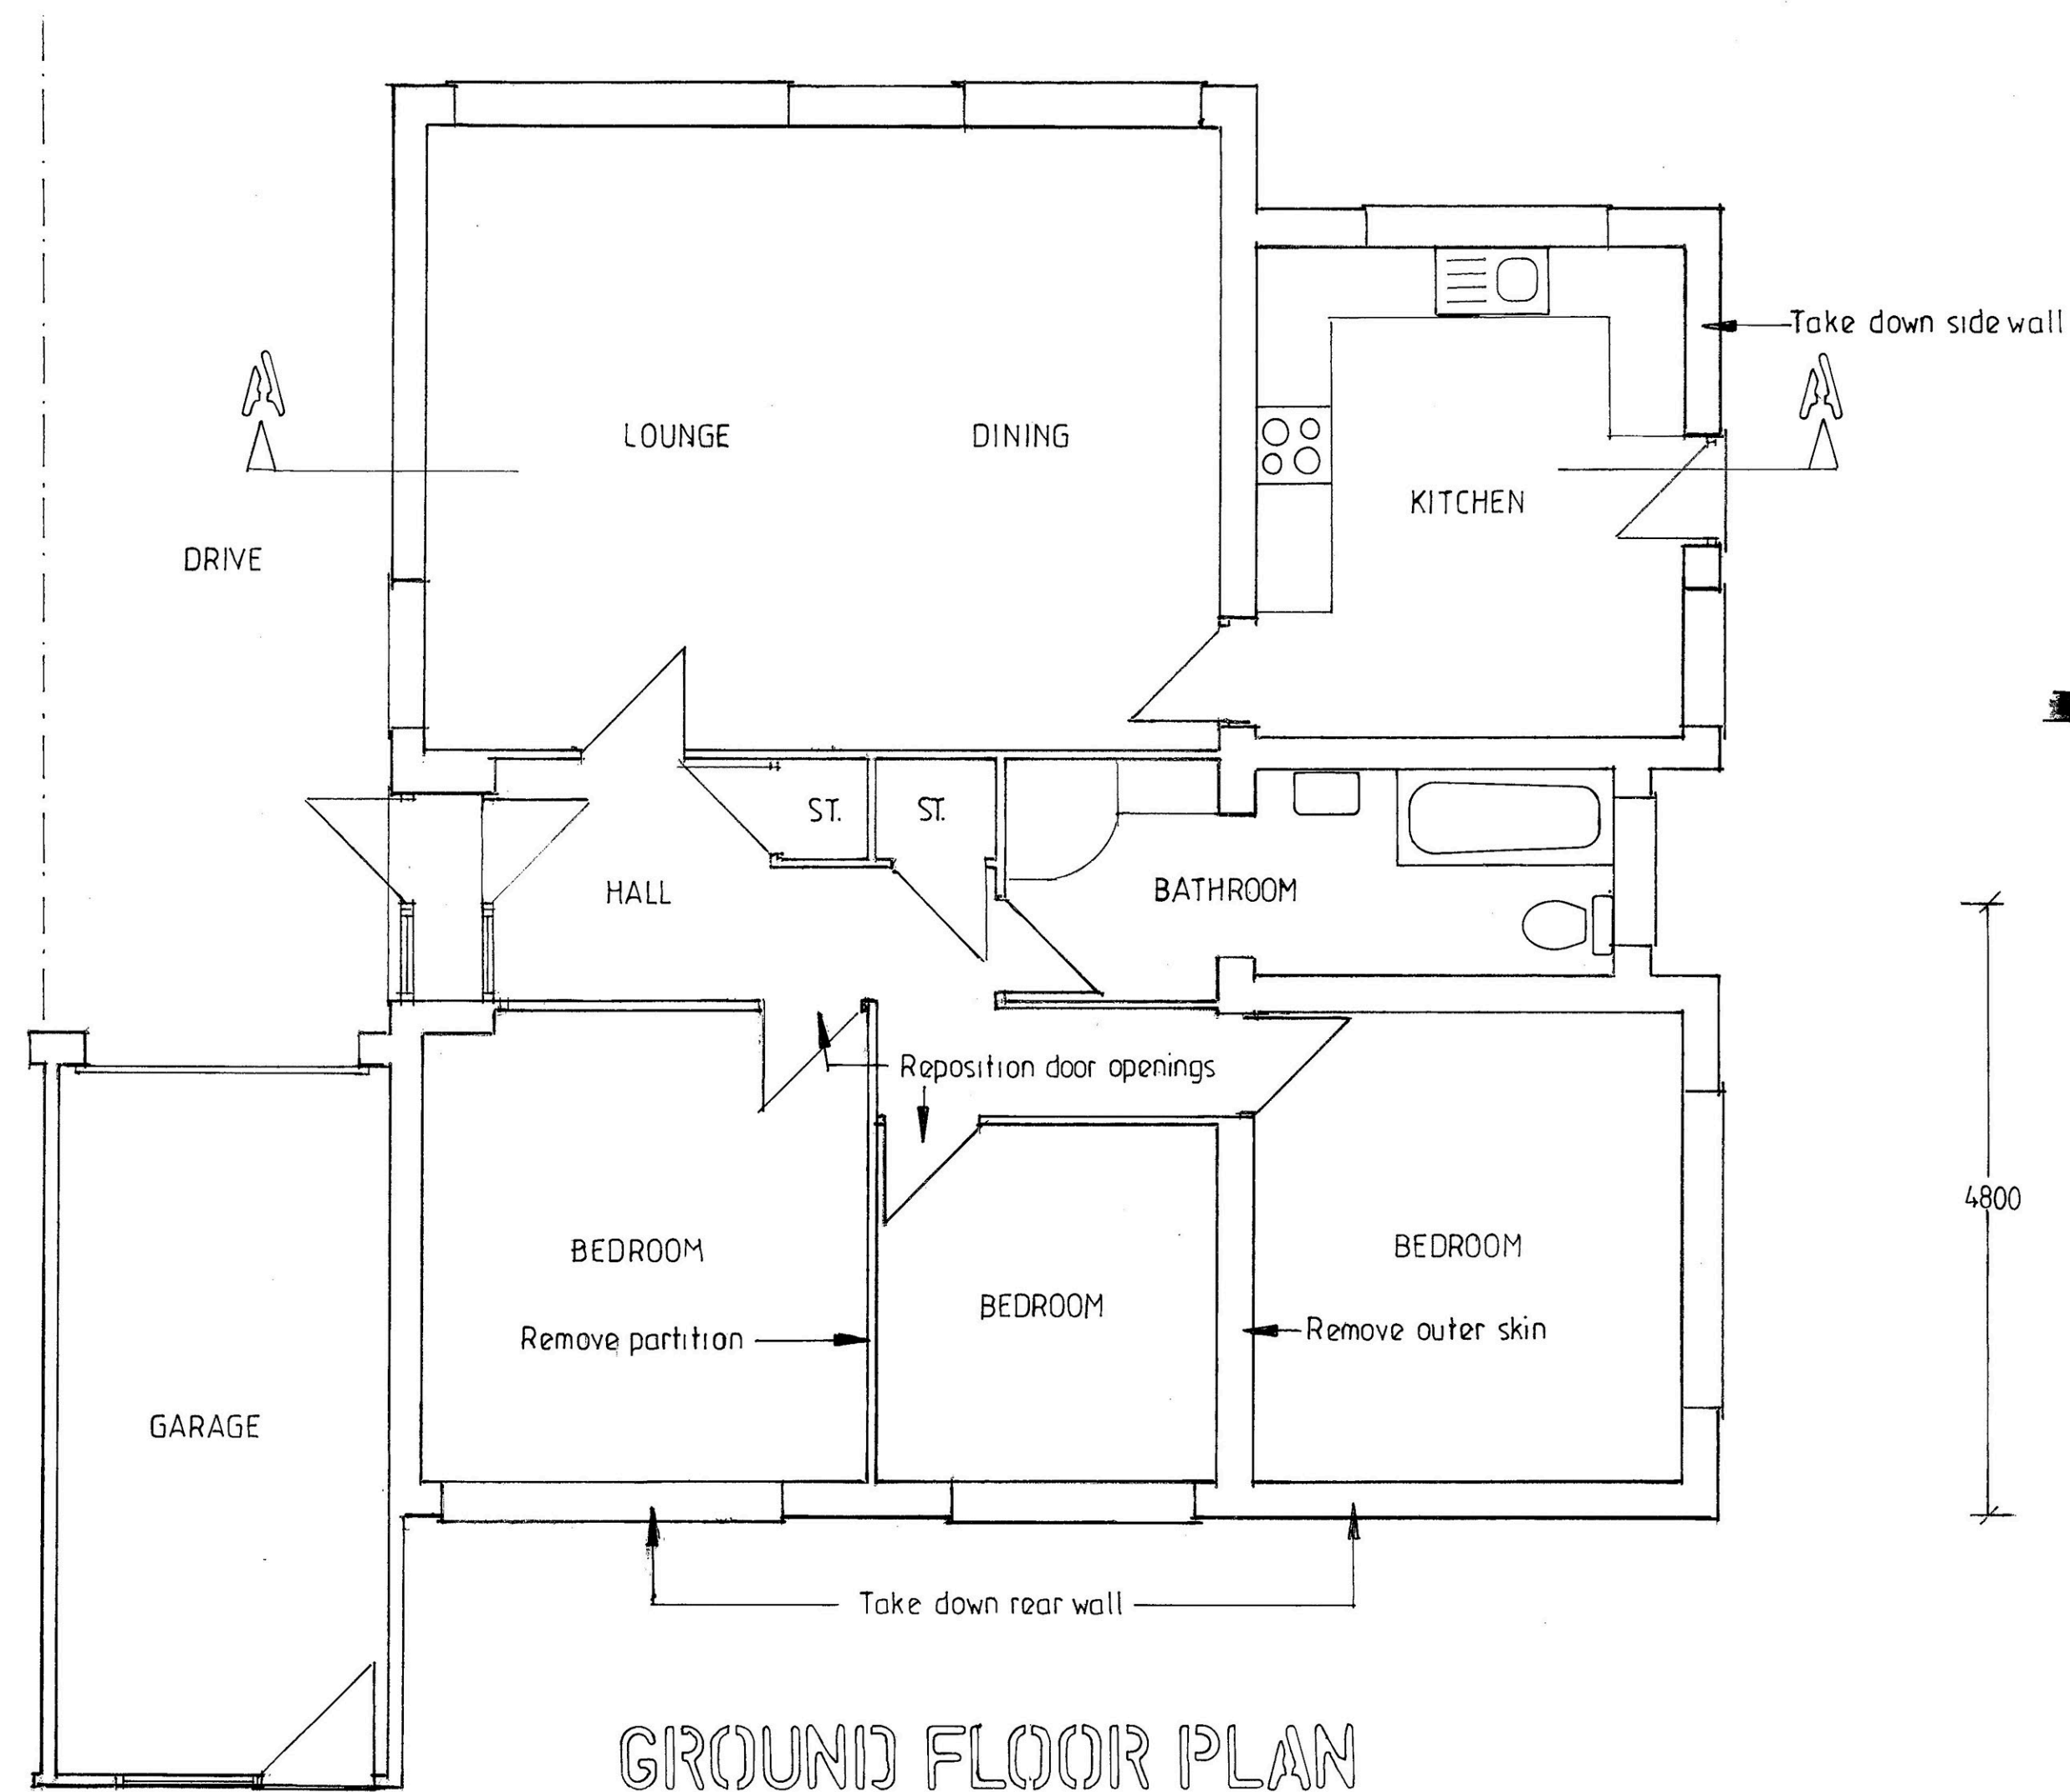
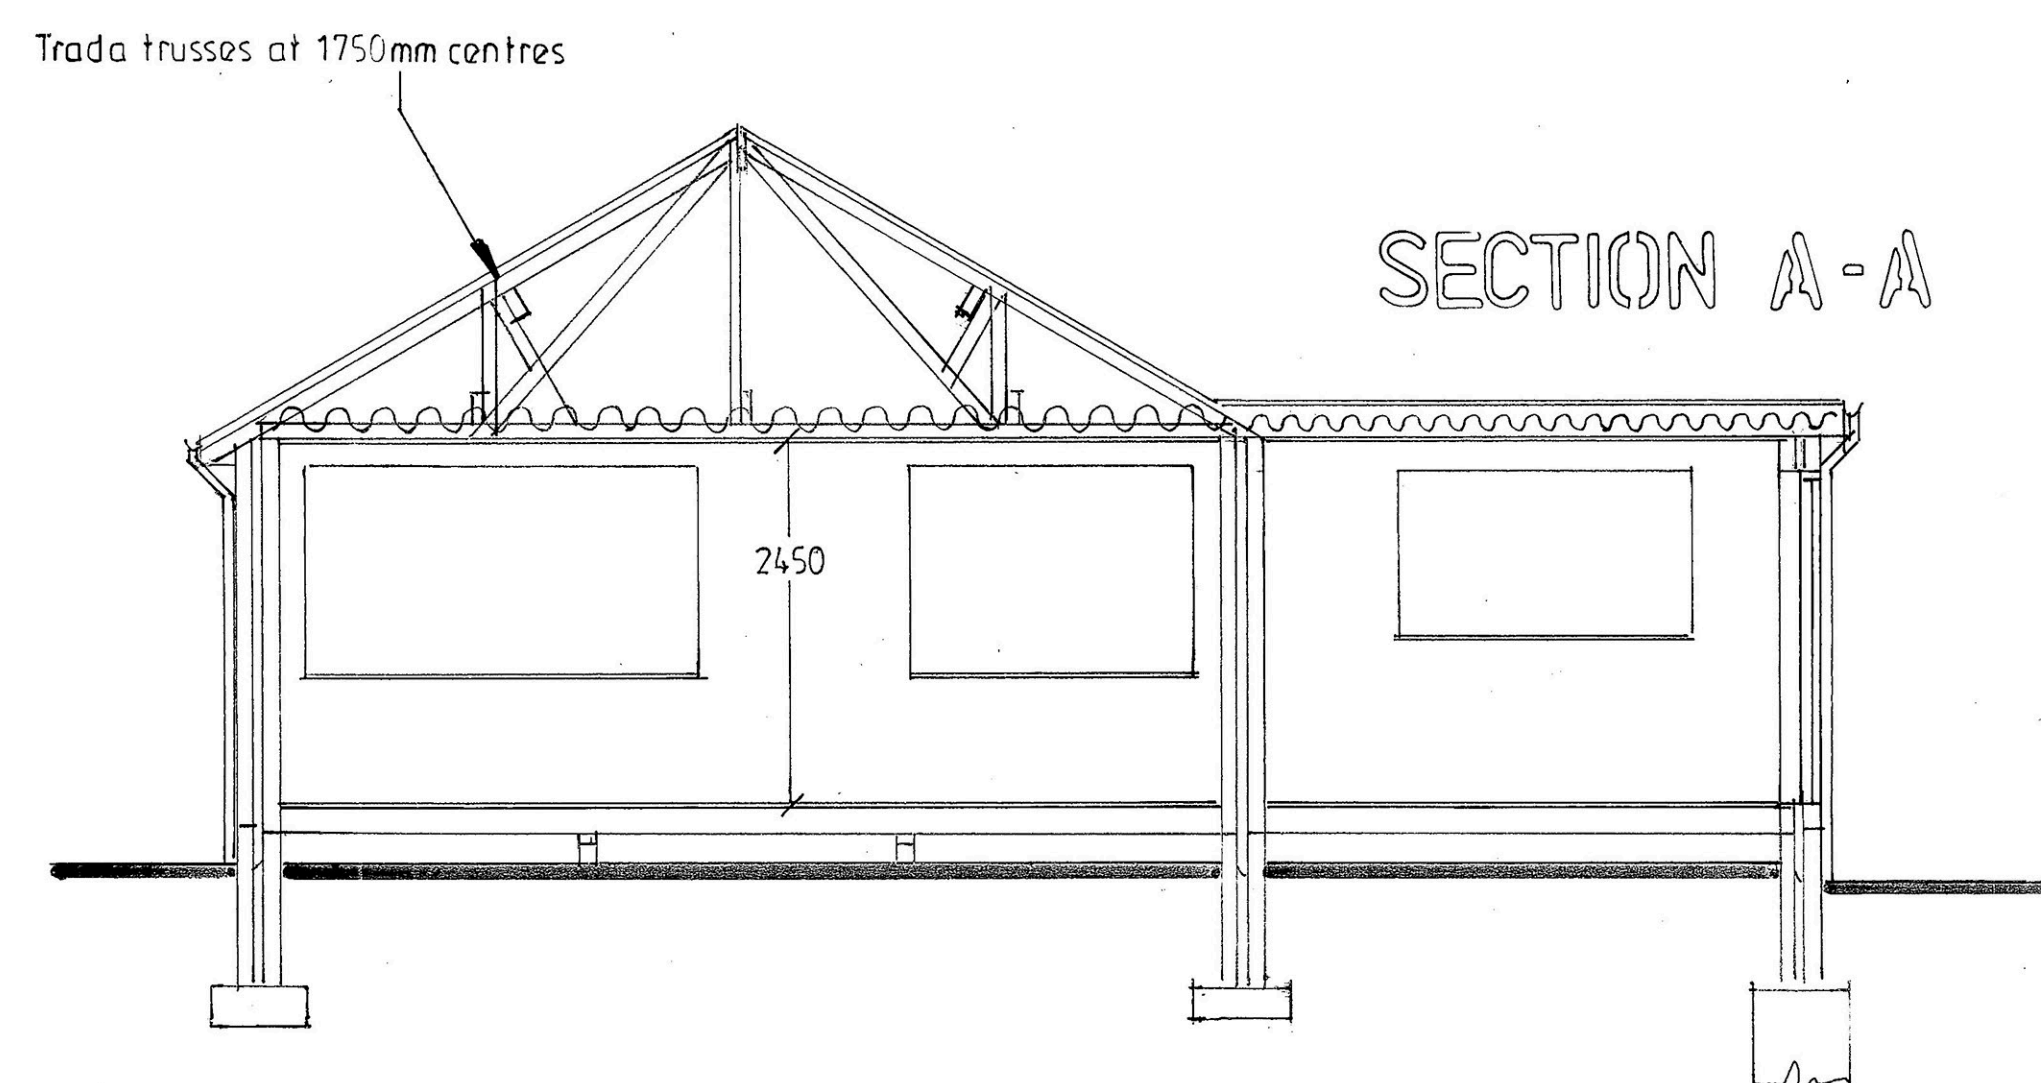
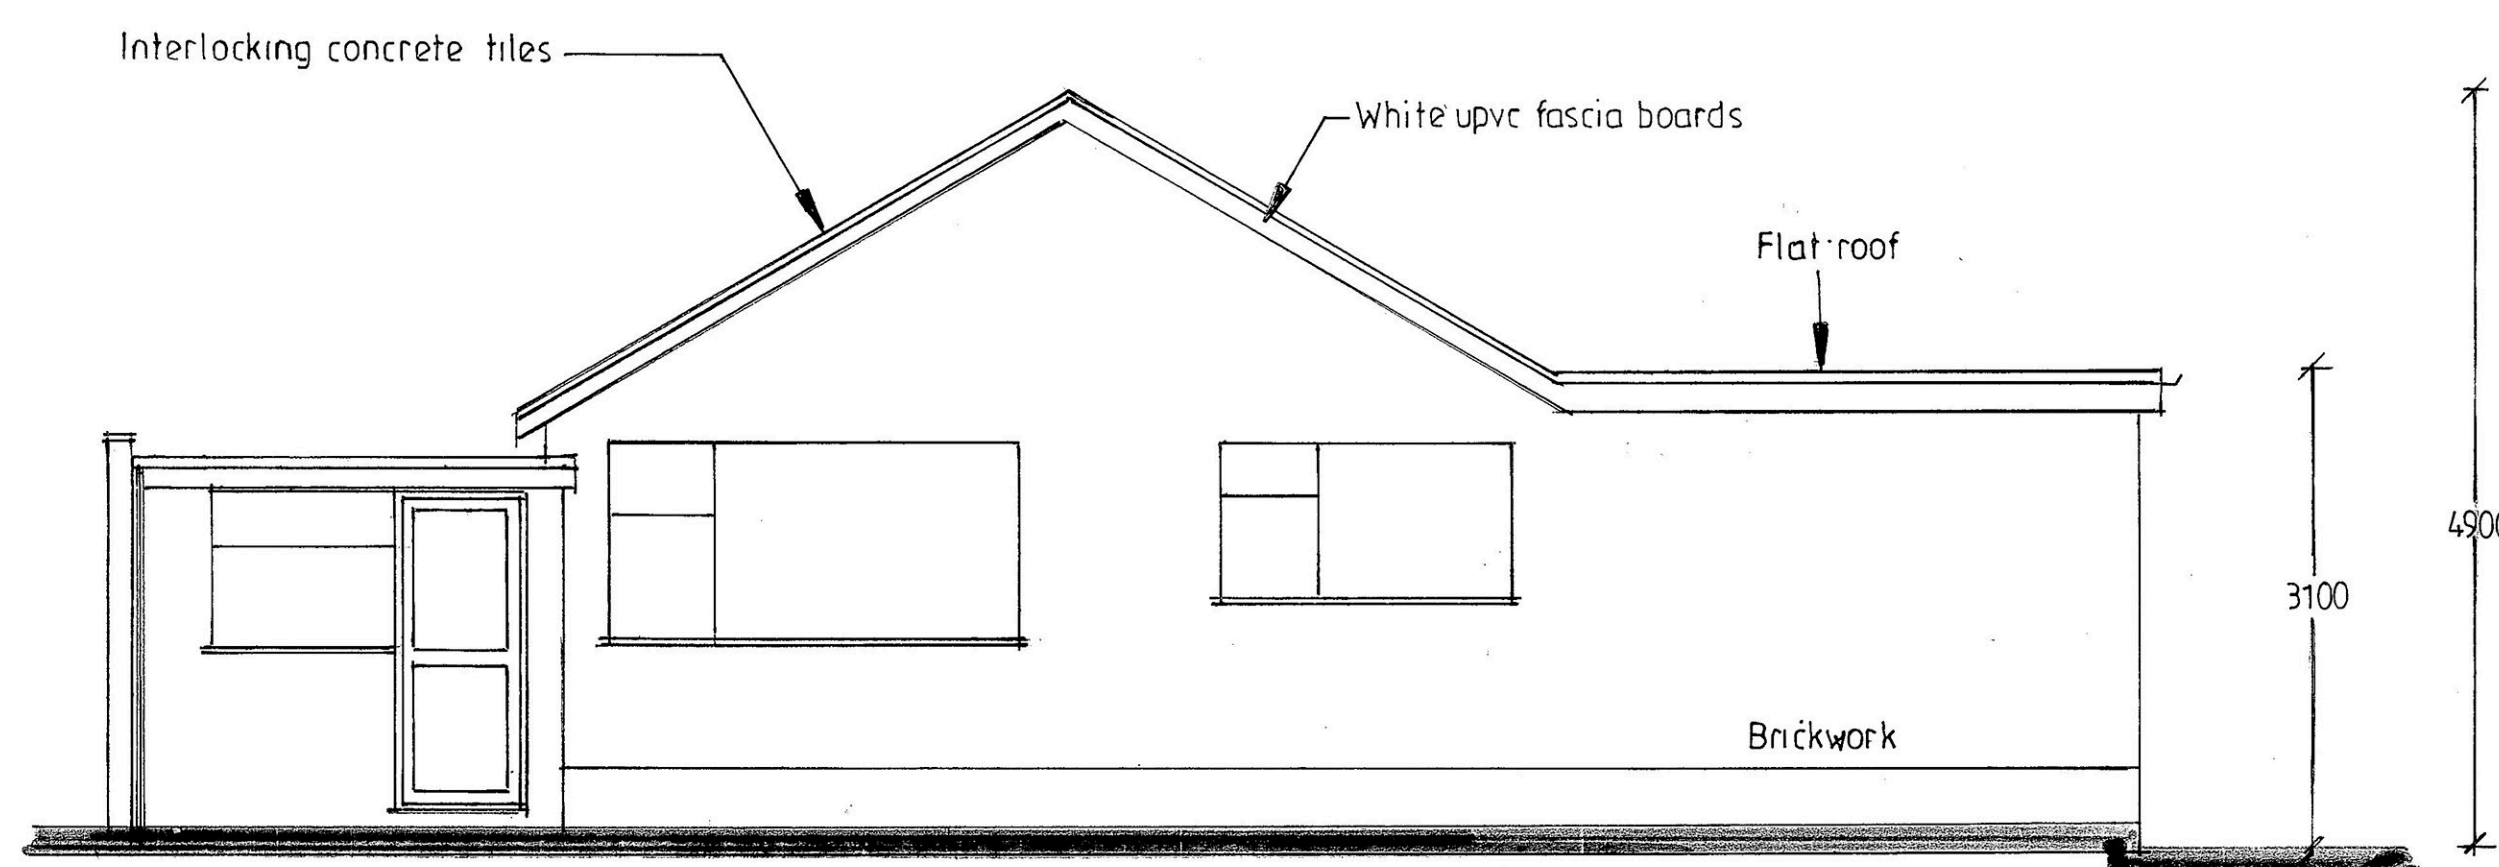


EXISTING DRAWINGS 1:50

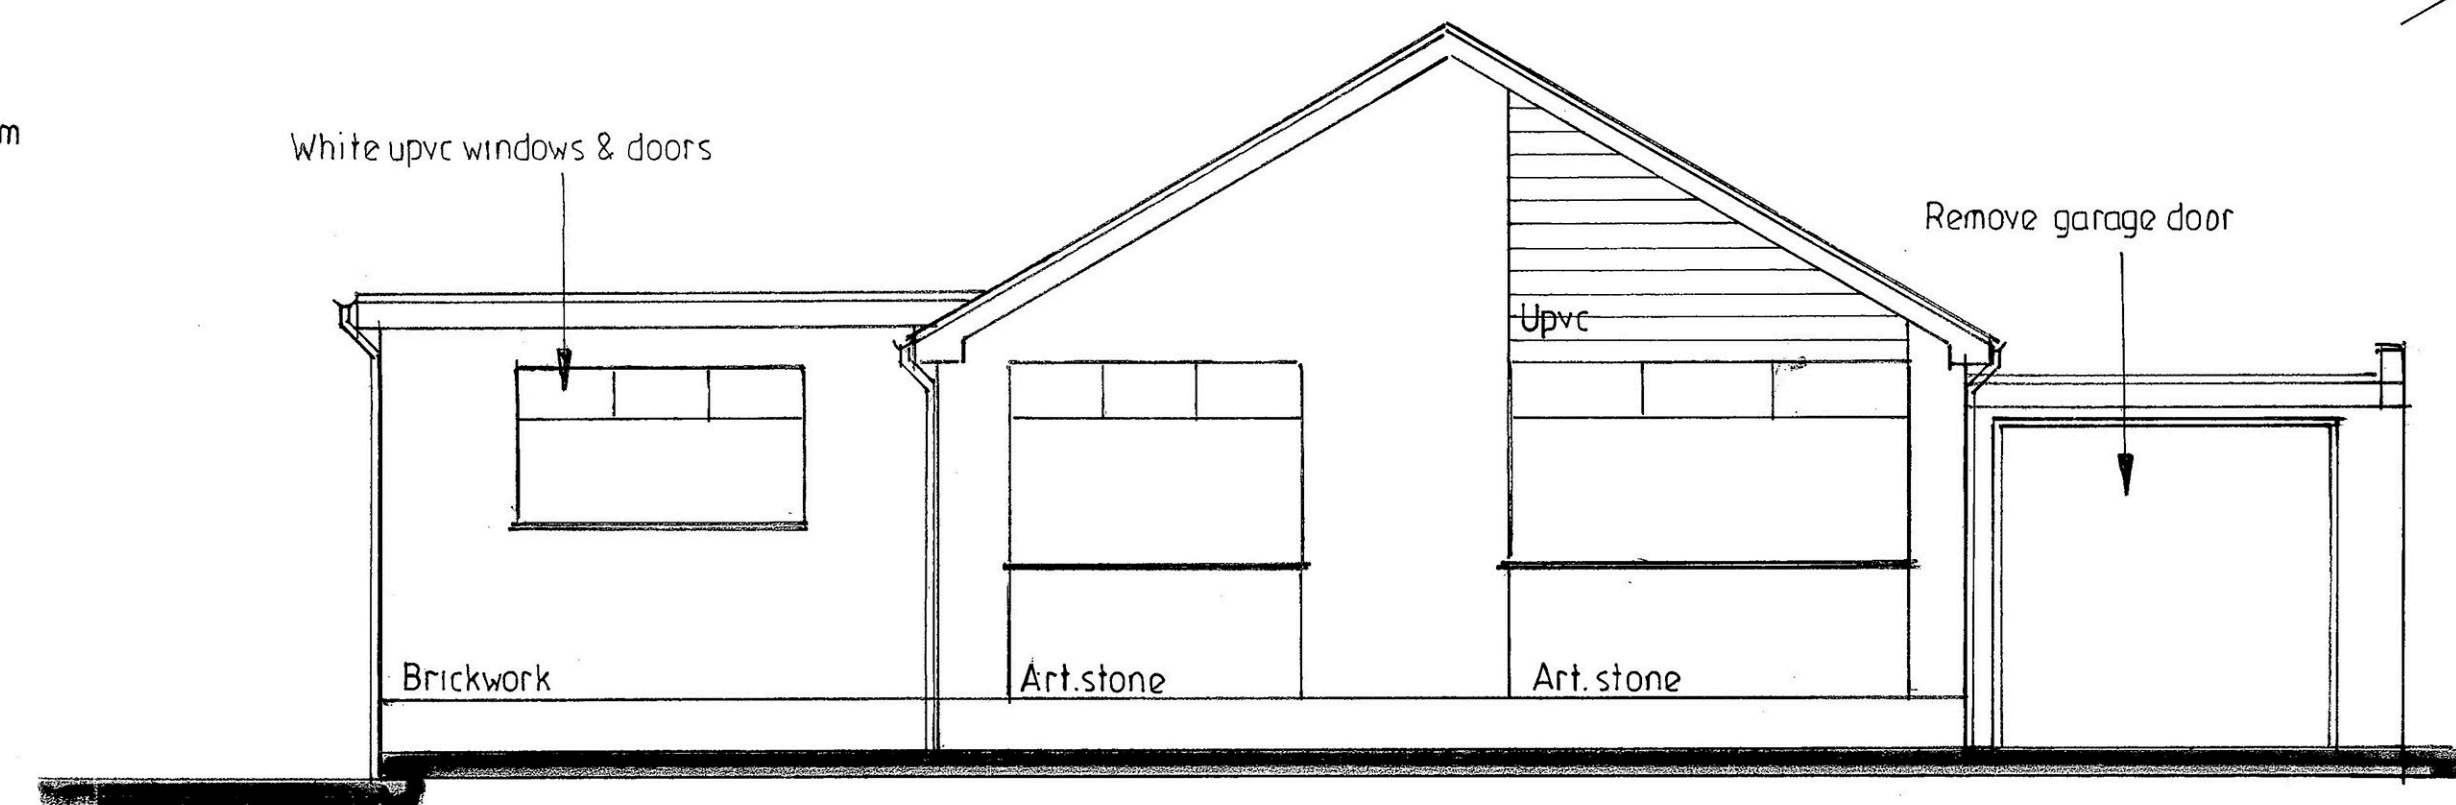

PROPOSED SINGLE
STOREY EXTENSIONS
TO SIDE & REAR

FOR MR BRAD WRALL
AT 14 TURTON CLOSE
BURY
BL8 2EE

ADRIAN HUGHES
ARCHITECTURAL SERVICES

SCALE 1:50 1:100

DATE MAR. 2026

DRAWING NO.

1/47/2026