

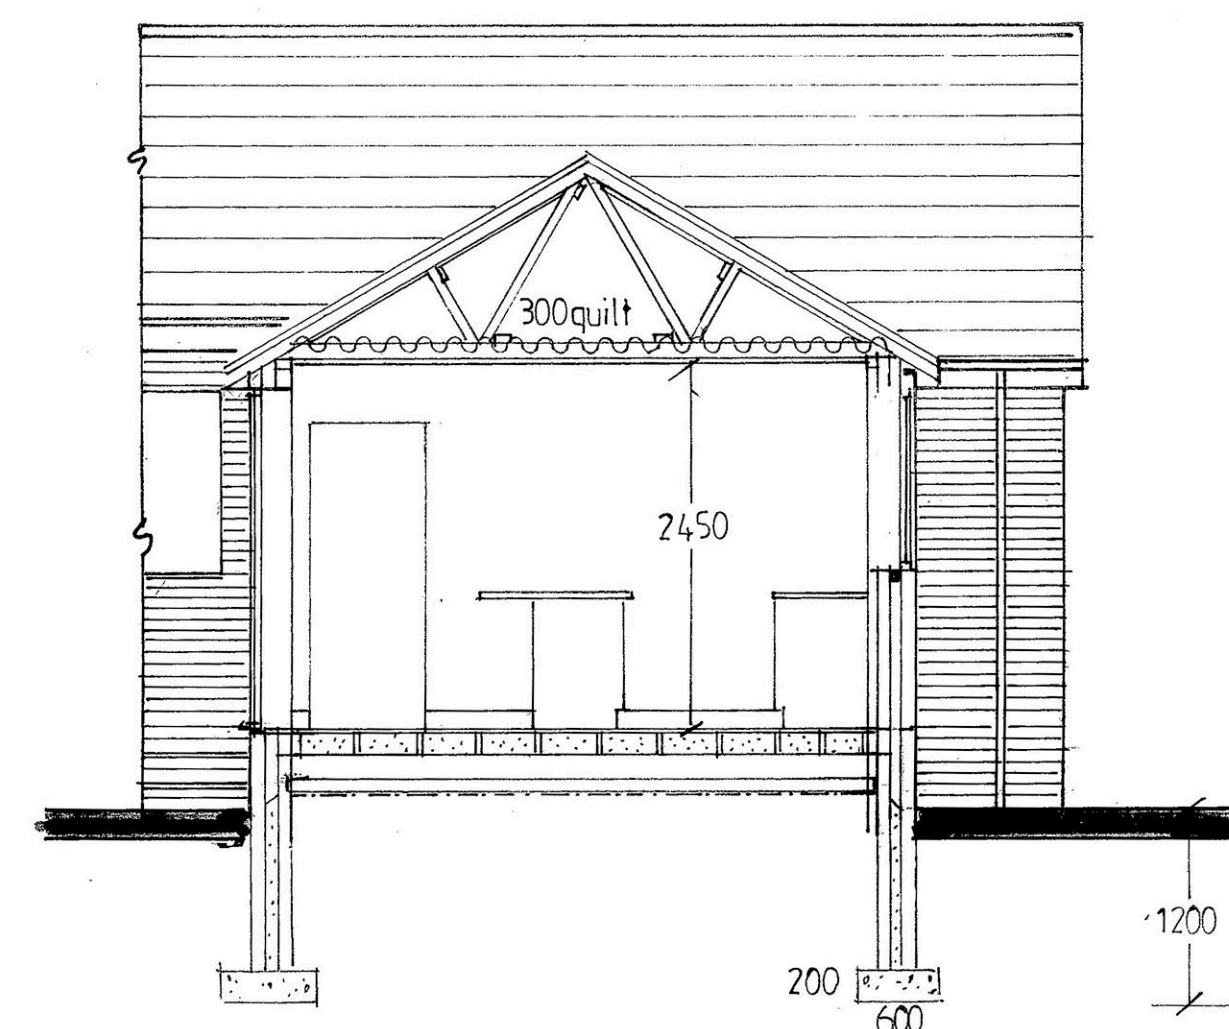
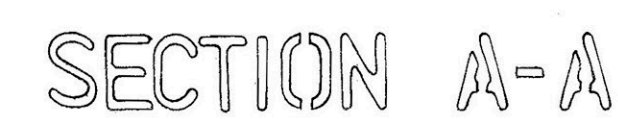
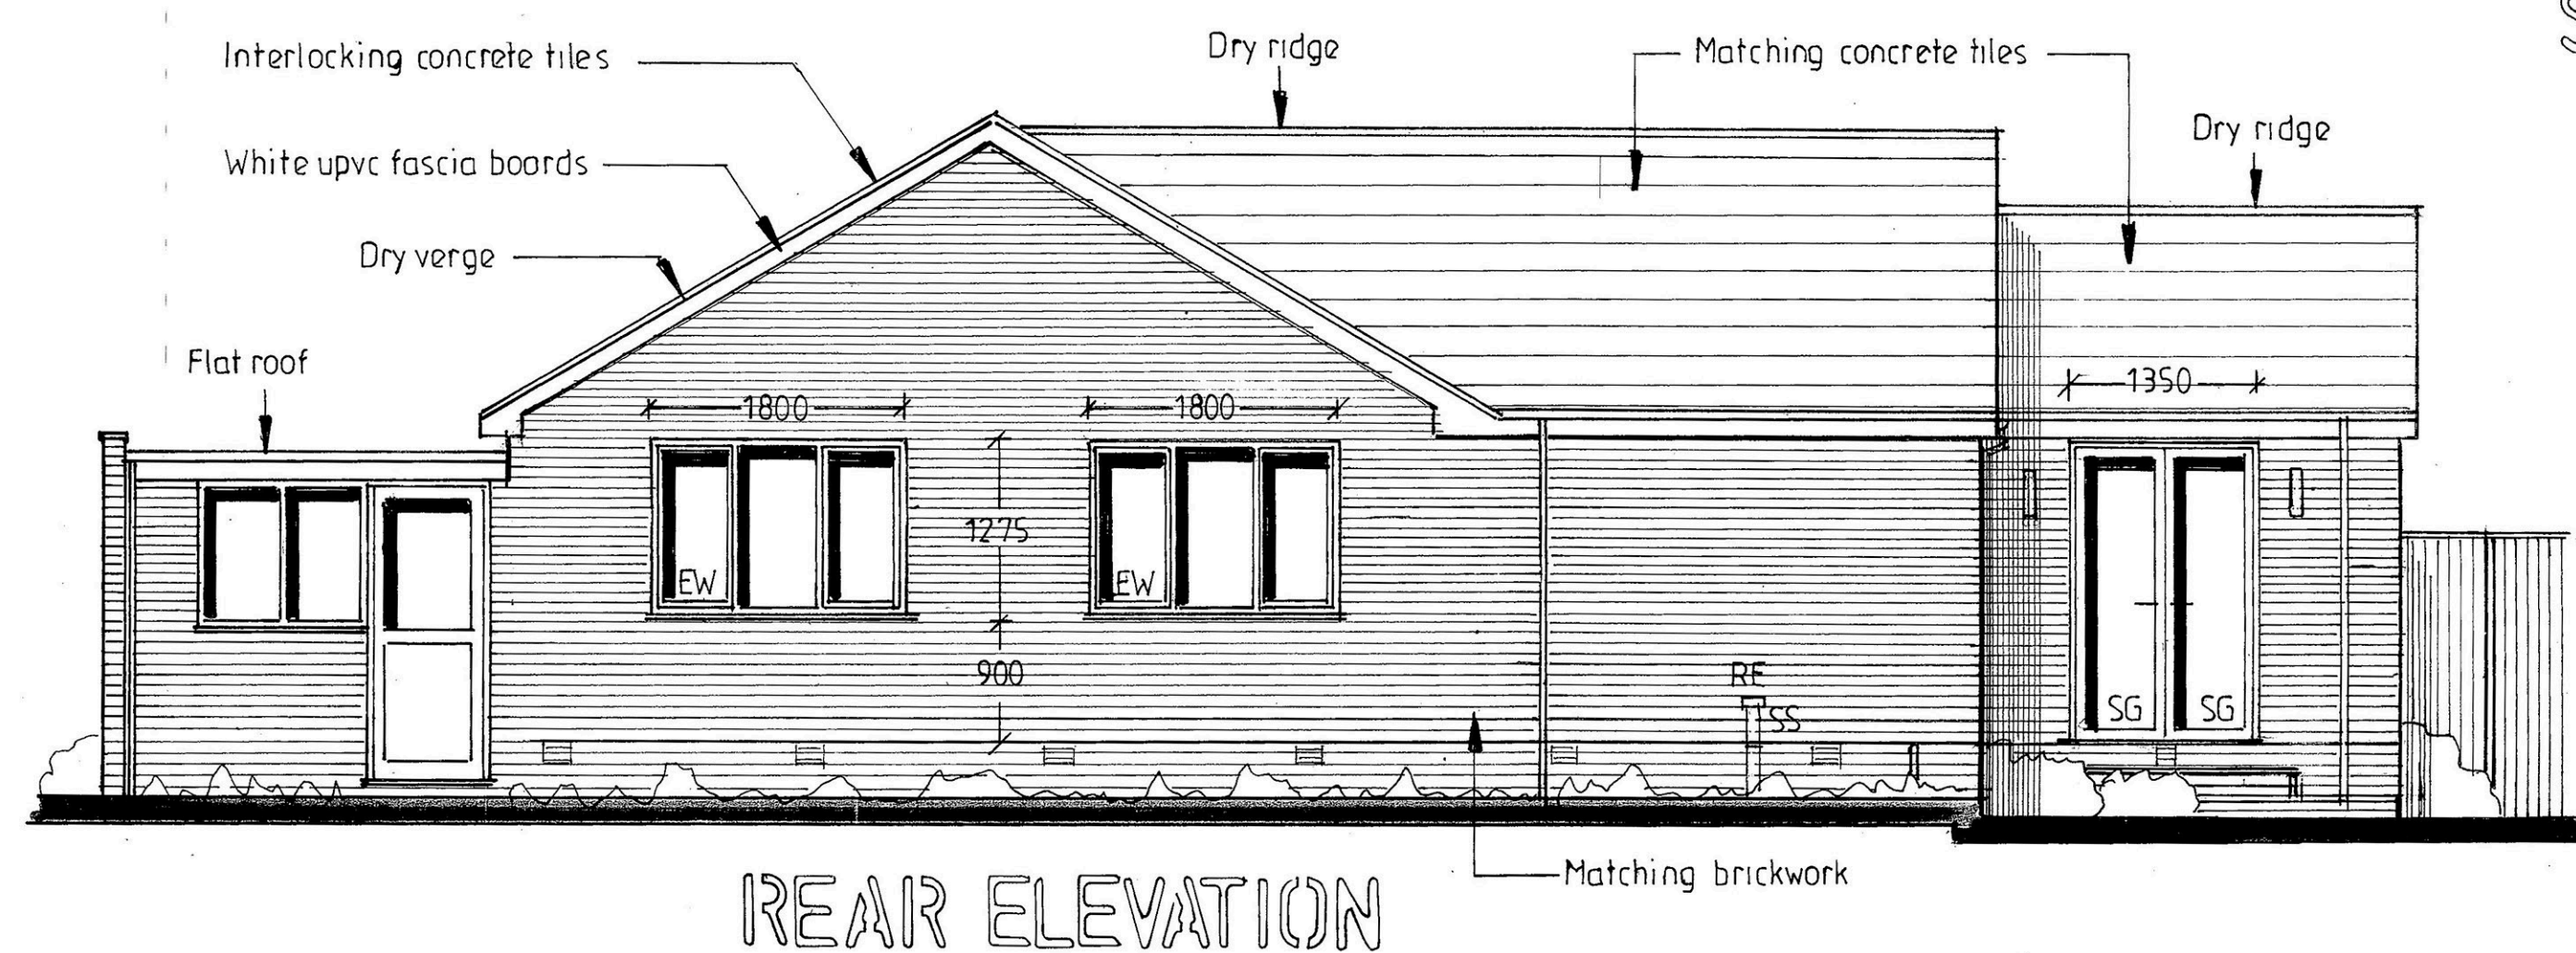
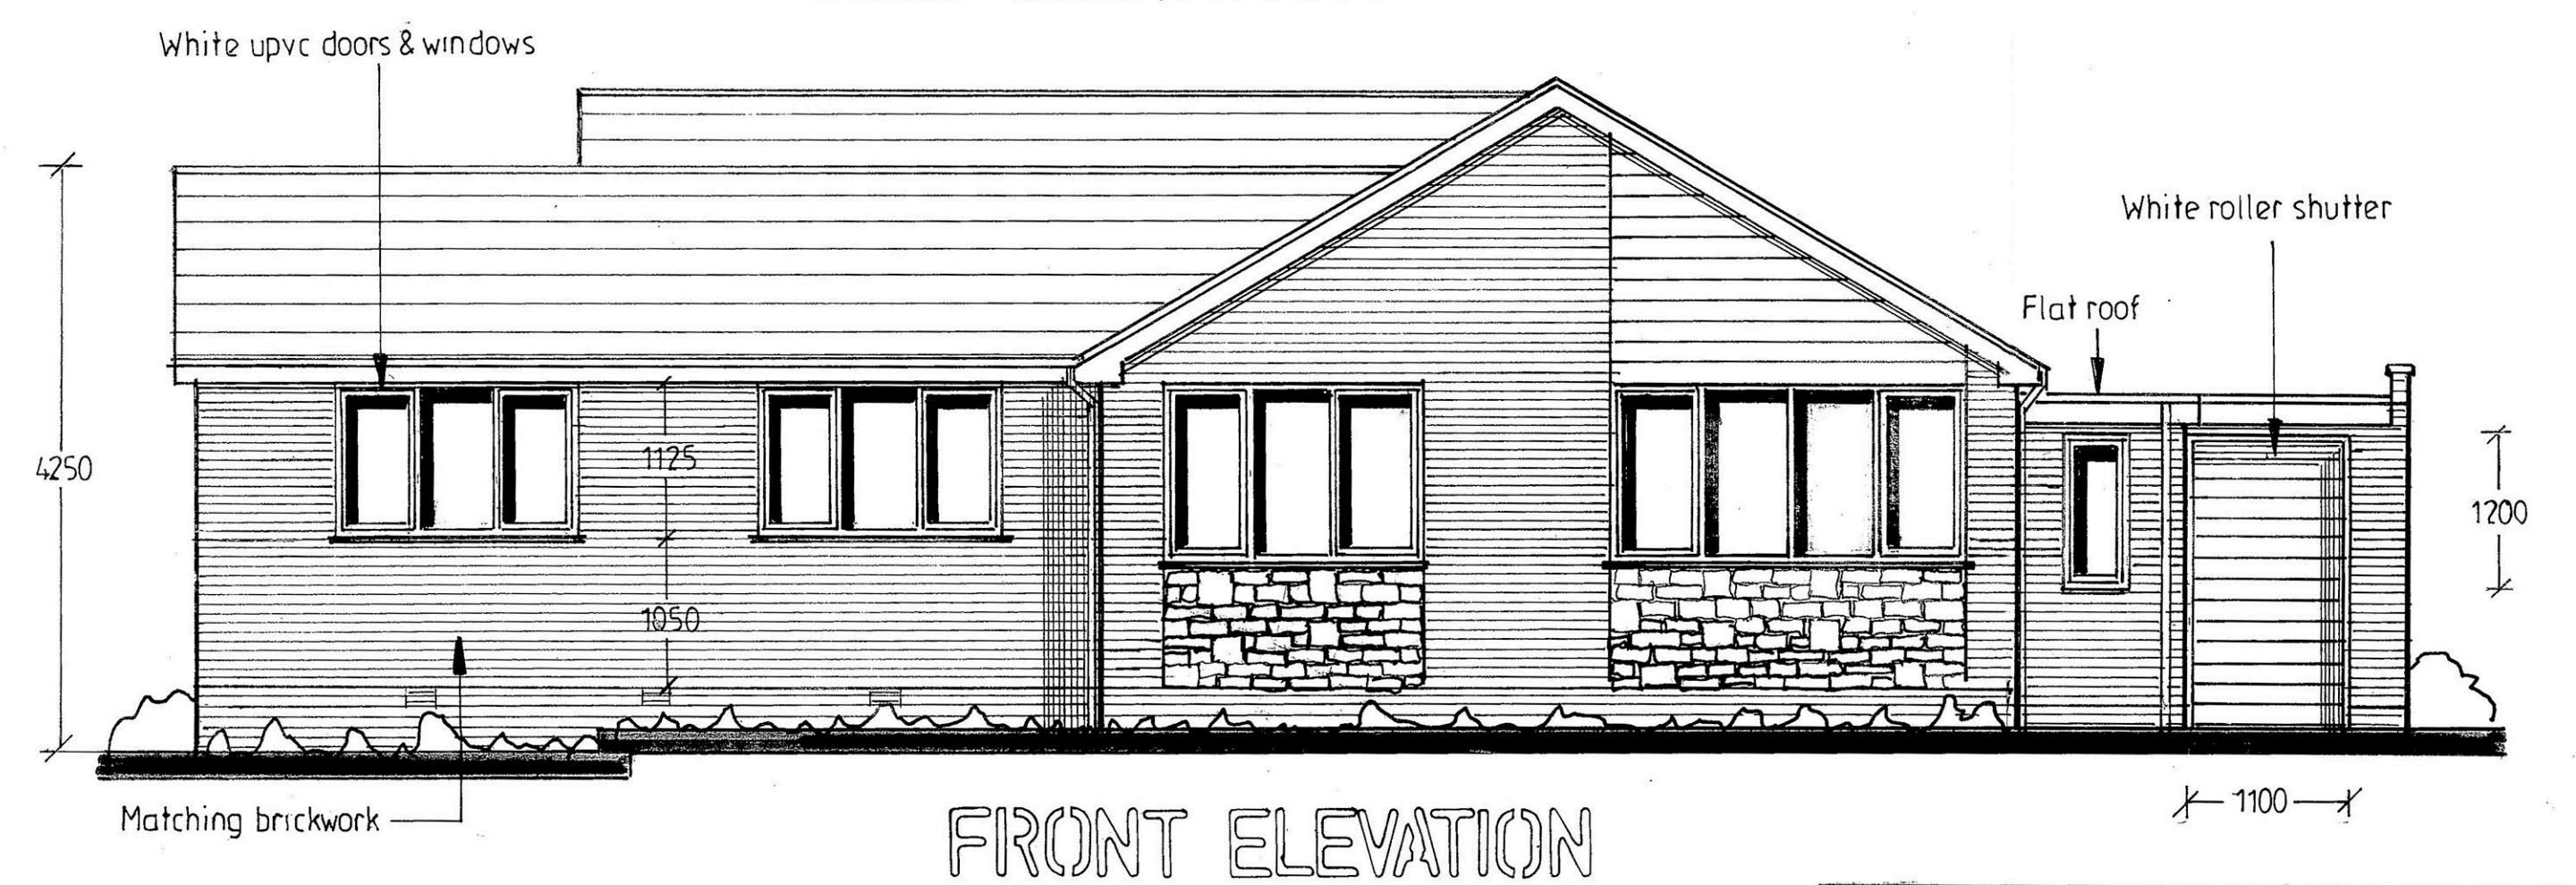
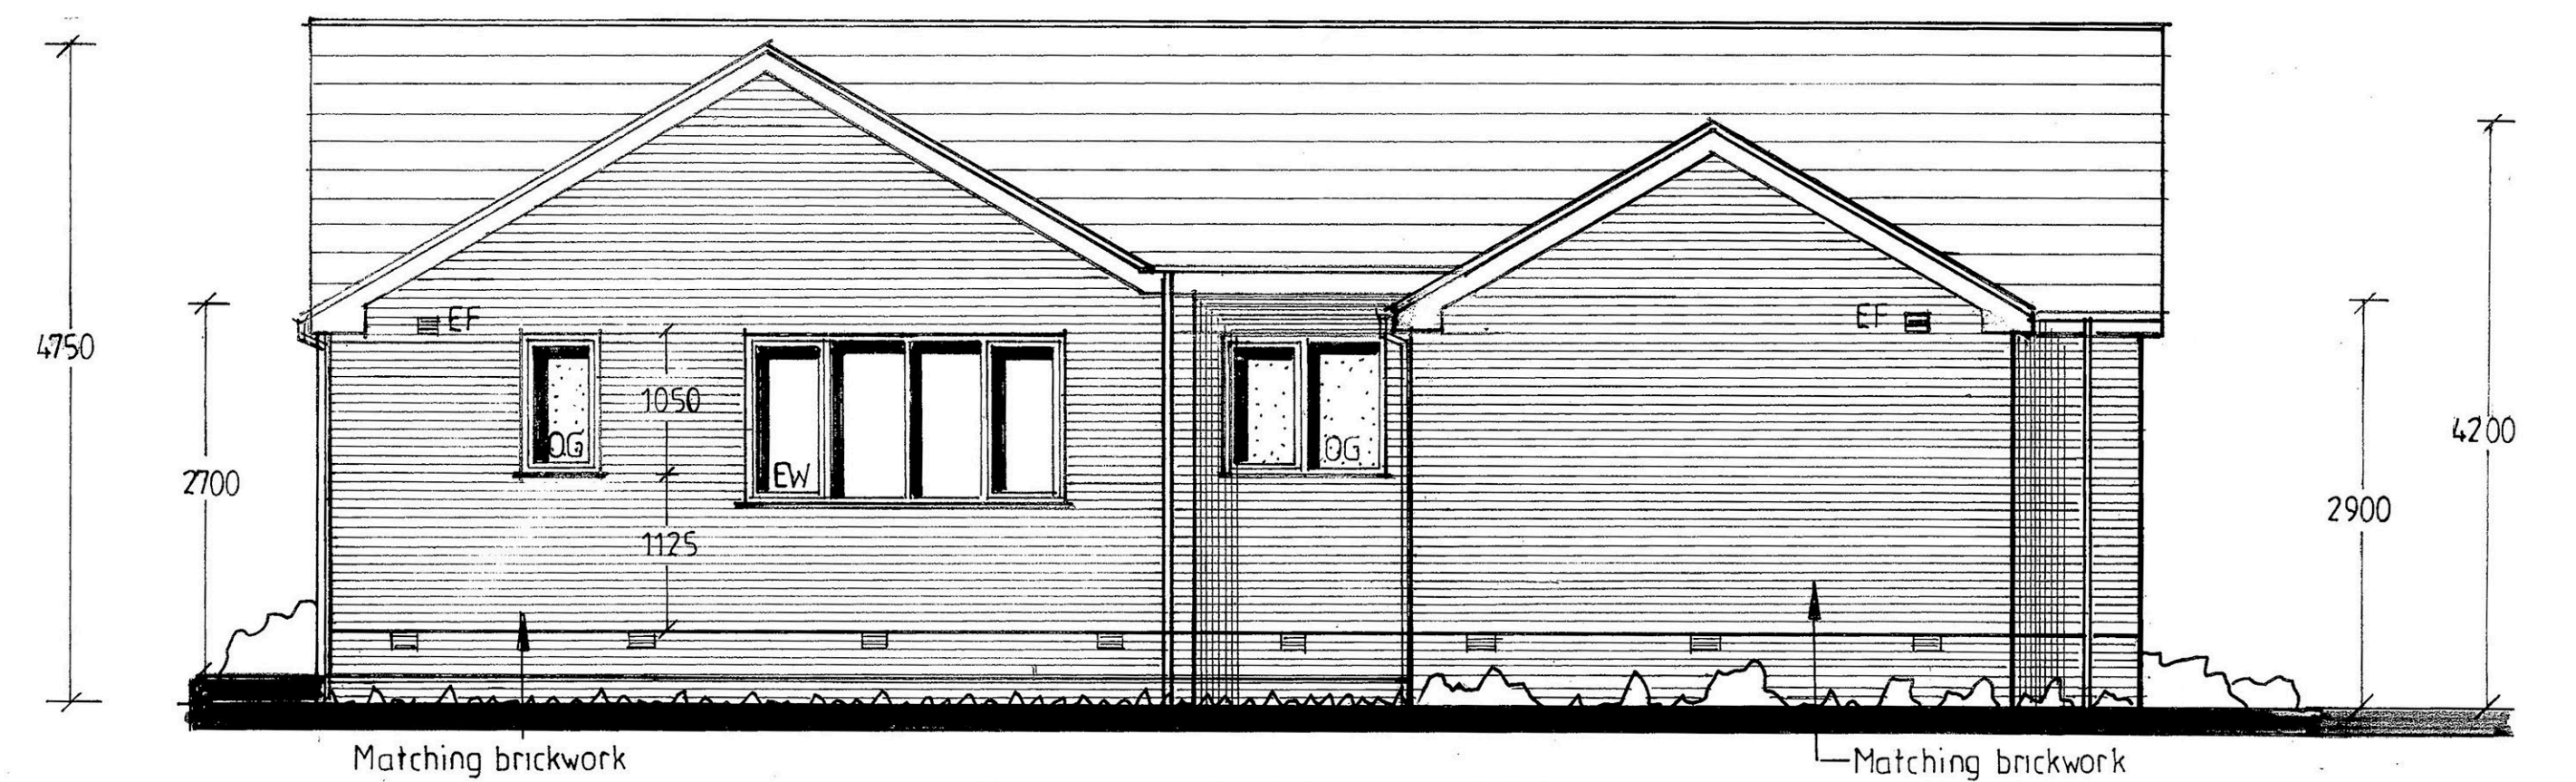


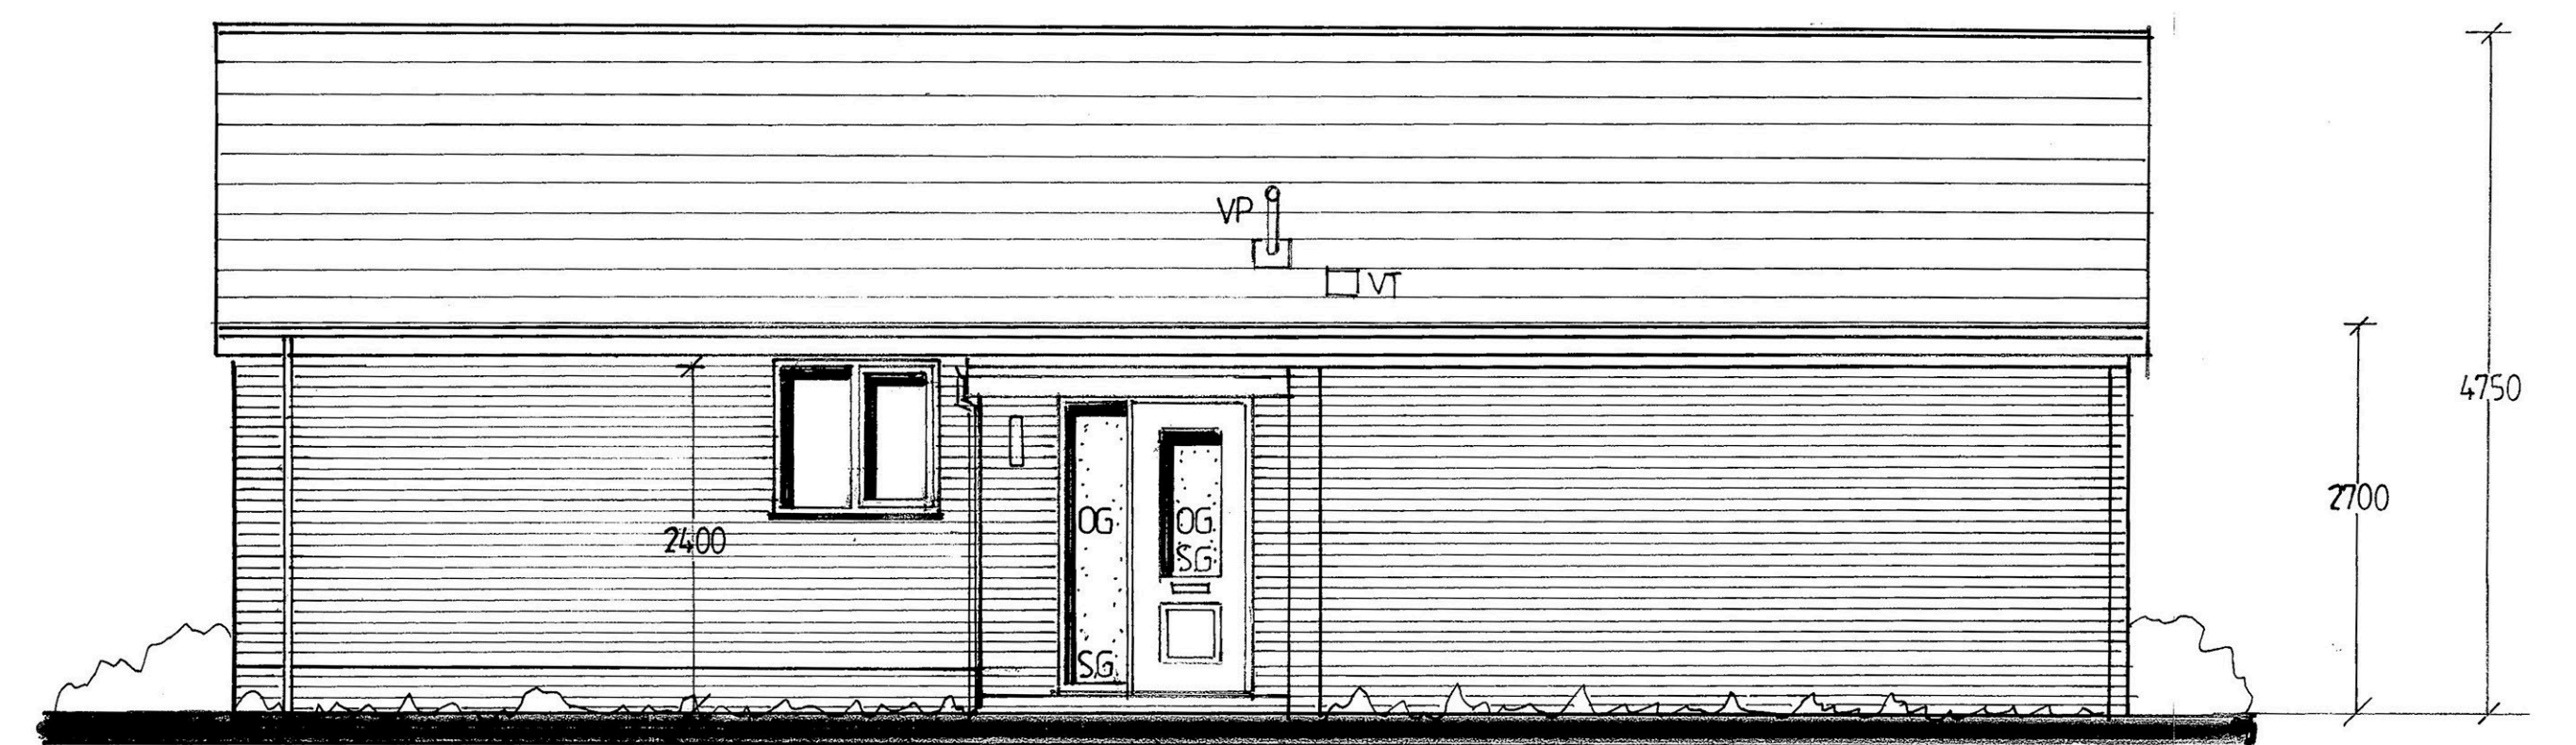

PROPOSED SINGLE
STOREY EXTENSIONS
TO SIDE & REAR

FOR	MR BRAD WRALL
AT	14 TURTON CLOSE BURY BL8 2EE

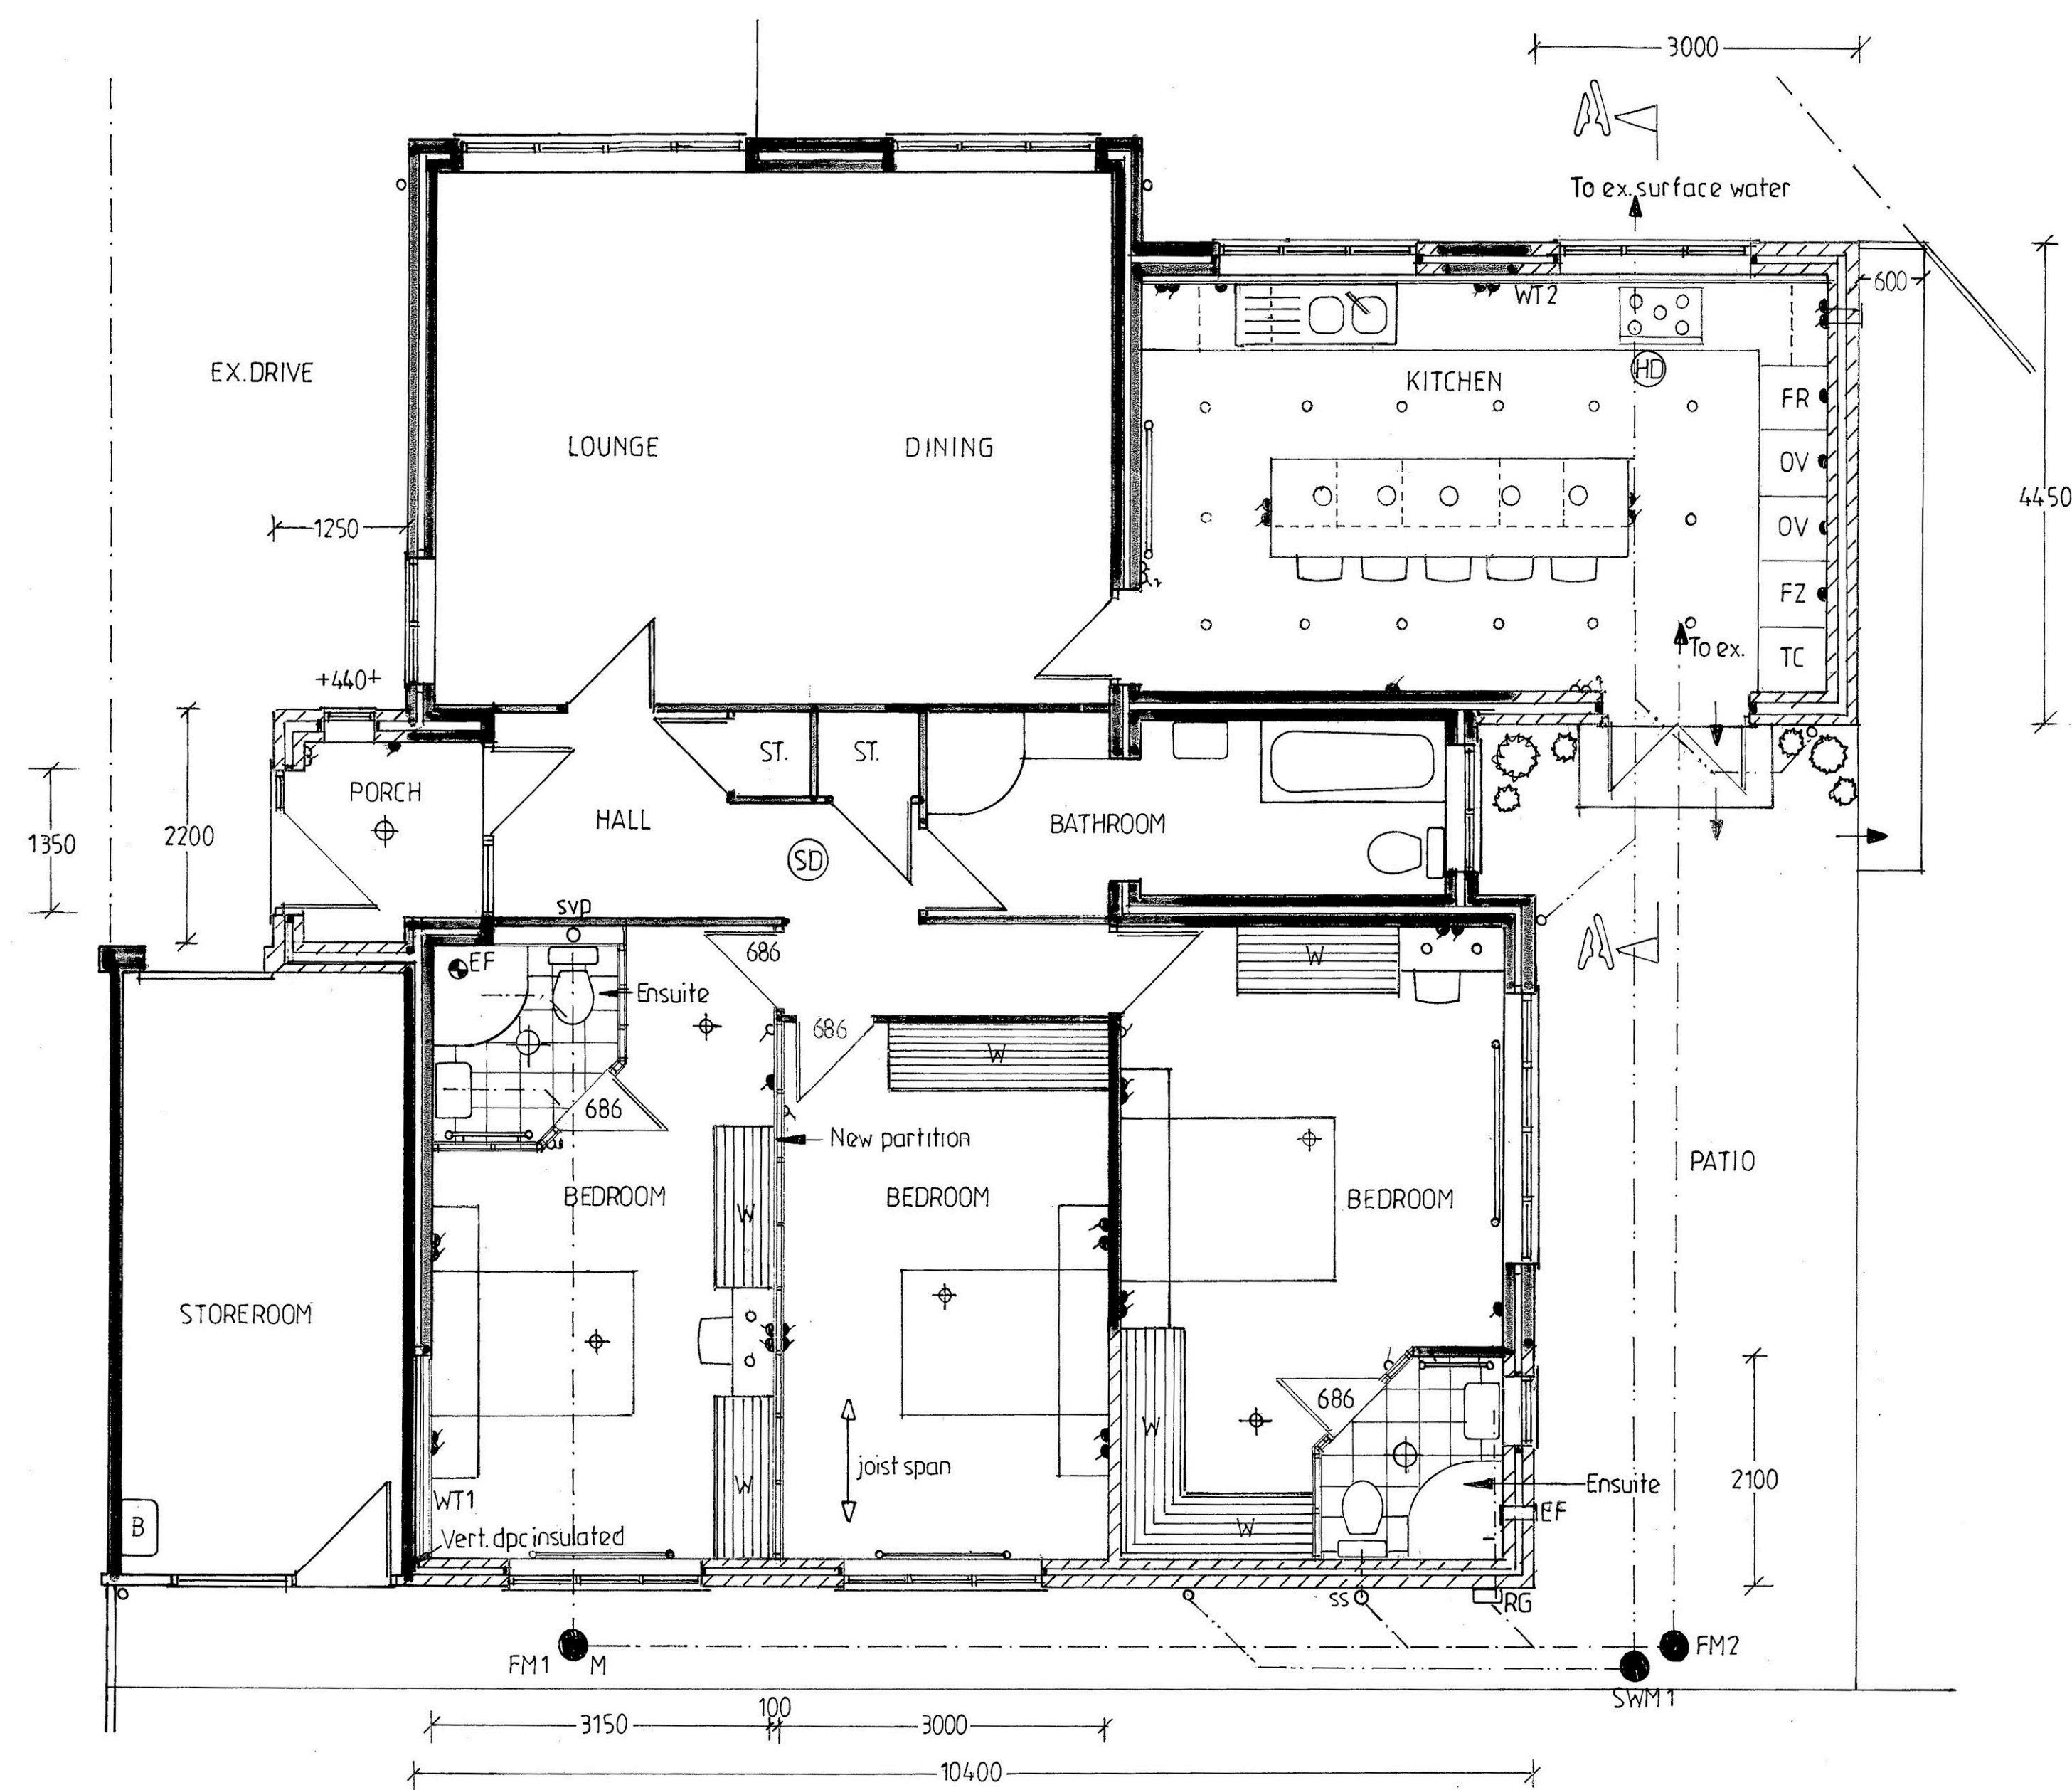

ADRIAN HUGHES
ARCHITECTURAL SERVICES

SCALE 1:50

DATE MAR.2026

DRAWING NO.

2/47/2026