
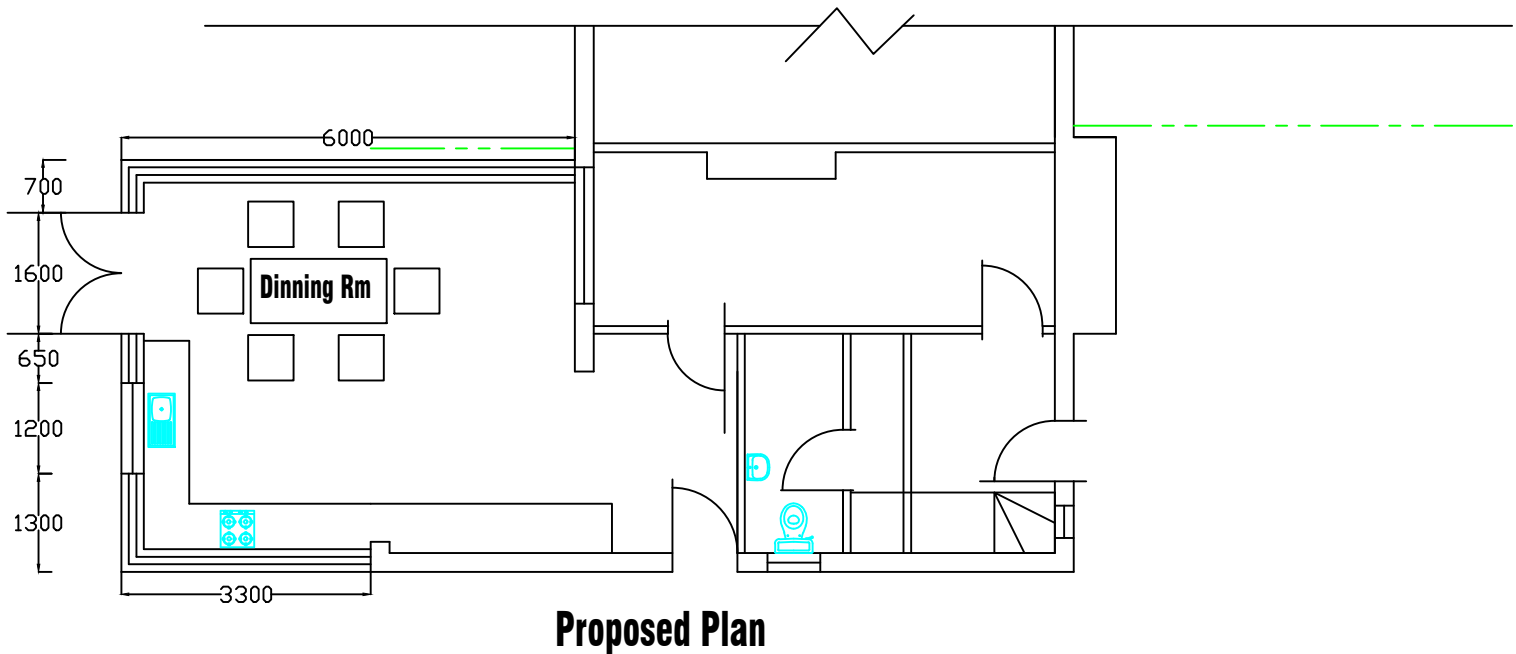
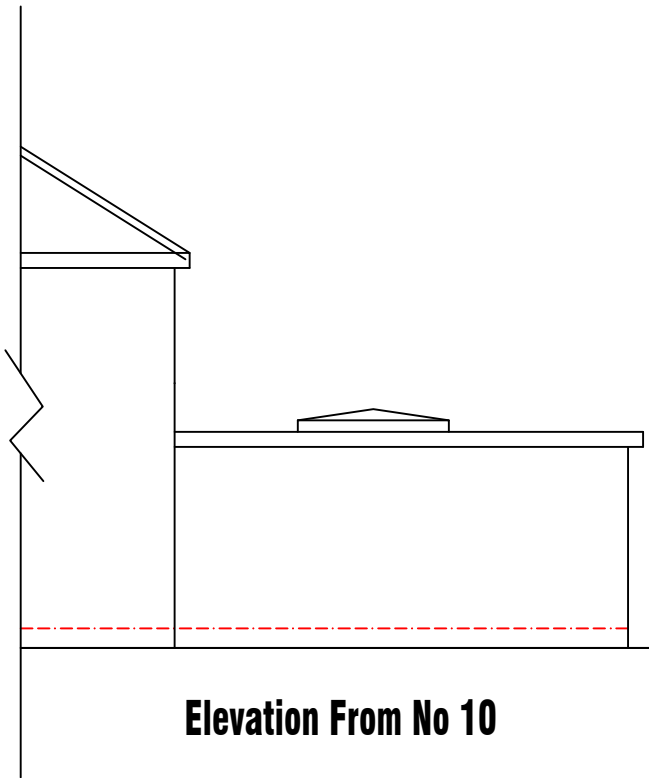


THE BUILDER MUST CHECK THE SITE AND THE APPROVED DRAWINGS BEFORE COMMENCING THE WORKS AND MUST TAKE ANY WORKING MEASUREMENTS AS NECESSARY. ANY DISCREPANCY IN THE DRAWING MUST BE REPORTED TO THE CLIENT .

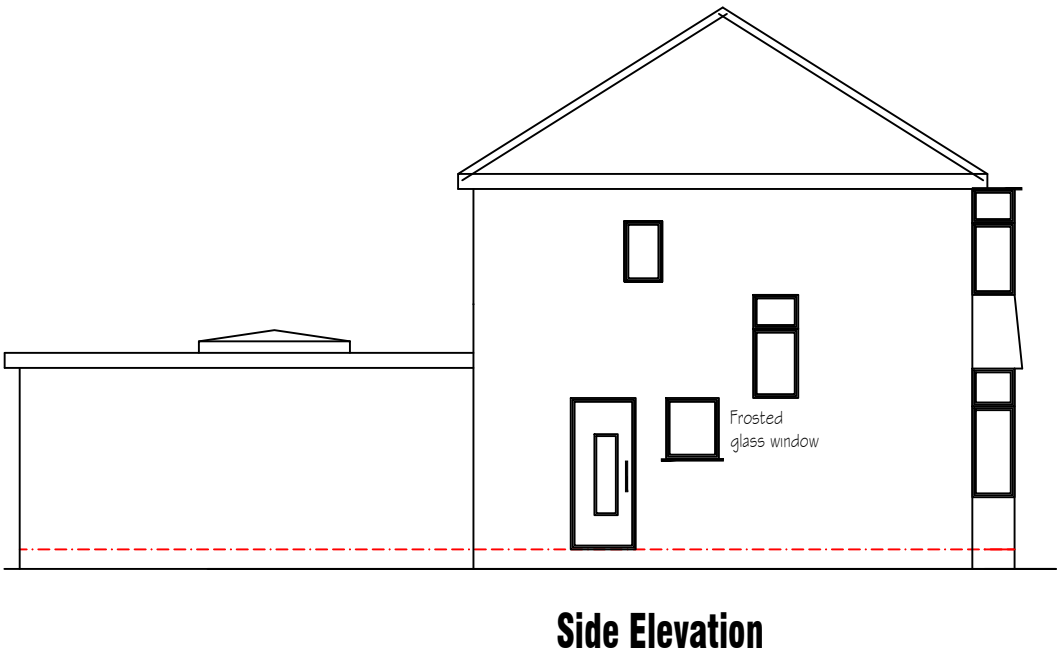

H S H Engineering Design Services 428 Cheetham Hill Road Cheetham Manchester M8 9LE, UK 01617956385, 07940197 333			
project title	Proposed ground floor extension to create an additional living space.		
client	Mr Shiraz Kassam		
dwg. title	Existing / Proposed Plan		
dwg. no.	sheet no.	scale	job no.
04		1:100 A3	
12 Newington Avenue Prestwich M8 4LT			
drawn by.	checked by.	approved by.	date
TZ			July 2021