



8 APOLLO AVENUE, WHITEFIELD - PROPOSED SIDE ELEVATION

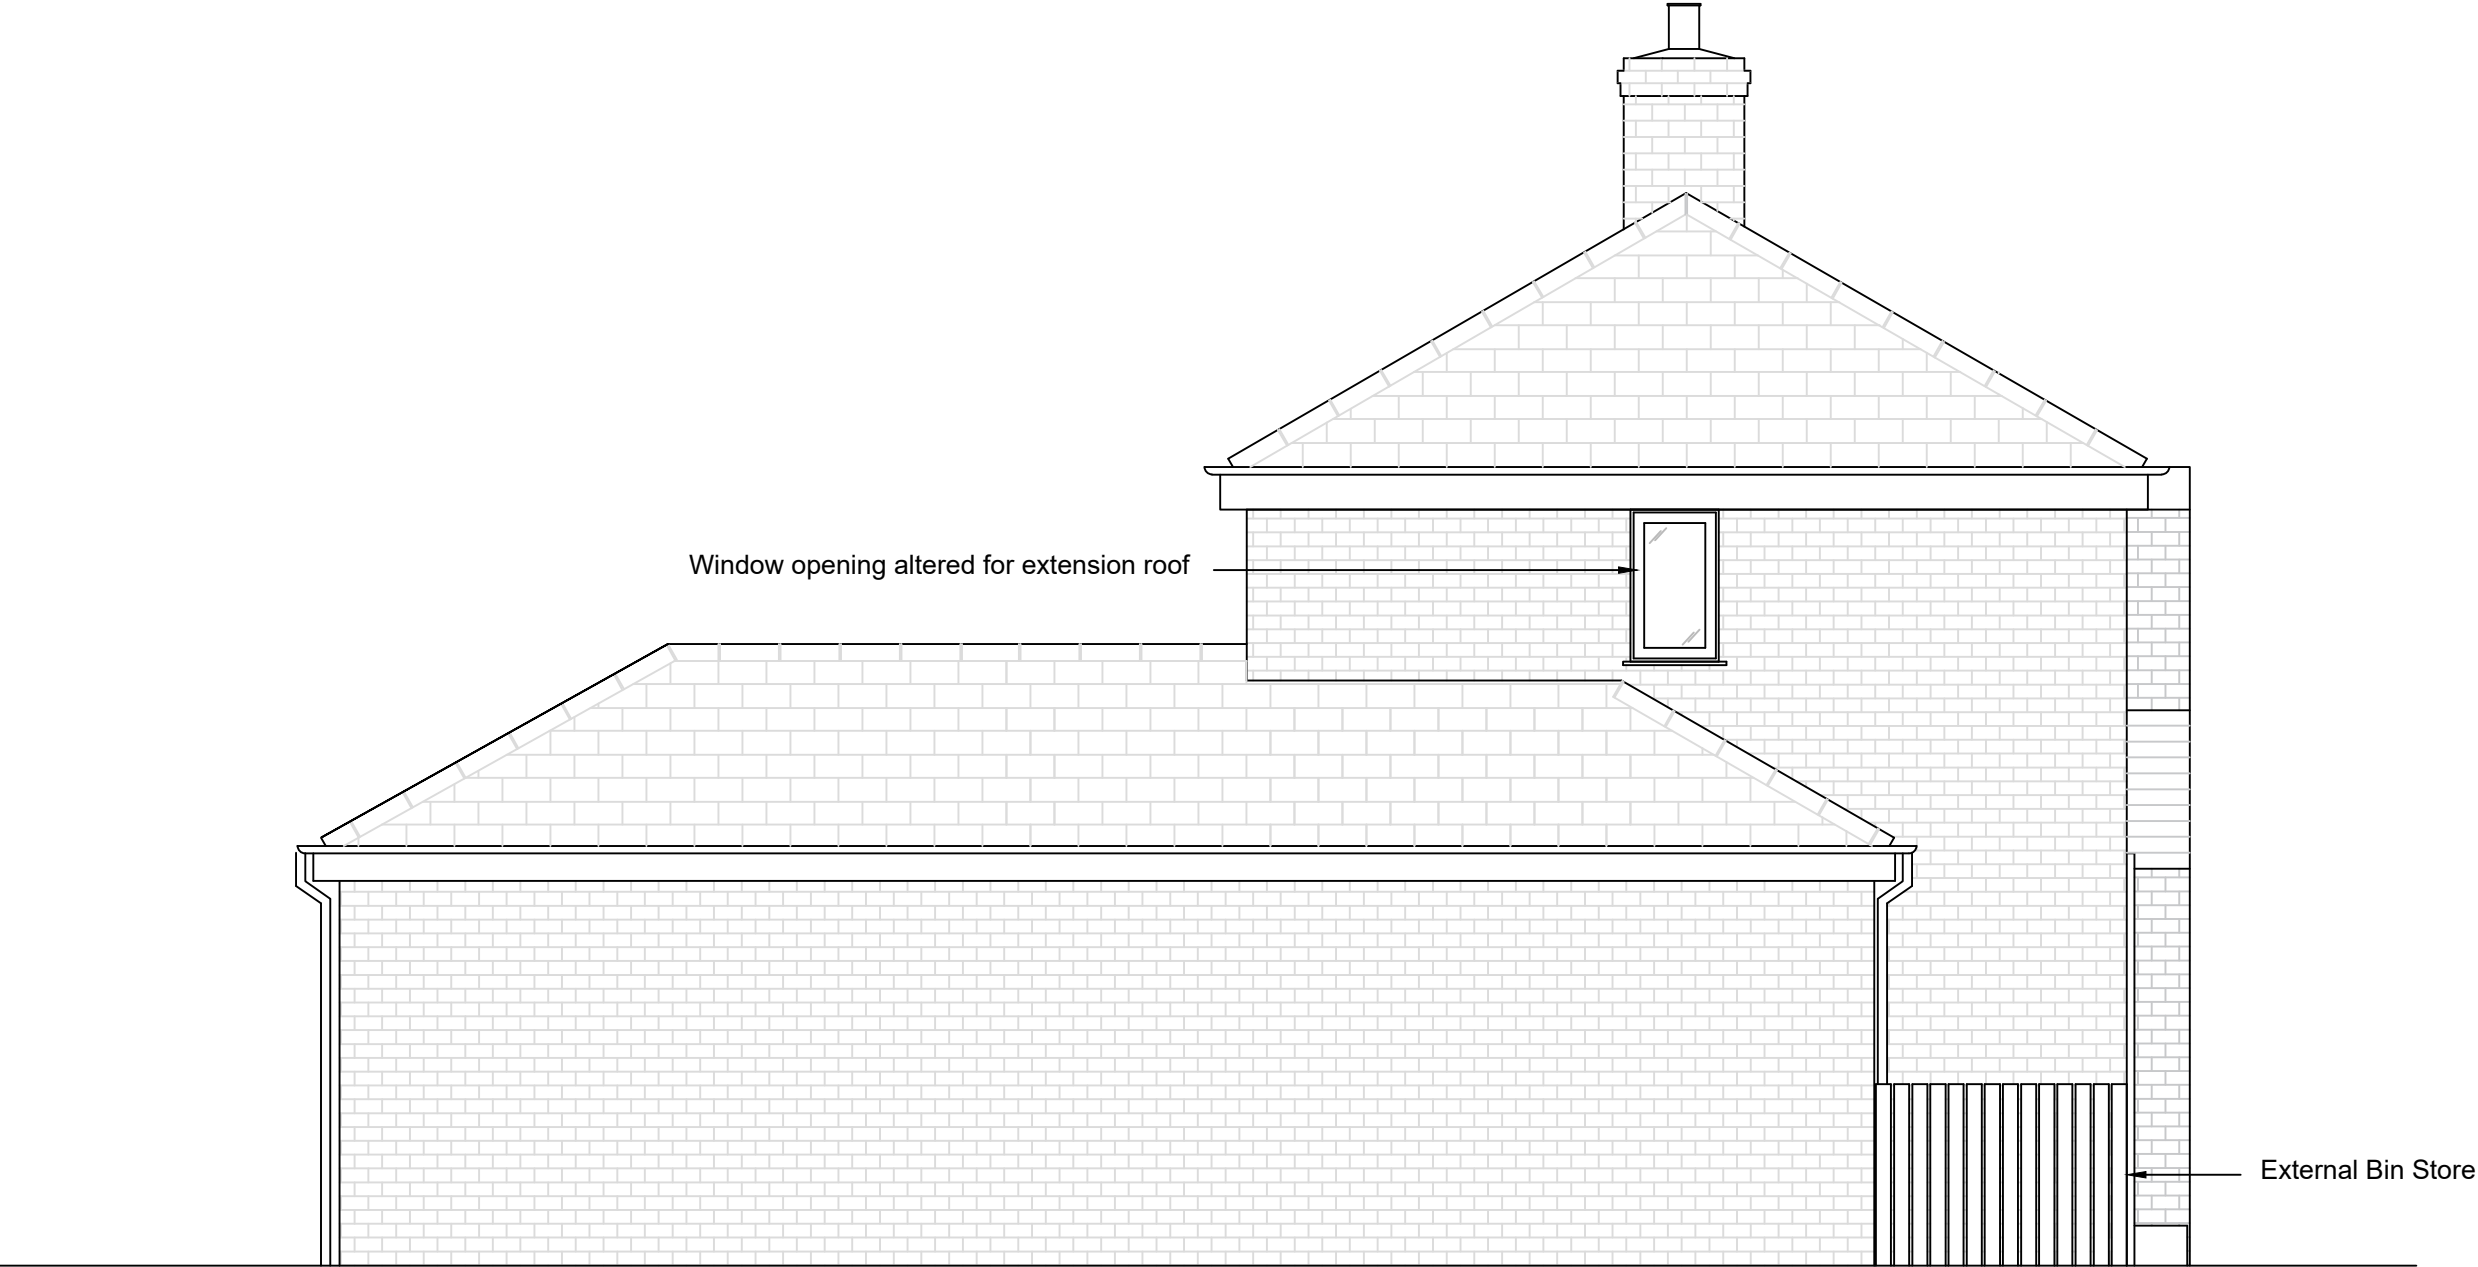

SIDE ELEVATION

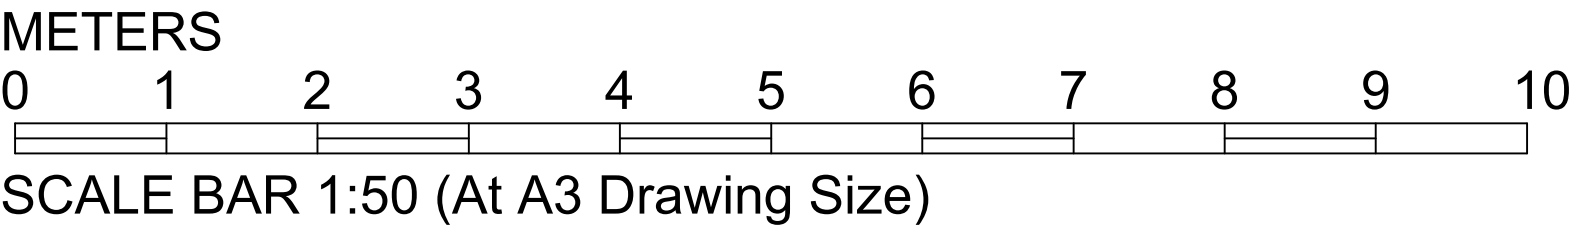

Address:
8 Apollo Avenue
Whitefield
BL9 8HG

Title:
Side Elevation
Proposed

Scale:
1:50 @ A3

Drawing Date:
21/04/2026

Revision:
-