



8 APOLLO AVENUE, WHITEFIELD - PROPOSED FIRST FLOOR PLAN

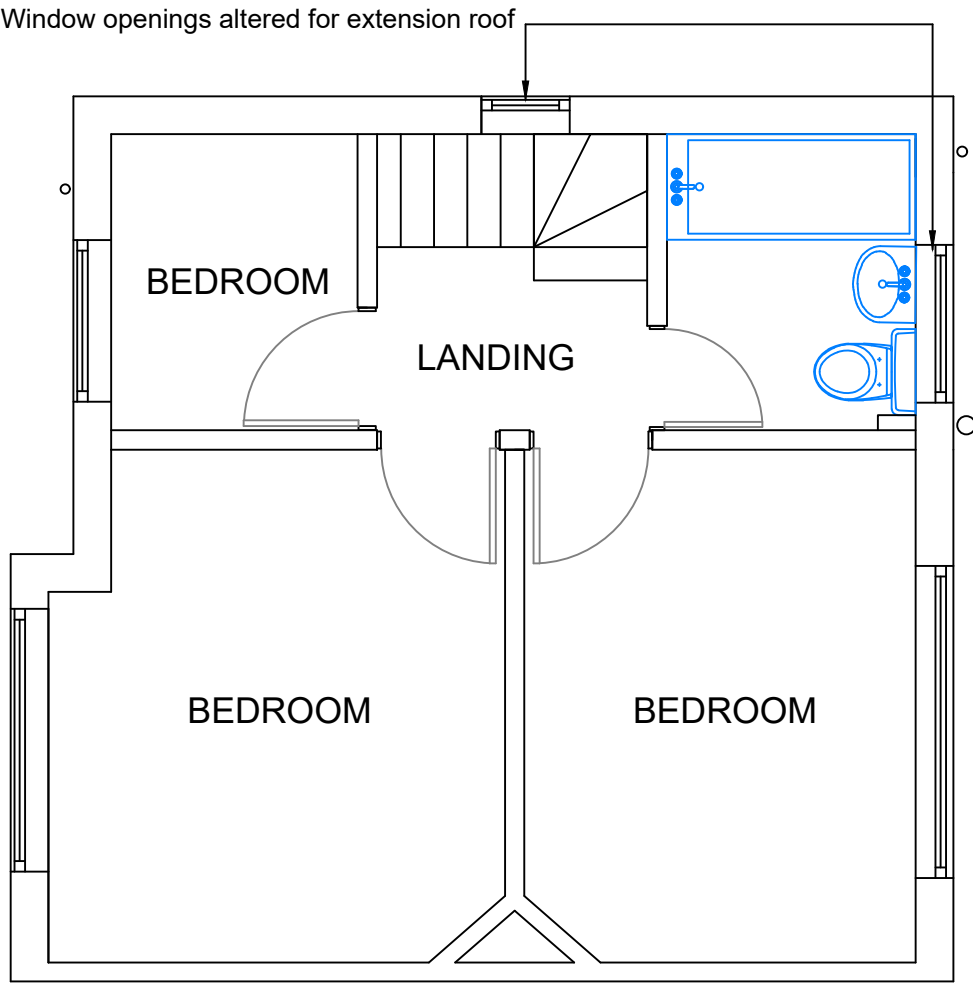

FIRST FLOOR

METERS

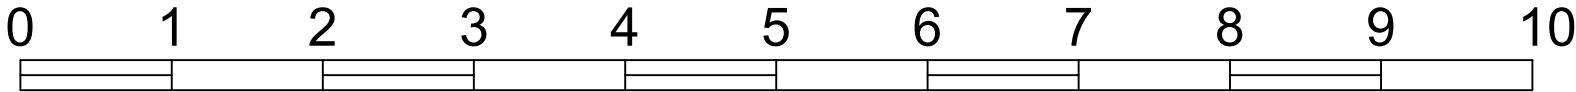

SCALE BAR 1:50 (At A3 Drawing Size)

Address:
8 Apollo Avenue
Whitefield
BL9 8HG

Title:
First Floor Plan
Proposed

Scale:
1:50 @ A3

Drawing Date:
21/04/2026

Revision:
-

Dwg File No:
8ADZC-006

All dimensions must be checked on site before commencing construction.