


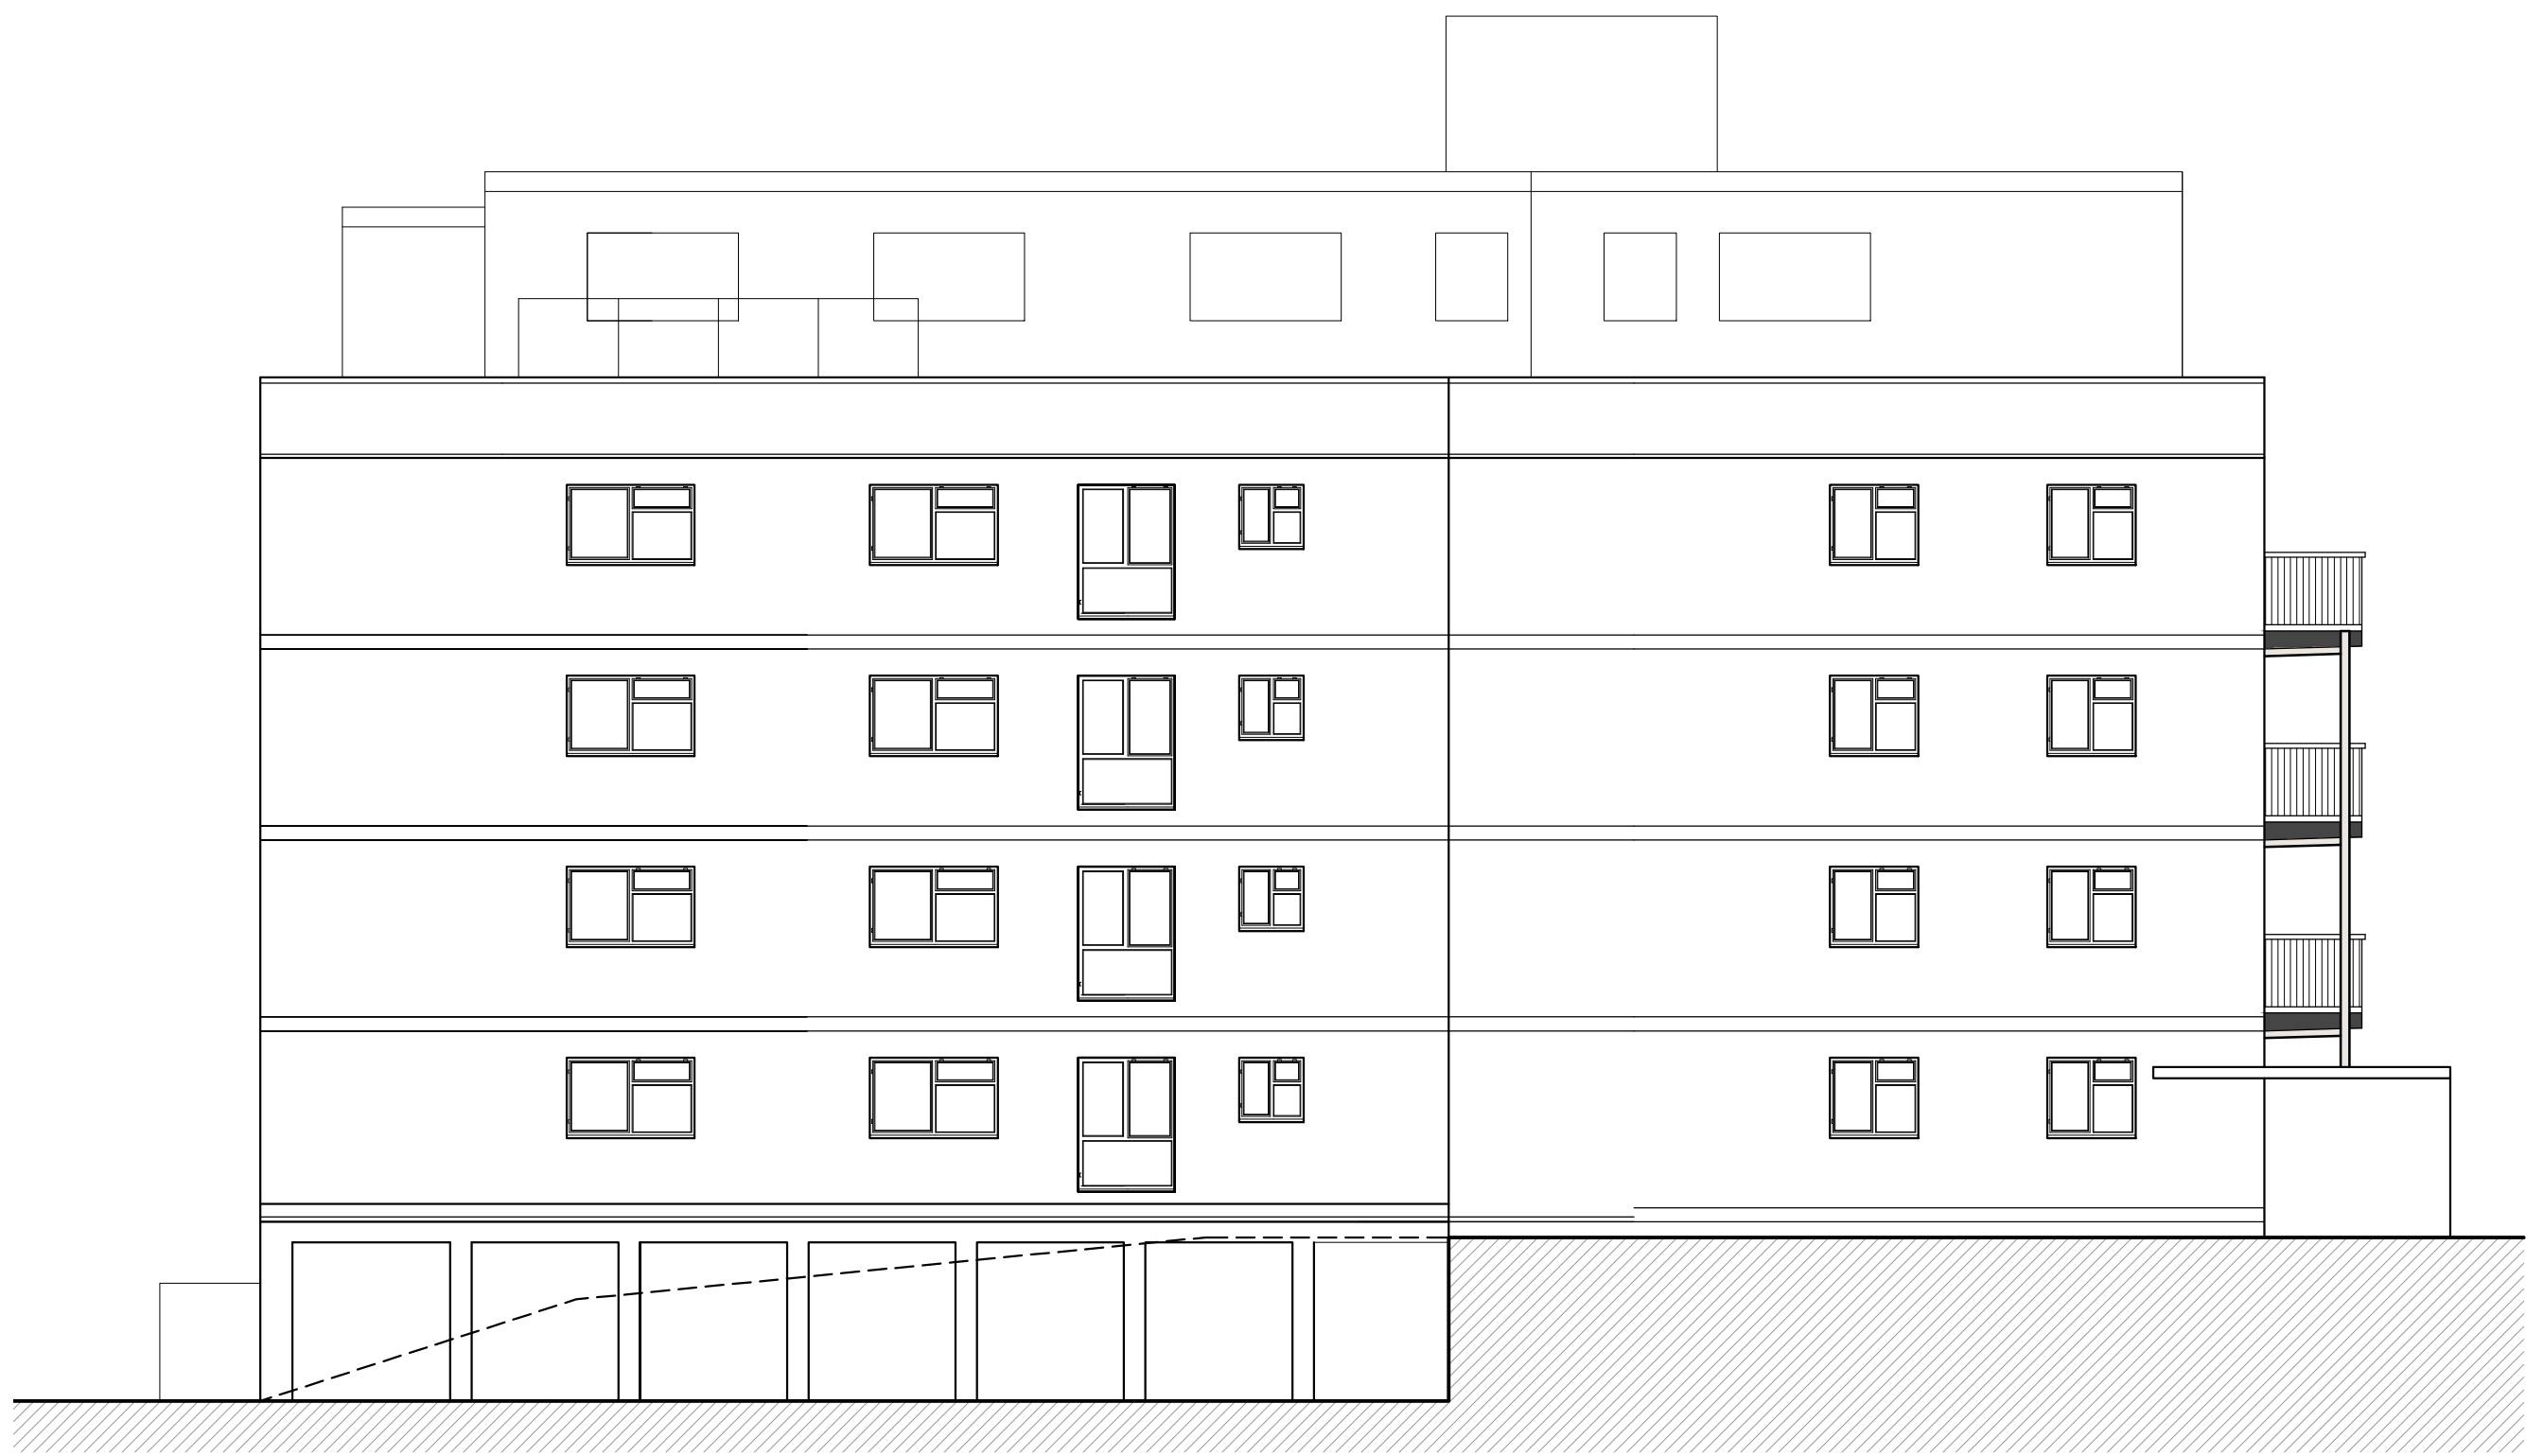

West Elevation as Proposed

Balcony B2

0 0.51m 2m 5m
1:100



North Elevation as Proposed



South Elevation as Proposed

Balcony B1

Balcony B3



East Elevation as Proposed

Notes:

The drawings are the copyright of CK Architectural. The drawings must not be scaled from for construction purposes. The contractor should take and verify all dimensions on site before proceeding with any works. All dimensions shown on the drawings are for Planning purposes only.

CDM 2015 regulations. These drawings and specification are intended for Planning & Building Regulation purposes only; the scope of this does not go any further. It is the duty of the client under the regulations to appoint a 'Principal Contractor'. There is no obligation for the client to appoint a 'Principal Designer'. The 'Principal Contractor' will then take on the role of 'Principal Designer' for purposes of the 'pre construction' and 'construction' phases of the project under the CDM 2015 regulations when it gets under way; in order that a Health & Safety File and construction plan, is provided for the HSE, in order to reduce risks through the design processes of construction etc.

DATE	NOTES	DESIGNER	CHECKED
20/01/20	Issued for Planning Application	SGA	PLN