


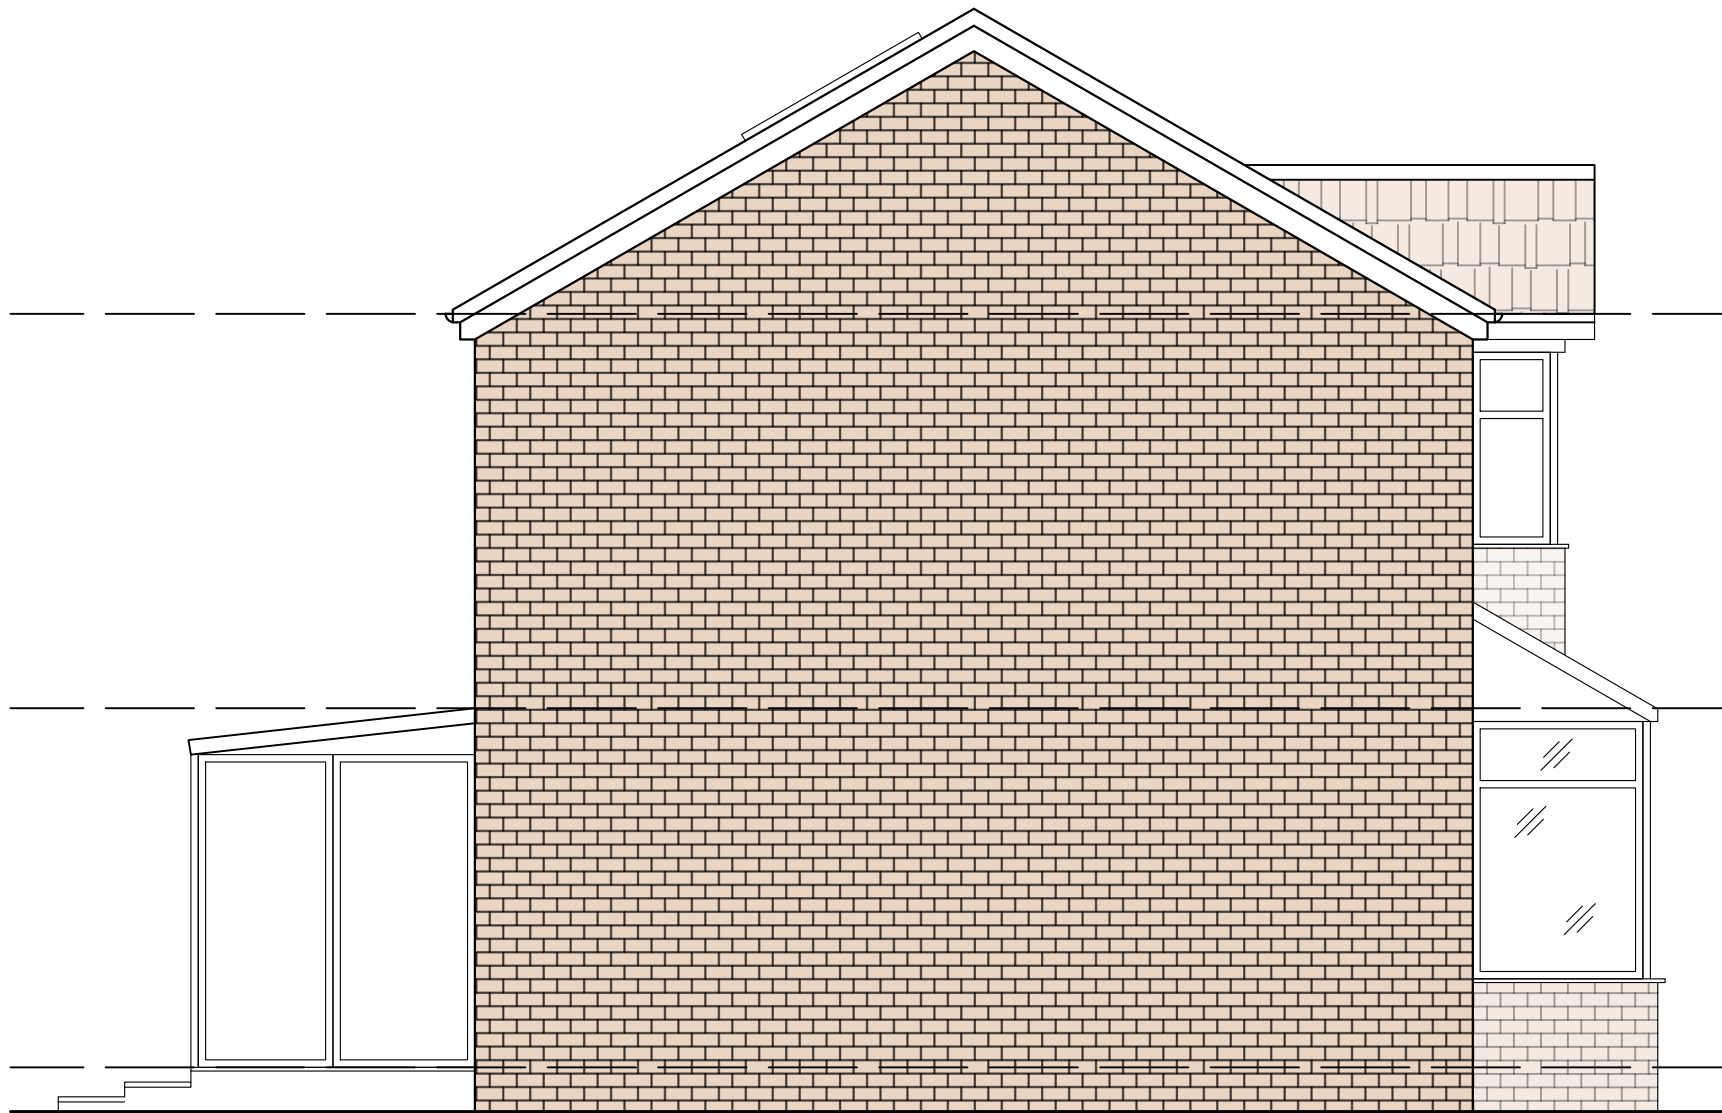

EXISTING R SIDE ELEVATION



General Notes

No.	Revision/Issue	Date

Firm Name and Address
 Mason and Marlowe

Mason and Marlowe Ltd.
Project Managers and Quantity Surveyors
3 Colman Gardens,
Salford Quays, M5 3NT

Project Name and Address

**4 Lynton Drive, Prestwich
M25 2QS**

Project

Date
17/10/2022

Scale
1/50

Sheet

A3