


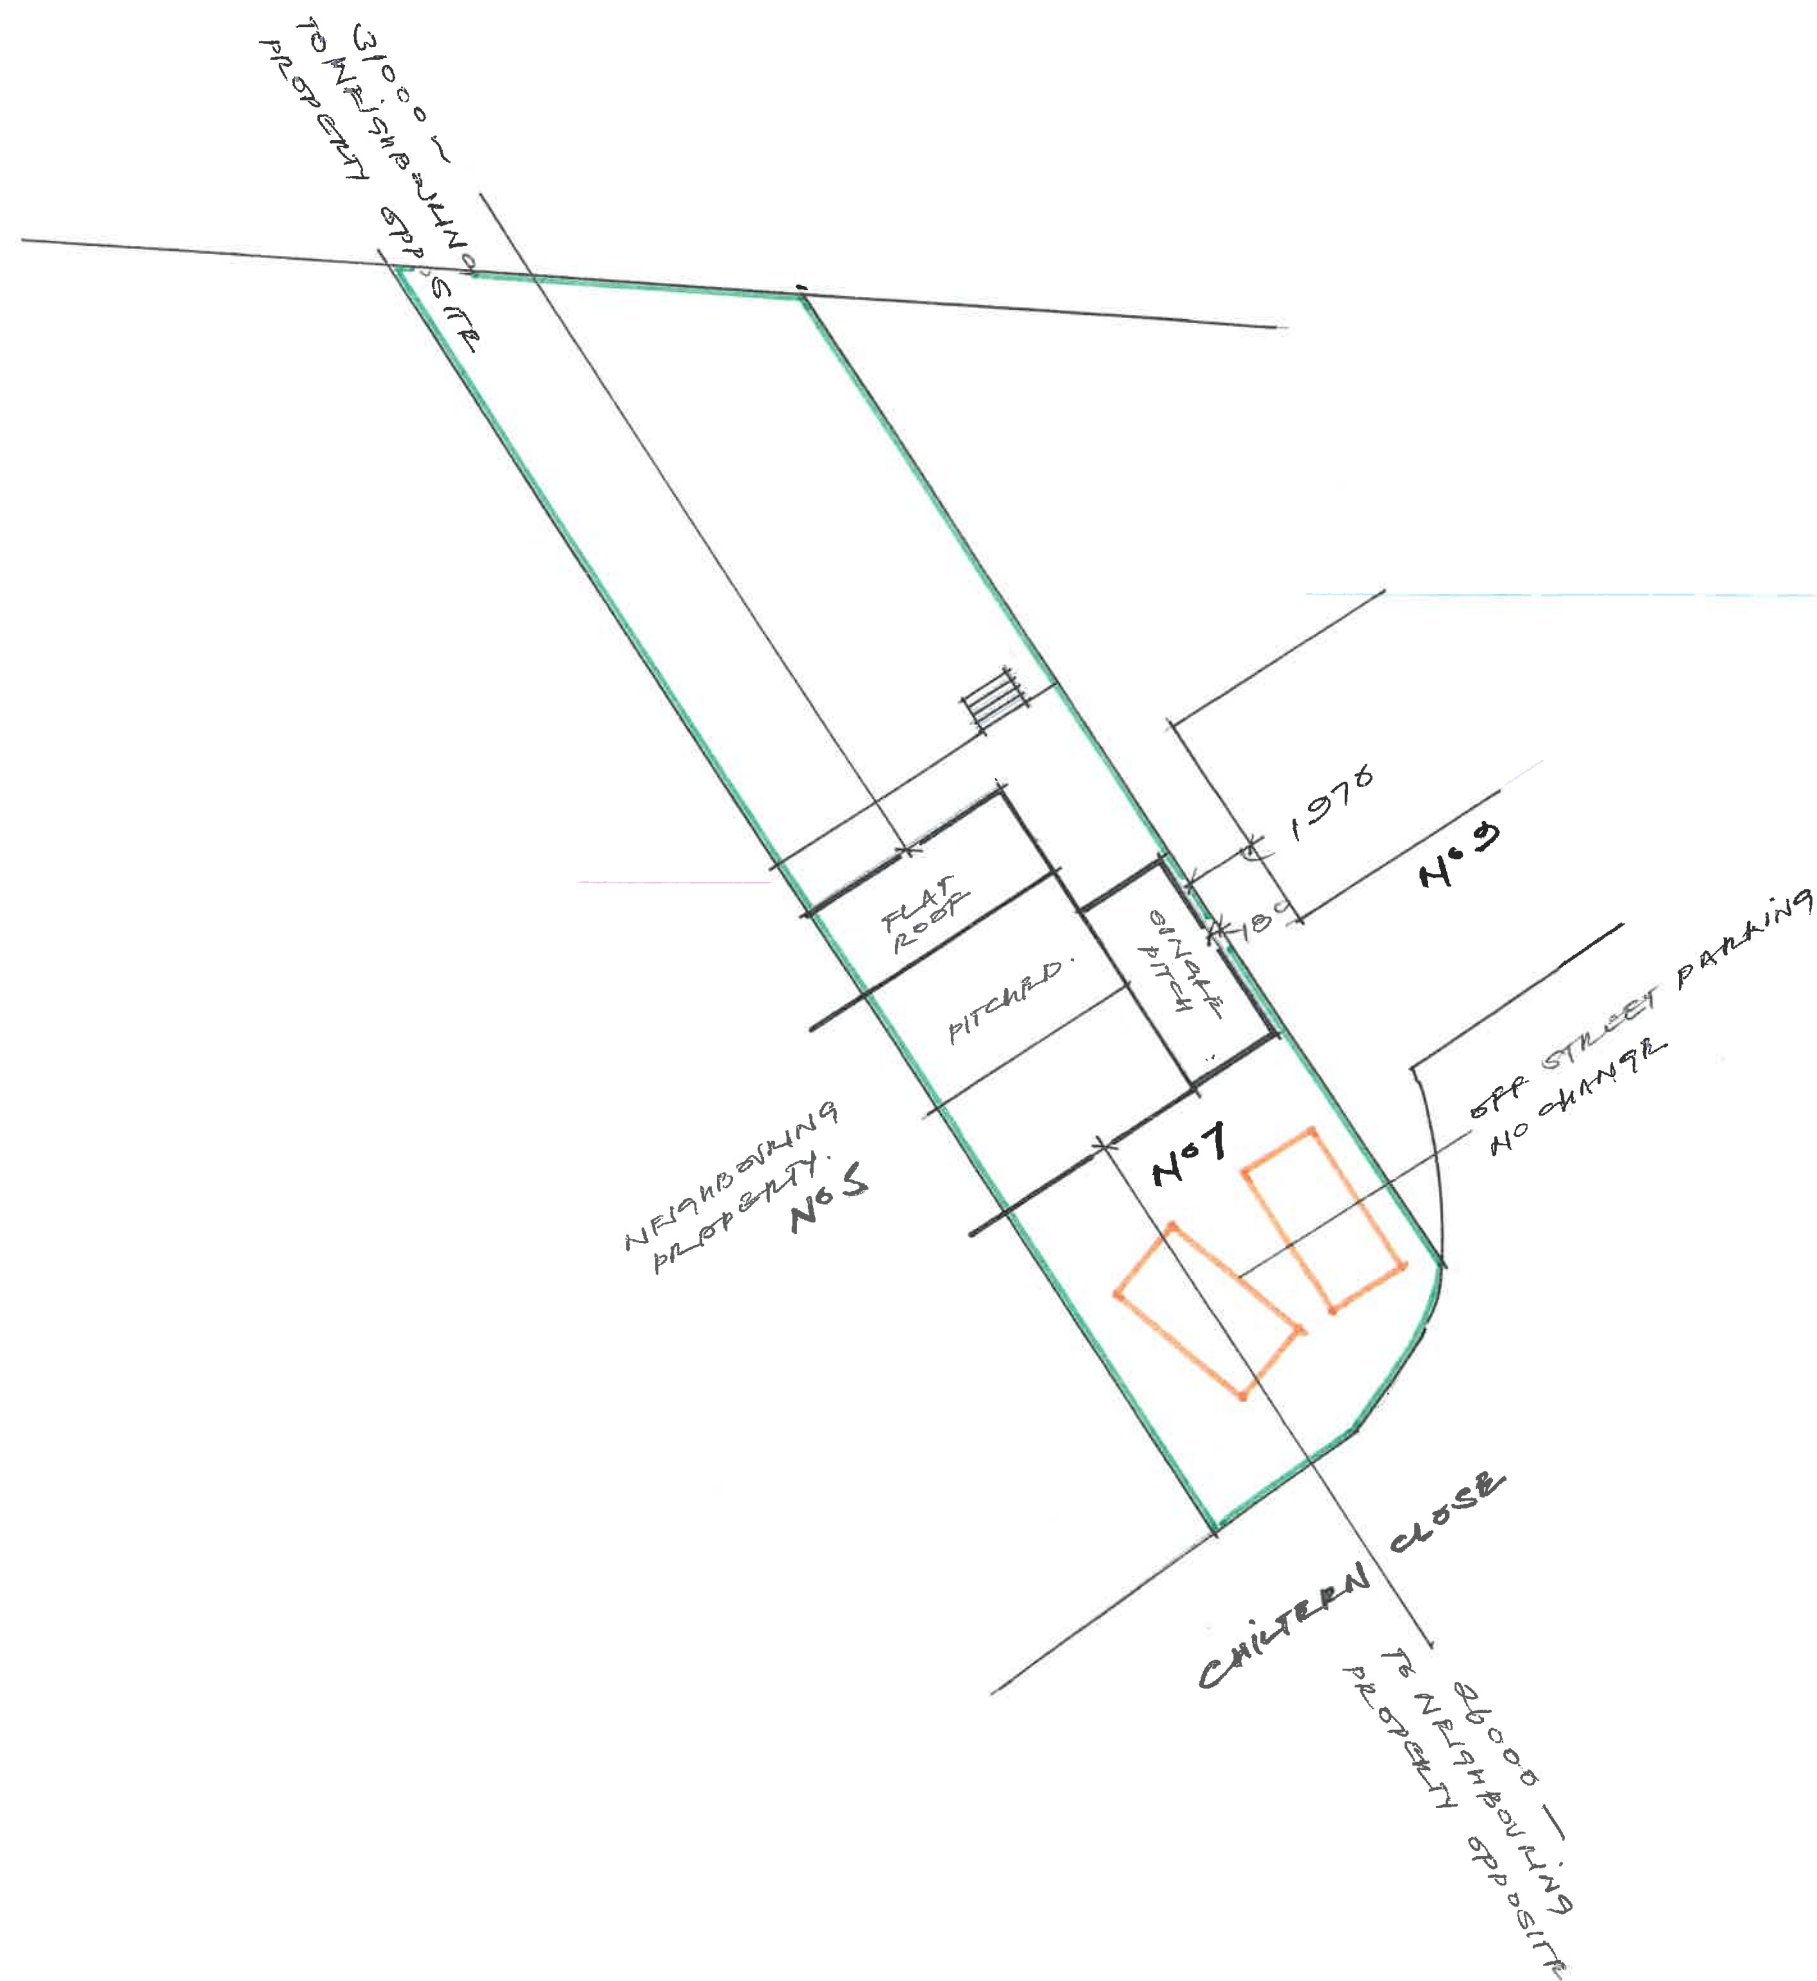

1:200
 EXISTING SITE PLAN
 NO 7 CHILTERN CLOSE
 RANSBOTTOM
 BURY BL9
 P STANILAND
 JAN 2022
 DO NOT SCALE