
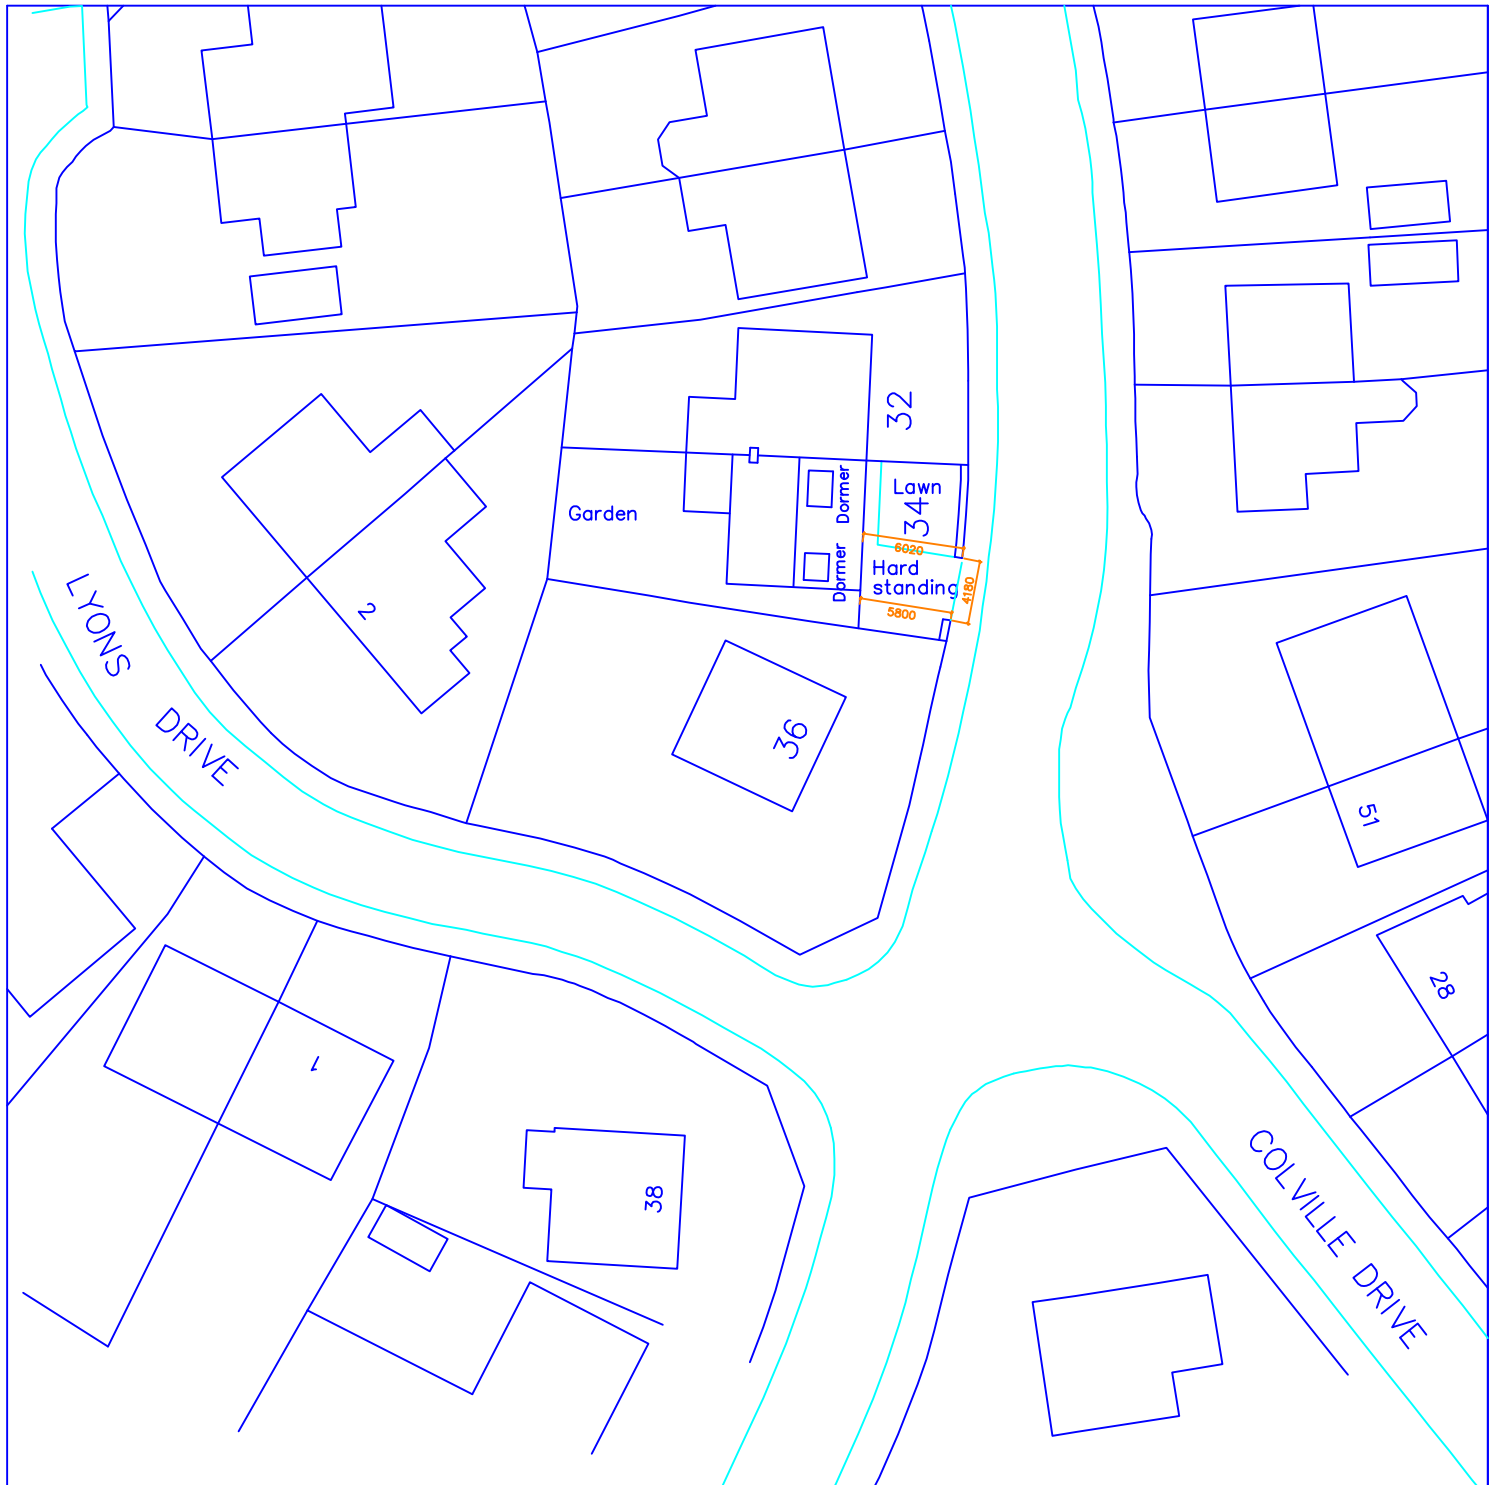


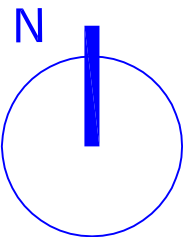

A Dimensions added to hardstanding 23.07.2023

0 10 20 30 m

	
34 Newington Drive Bury BL8 2NE	
scale 1:500 at A4 June 2023	
SS1-03A	
Existing Block Plan	
P P Y design Ltd	