

1. Drawing is to be used for planning purposes only.
2. All dimensions are to be checked on site prior to fabrication and/or construction. Any discrepancies are to be brought to the attention of MDA Architectural Services.
3. The copyright for this drawing and design shall remain the property of MDA Architectural Services.
4. This drawing is not to be reproduced without the written permission of MDA Architectural Services.




ARCHITECTURAL SERVICES
MDA ARCHITECTURAL SERVICES
5 Church Road
Bolton BL1 1HX
www.mdas.co.uk

PROPOSED BUILDING PLANS

37 BRADSHAW ROAD
BOLTON
BL8 3PW


Scale: 1:100 @ A3
Date: 12/04/2017
Drawn By: JK

PLANNING

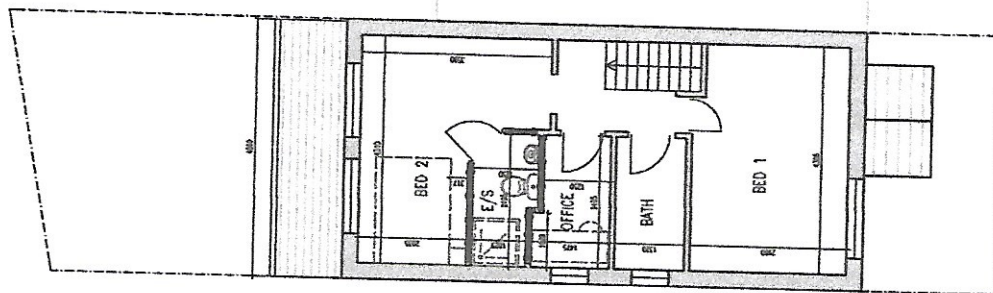

FIRST FLOOR

proposed size of summerhouse
2100 mm x 1910 mm
Height 2140 to ridge
Height to eaves 1710 mm

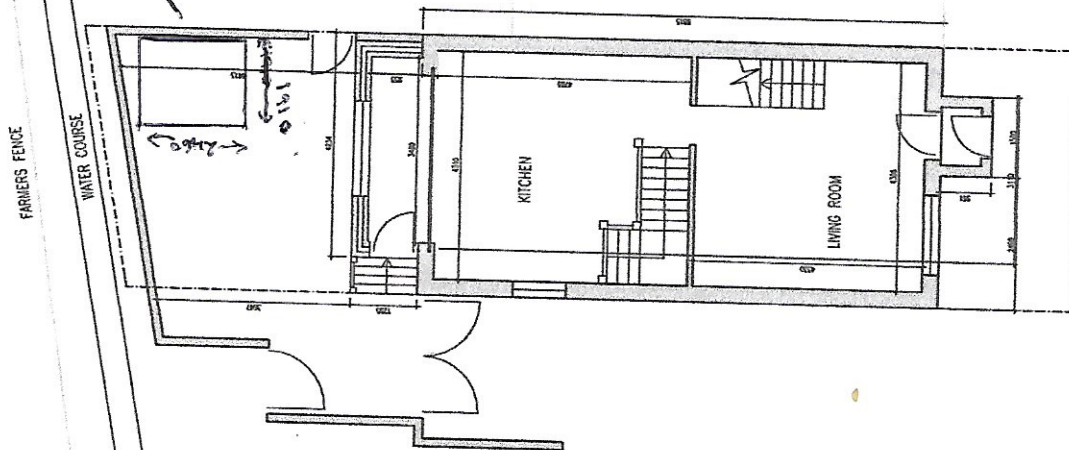

GROUND FLOOR