




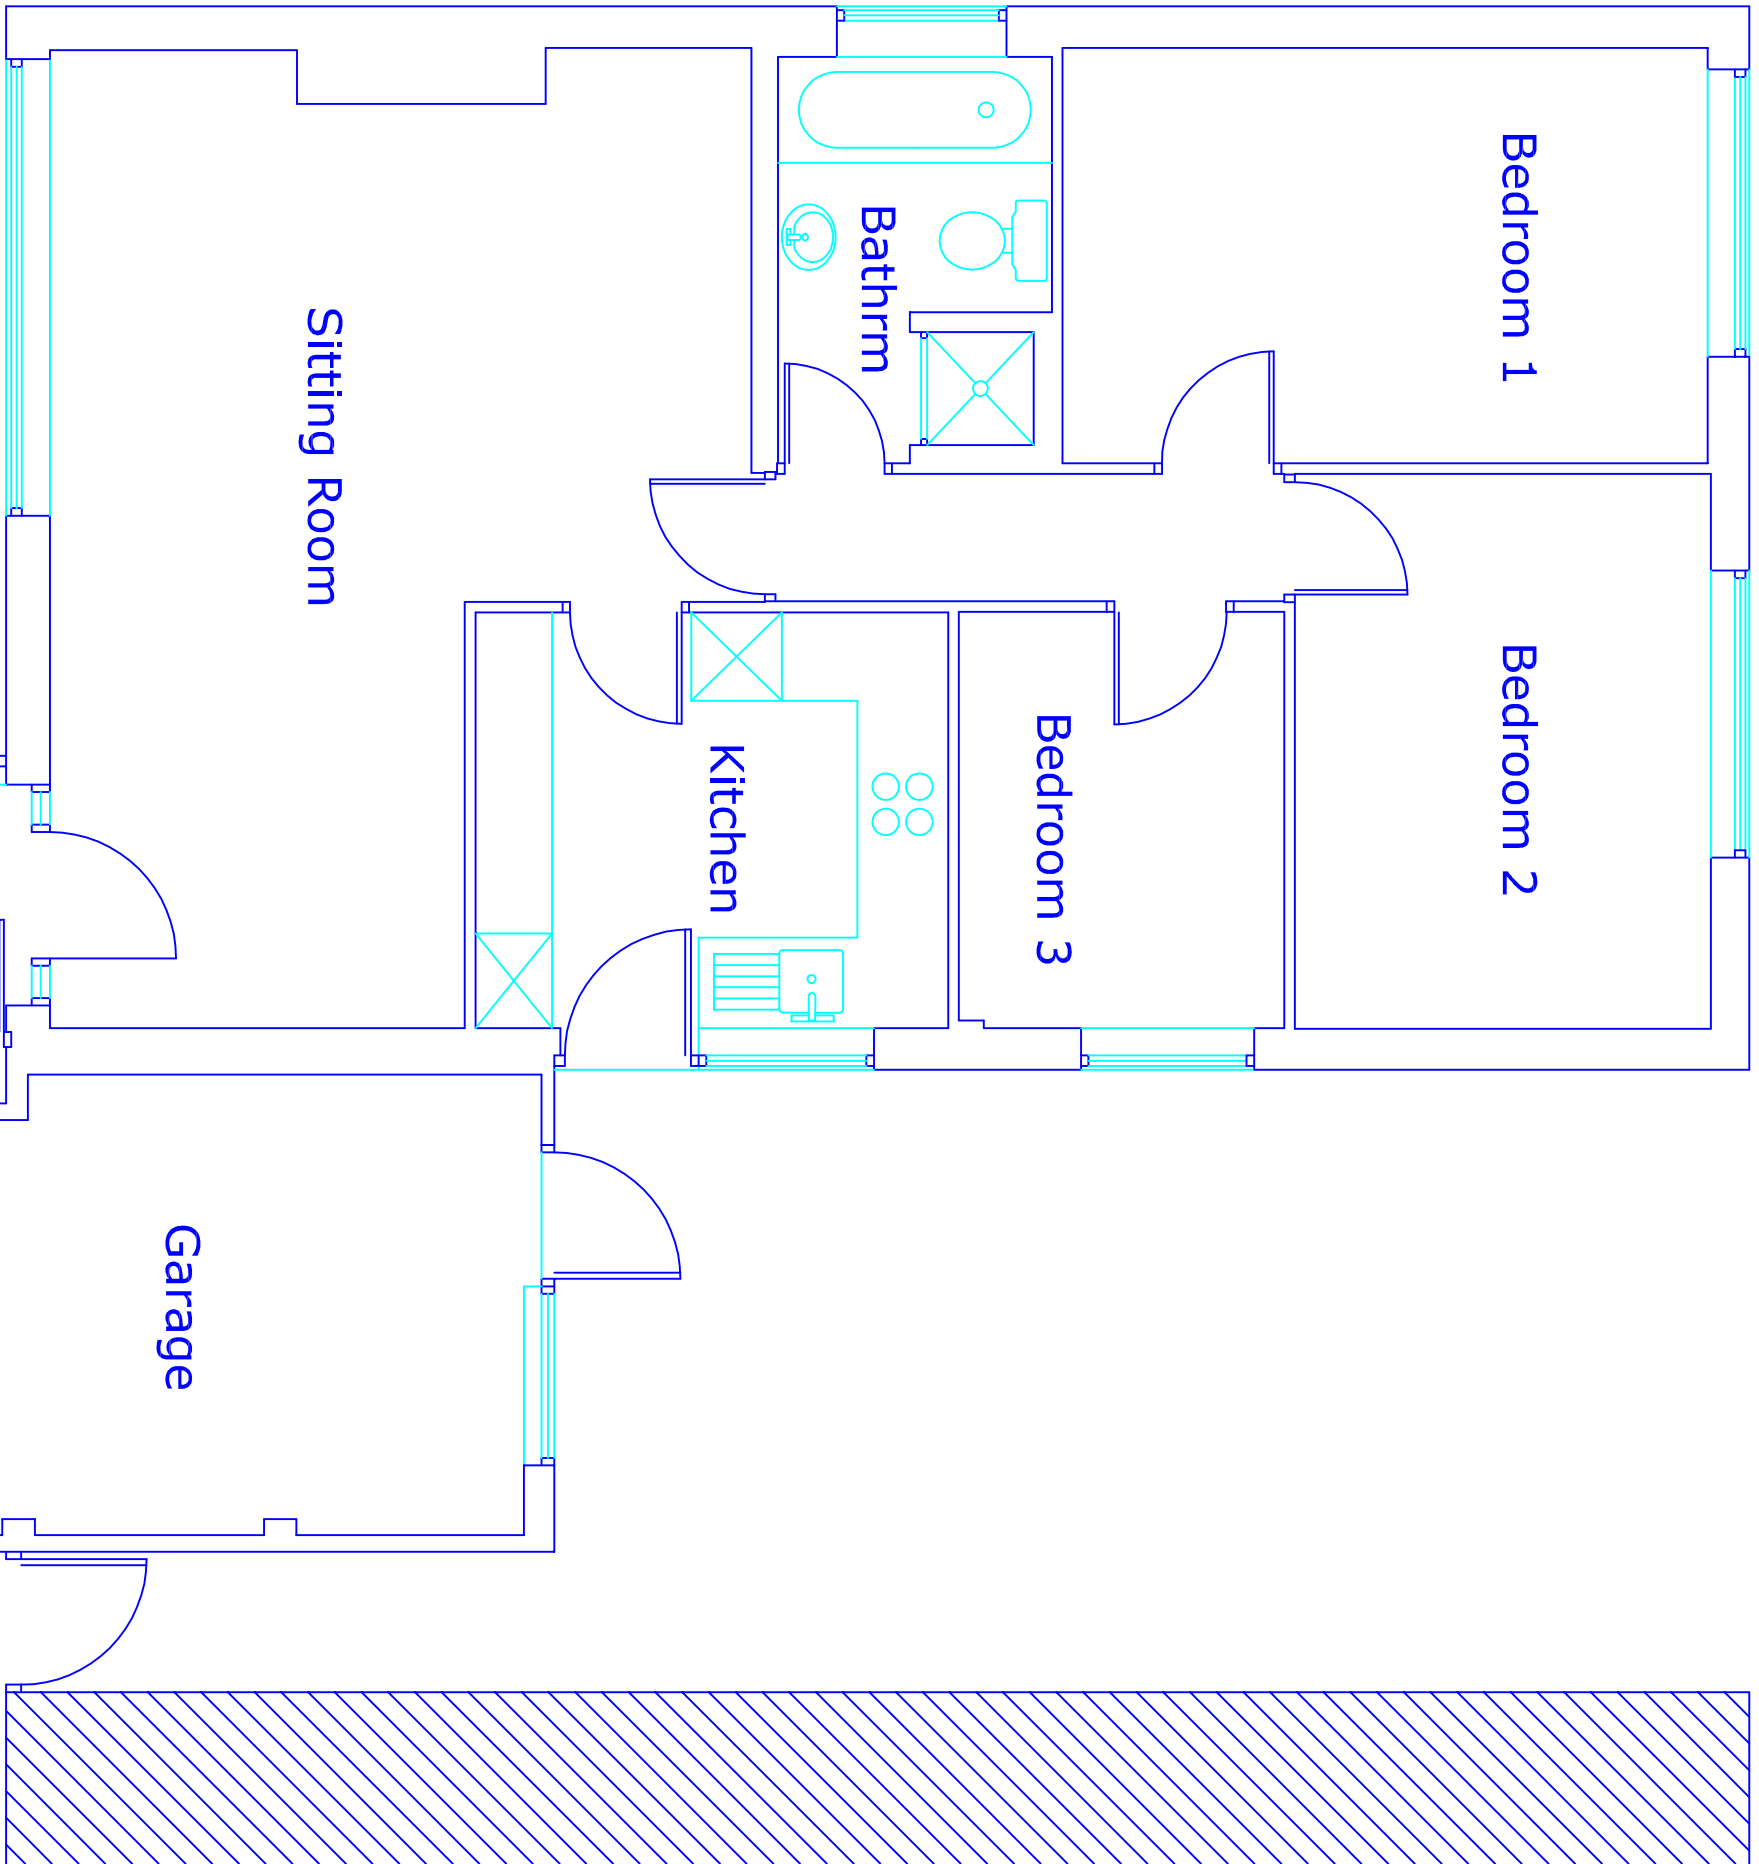


Existing Plan
Ground Floor

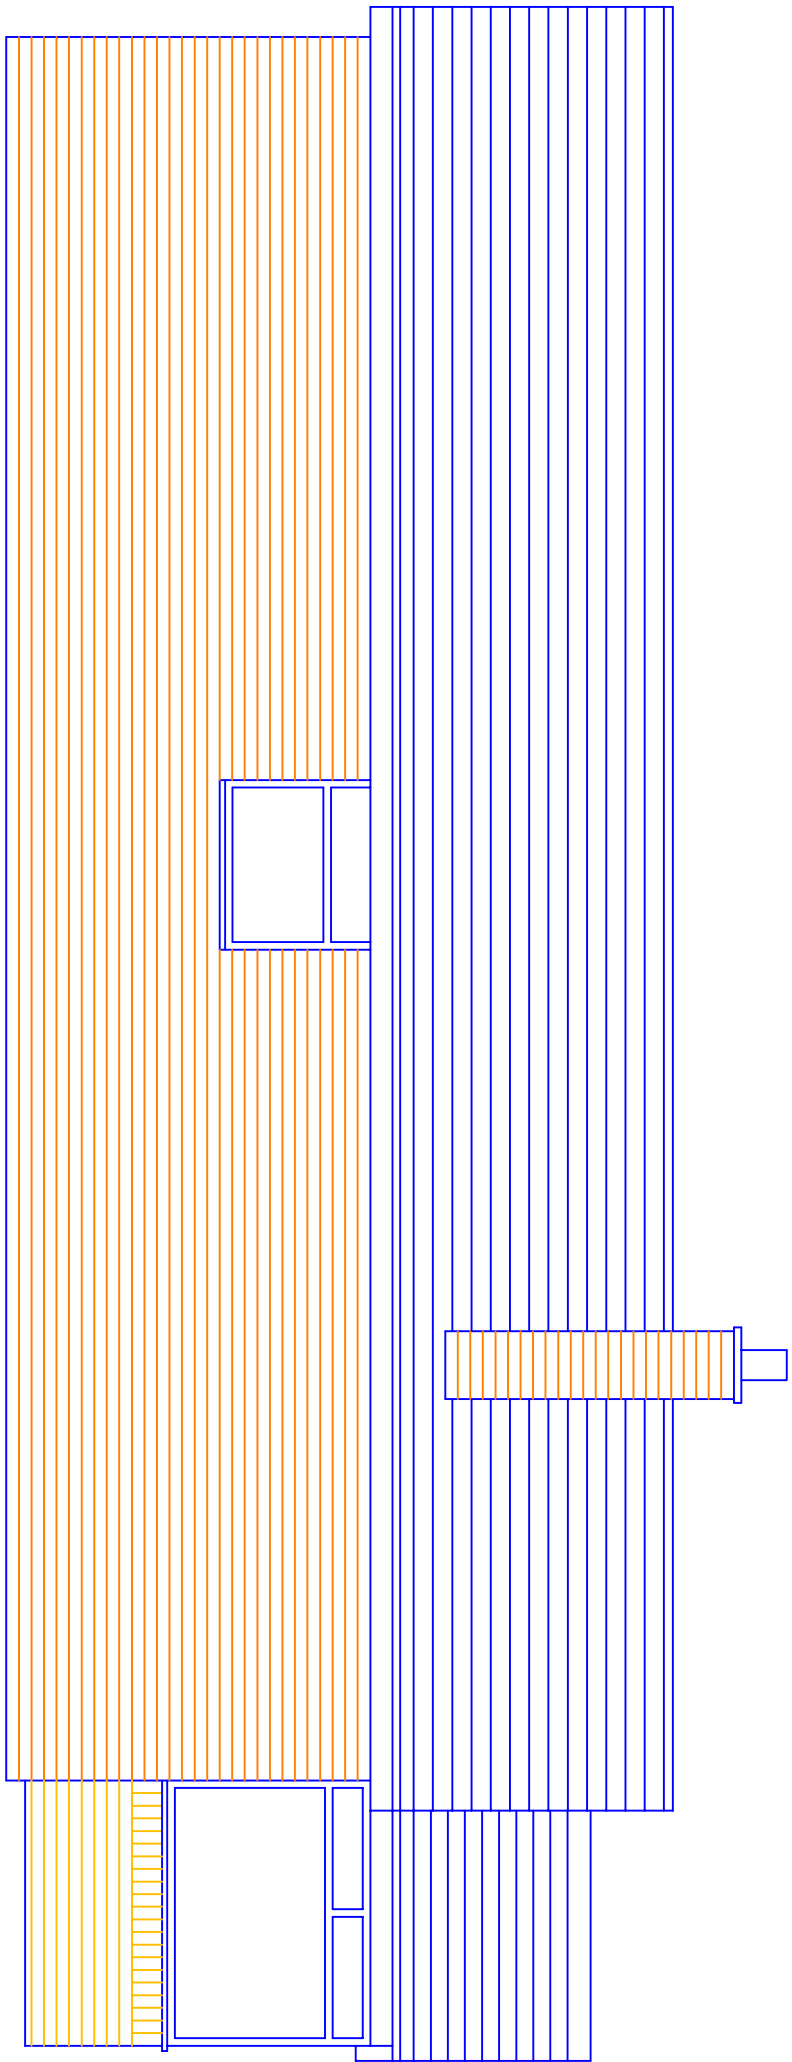


Existing Side Elevation
No change

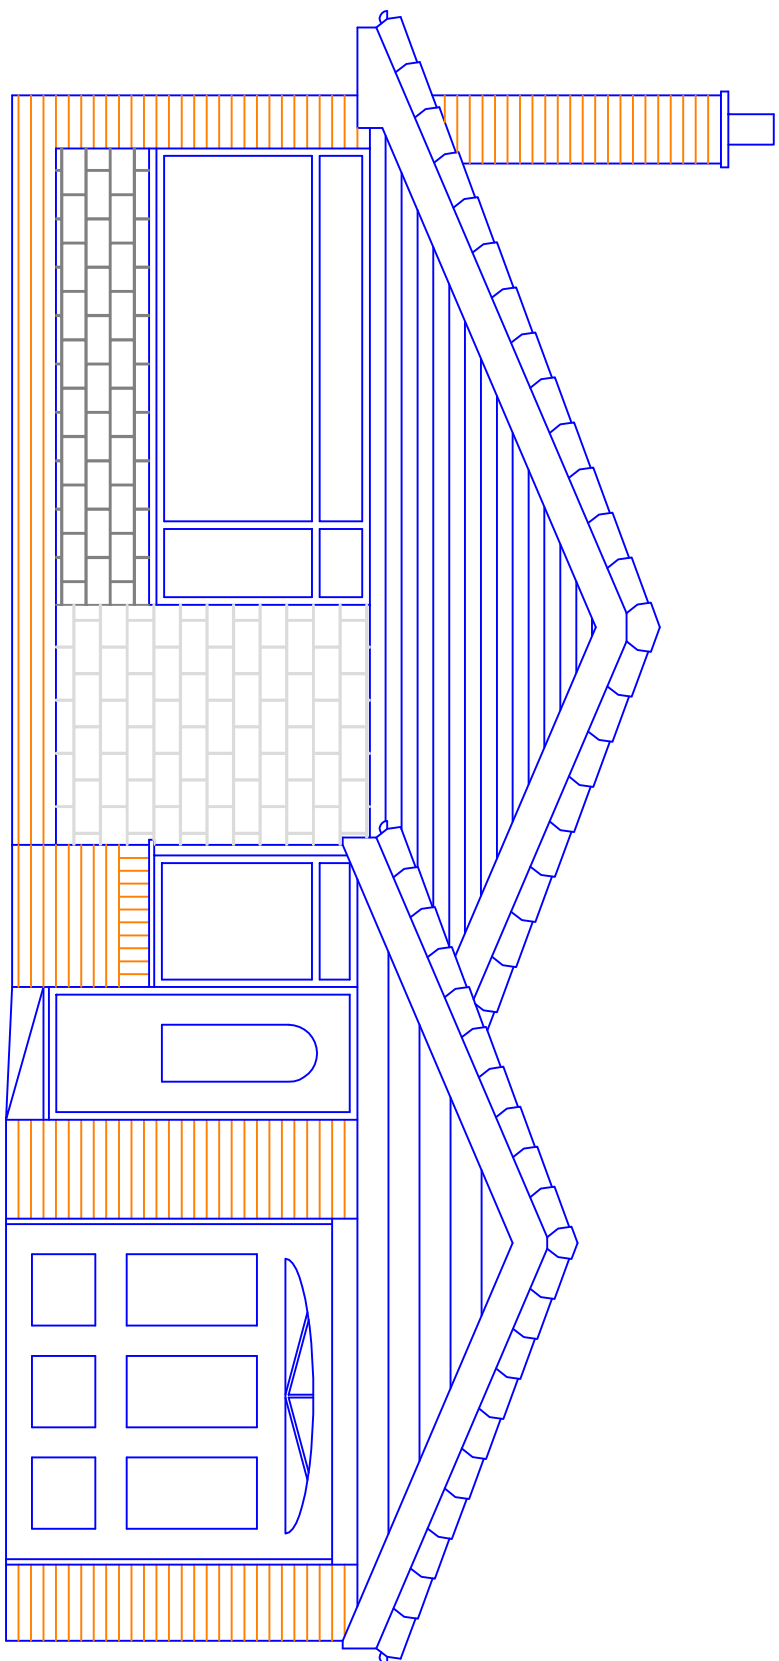

Existing Front Elevation

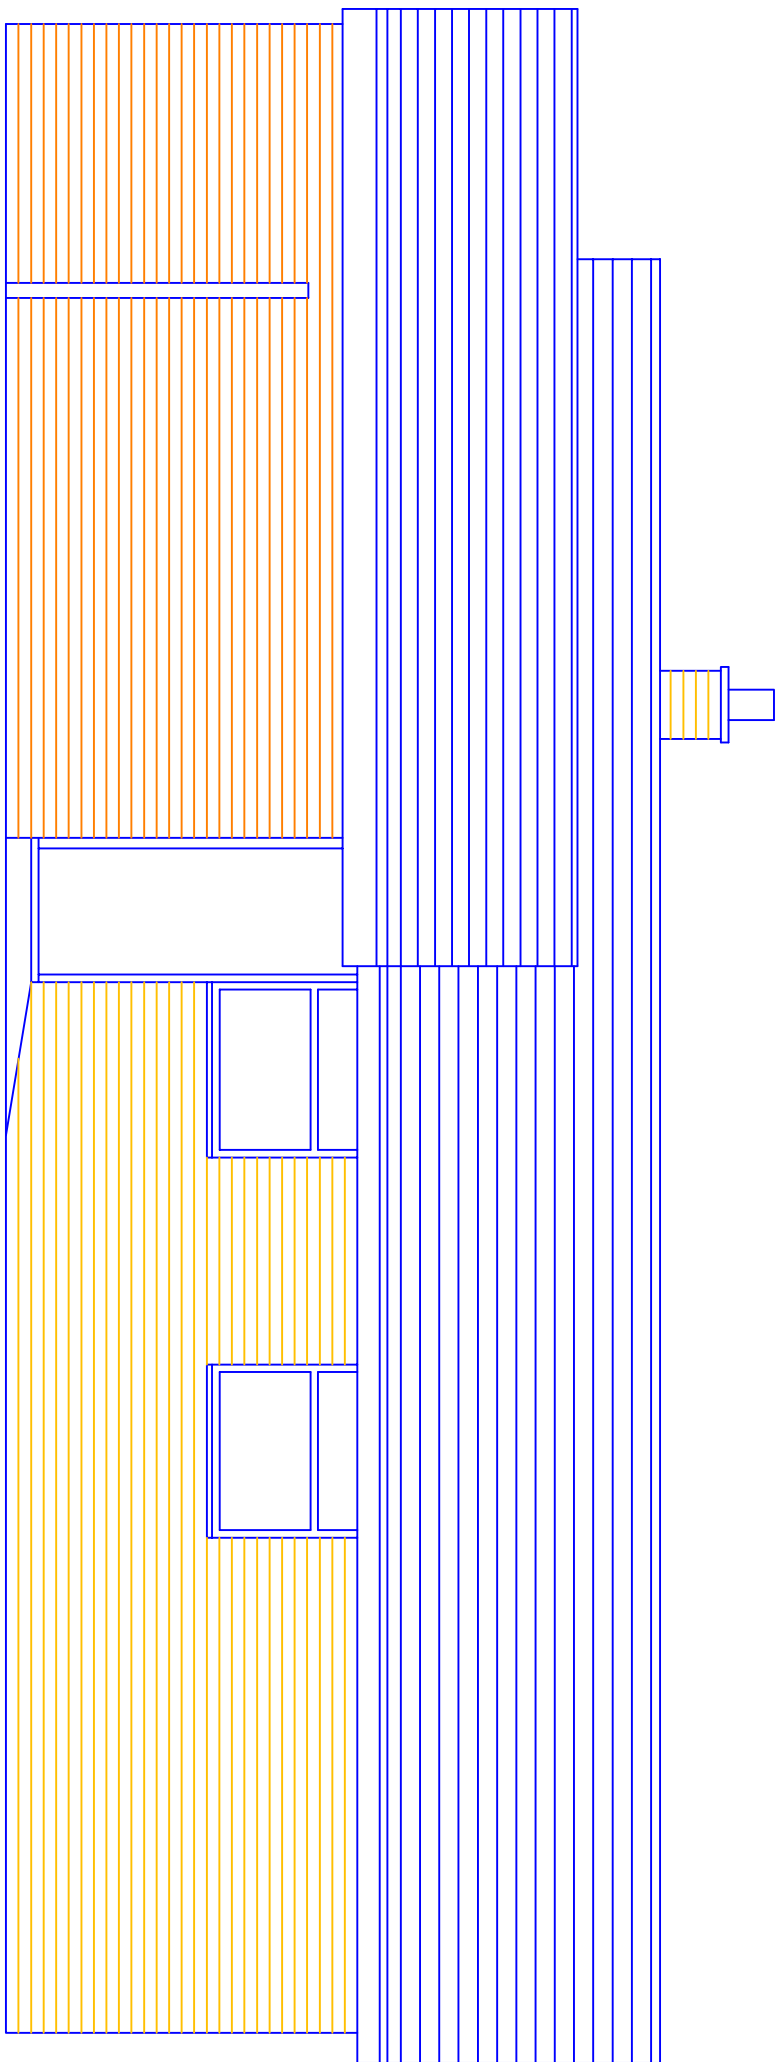

Existing Side Elevation

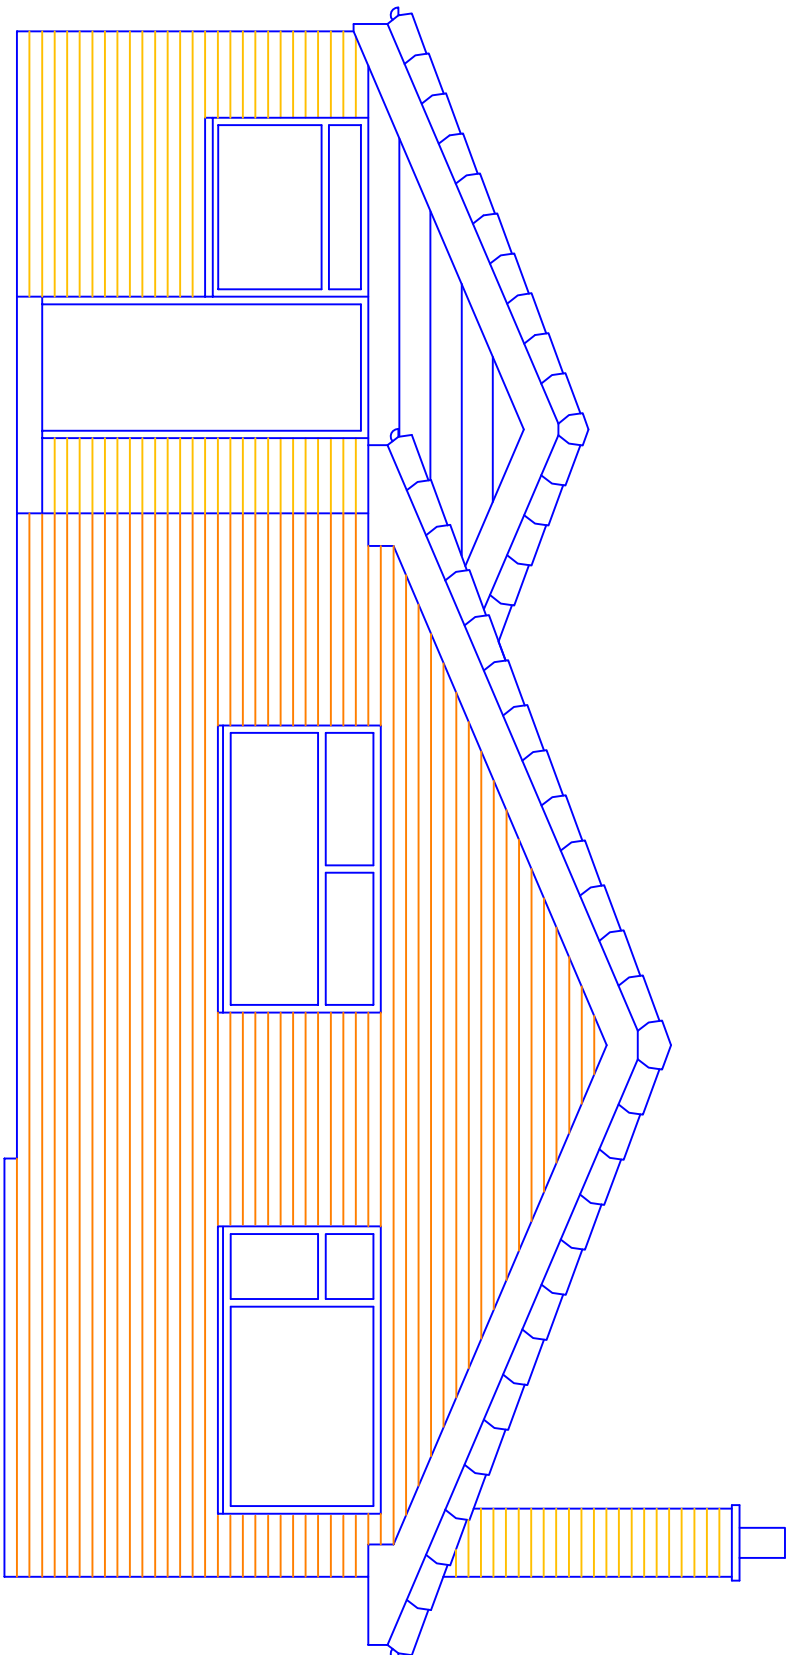

Existing Rear Elevation

Materials:

- Roof: Brown interlocking concrete tiles.
- Walls: Red-brown multi stock brick
Feature stone facings on front elevation
White upvc cladding across 3 apex
- Windows & Doors: White upvc frames

This drawing and design concept is the property of PPV design. It should not be reproduced without written permission

2 Helmsshore Road, Holcombe Village
Ramsbottom, Lancashire BL8 4PA
Gary Dearden (3K home) DpArch R3A
gdm@ppv-design.co.uk www.ppv-design.co.uk
T: 0706 822751 M: 07712 669482